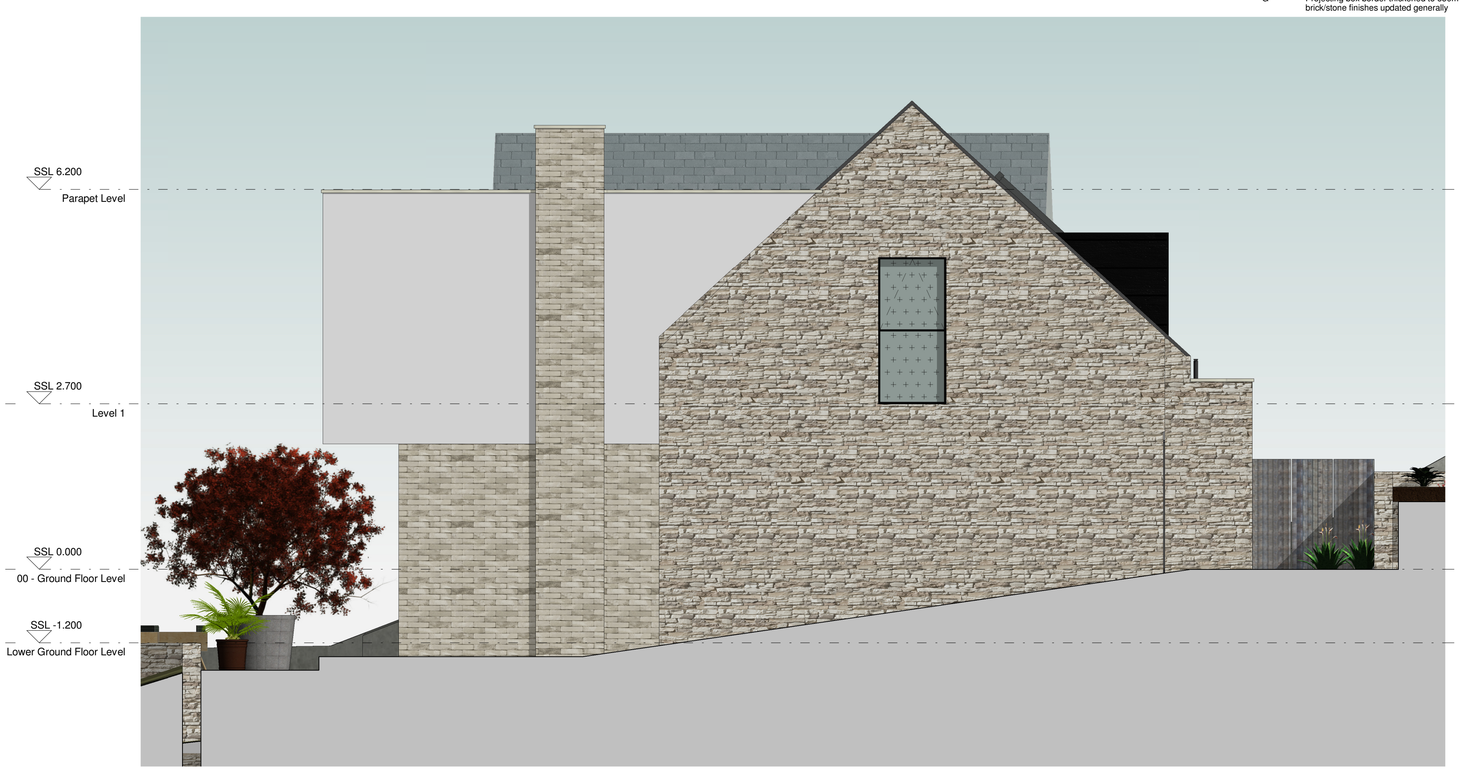
| Revision | | Date | Drawn | Checked |
|---|---|---|---|---|
| A | Topography added and minor amendments made | 07/01/19 | KW | AH |
| B | Levels adjusted and minor layout alterations | 10/01/19 | KW | AH |
| C | Latest updates issued to client for comments | 15/01/19 | KW | AH |
| D | Orientation Corrected | 23/01/19 | DGC | AH |
| E | Dormer windows and chimney added, rear window extended | 21/02/19 | KW | AH |
| F | Ground and First Floor Layouts updated in line with client comments | 12/04/19 | KW | AH |
| G | Projecting box border thickened to 650mm, brick/stone finishes updated generally | 25/04/19 | KW | AH |



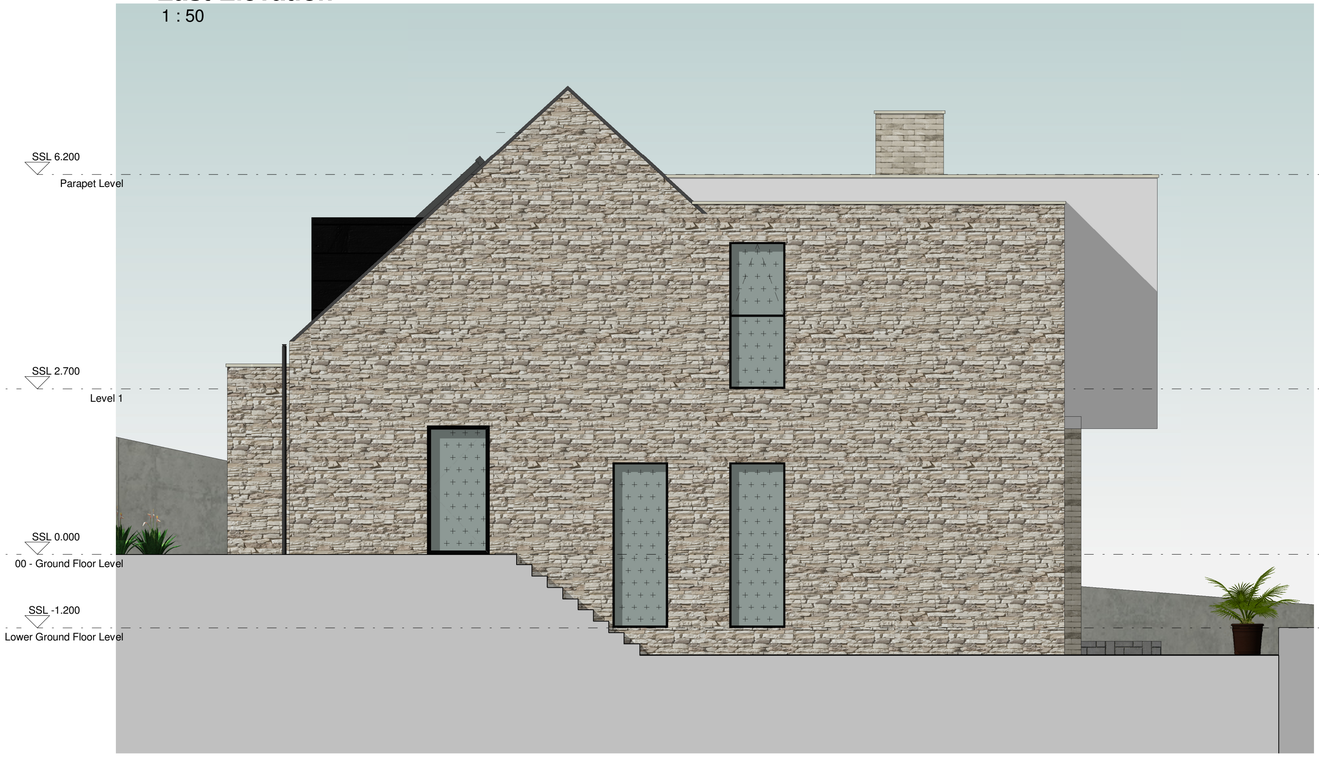

## South Elevation
1 : 50




## East Elevation
1 : 50




## North Elevation
1 : 50




## West Elevation
1 : 50


CODA Bespoke

*CODA Studios Ltd*
*70-71 Cornish Place, Cornish St, Sheffield, S6 3AF*
*T: 0114 279 6003*
*E: information@codastudios.co.uk*


| Drawn | Checked | Date | Scale | Revision |
|---|---|---|---|---|
| KW | AH | 01/04/19 | 1 : 50 @ A1 | G |

| | |
|---|---|
| Client | Abel Hinchliffe |
| Project | Old Mill Lane |
| Title | Proposed Elevations |
| Dwg No. | 2786 0102 |


© COPYRIGHT EXISTS ON THE DESIGNS AND INFORMATION SHOWN ON THIS DRAWING.

The Contractor must verify all dimensions on site before making shop drawings or commencing work of any kind. No dimensions to be scaled from this drawing. Architect to be notified of any discrepancies in dimensions immediately.