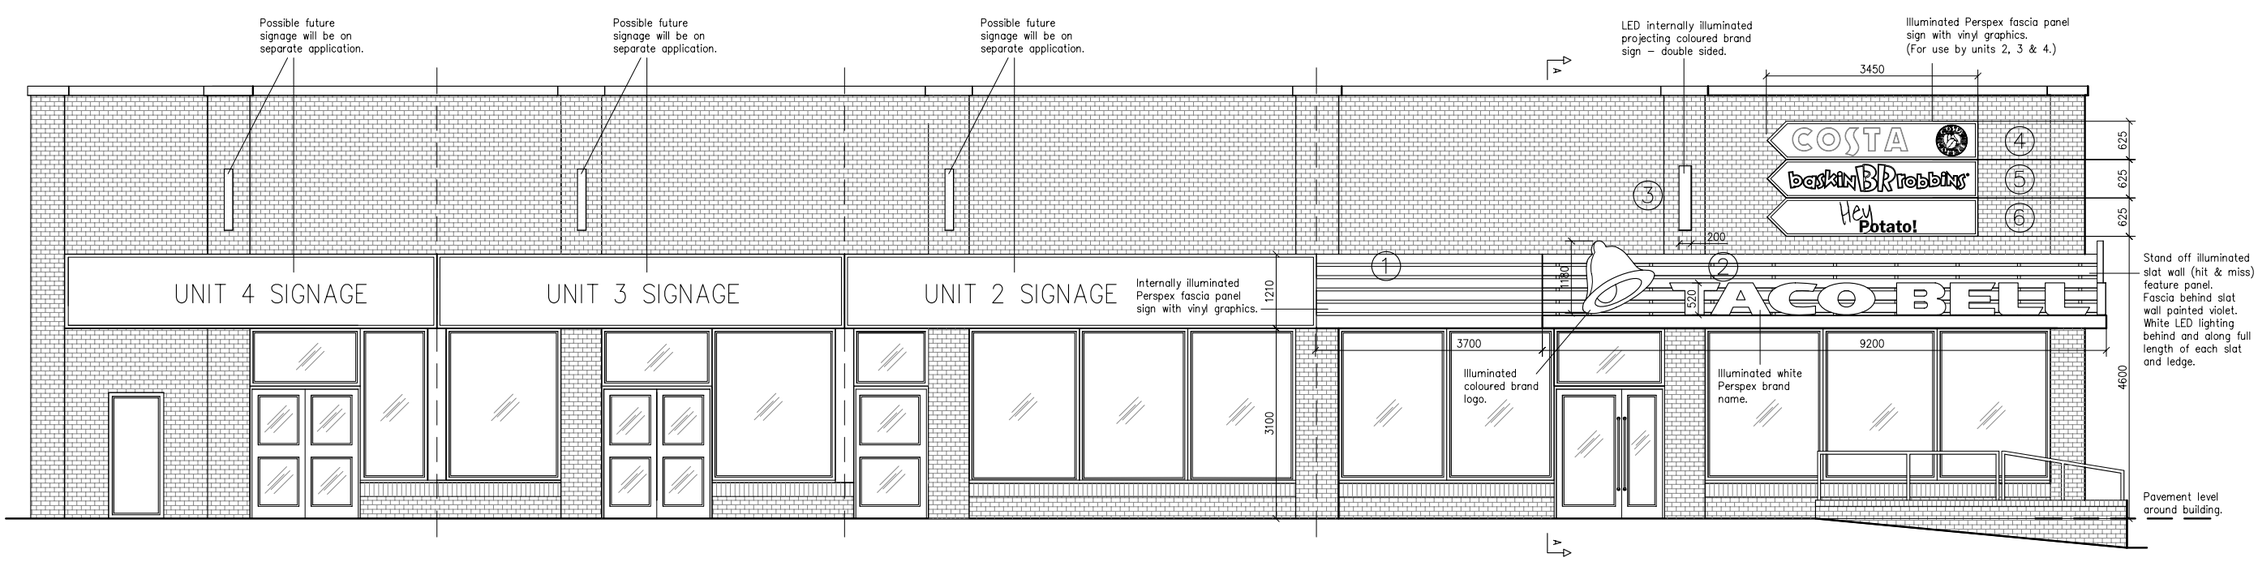


As Proposed: FRONT ELEVATION (facing Shambles Street)

SIGN TYPE & MATERIALS:
– Sign No. 1 & 8.
Fascia sign: powder coated fabricated/ extruded aluminium with coloured Perspex front face panel with vinyl graphics. Static internal illumination.

– Sign No. 2 & 7.
Fascia slat wall & ledge sign: powder coated fabricated/ extruded aluminium. Brand name lettering in white Perspex front with white aluminium sides. Static internal illumination.


– Sign No. 3.
Projecting sign: powder coated fabricated/ extruded aluminium frame and brackets with coloured Perspex side panels and vinyl graphics. Static internal illumination.

– Sign No. 4, 5, 6, 9, 10 & 11.
Fascia sign: powder coated fabricated/ extruded aluminium with Perspex front panel and vinyl graphics. Static internal illumination.


TACO BELL SIGN COLOURS:
Fascia behind slat wall: Violet.

Slat wall & Ledge:	Bronze.
Bell (main colour):	Pantone Process Magenta U.
Bell (shadow effect):	Pantone Violet U.
Bell (bell hammer):	Yellow PMS 108U.
Brand lettering:	White.

UNITS 2, 3 & 4 SIGN COLOURS:
Colours to match branding of future tenants.

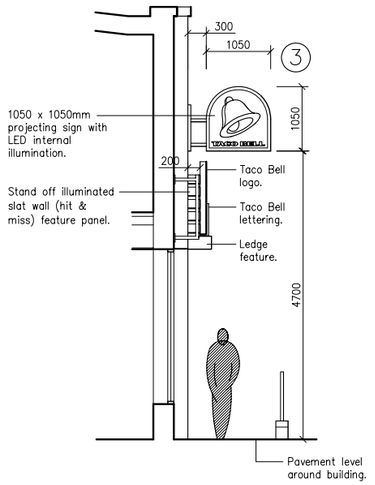

As Proposed: SECTION AA

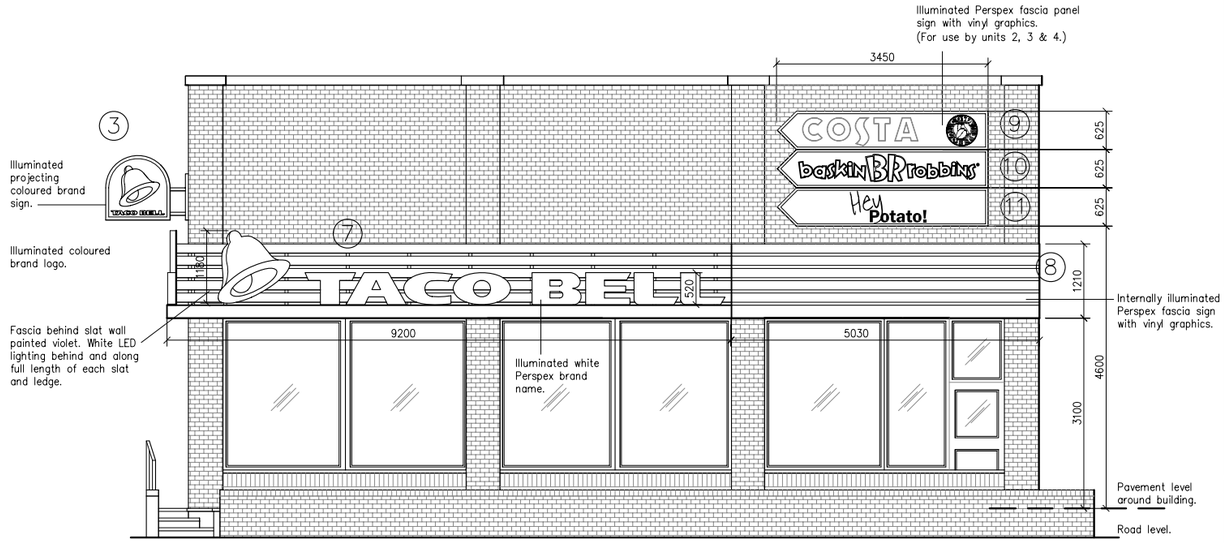

As Proposed: SIDE ELEVATION (facing Peel Street)

SCALE : 0 1 2 3 4 5
0.M 5.M

InHaus Solutions

InHaus Solutions Ltd
Architects & Interior Designers

89 Walkergate
Beverley
East Yorkshire
HU17 9BP

Tel : 01482 881559
Fax : 01482 880384
Email : info@inhaus.co.uk

Company Reg. No.: 047 11369

Notes:-
This Drawing is copyright of InHaus Solutions and should not be reproduced without permission. All dimensions should be checked on site and any discrepancies notified prior to the commencement of work.

Revisions:

Client:-
Northgate Ltd

Project:-
Taco Bell
Unit 1, Peel Street,
Barnsley,
S Yorkshire, S70 2RL.

Drawing Title:-
As Proposed:
EXTERNAL
SIGNAGE

Scale : 1:100 @ A3
Date :
Drawn : InHaus
Issue :

Dwg No: PB/ A/ 300