
EXISTING SITE PLAN

SCALE 1:200

UK Planning Maps

Map data

5 Moorbank Close, Wombwell, Barnsley, S73 8RX

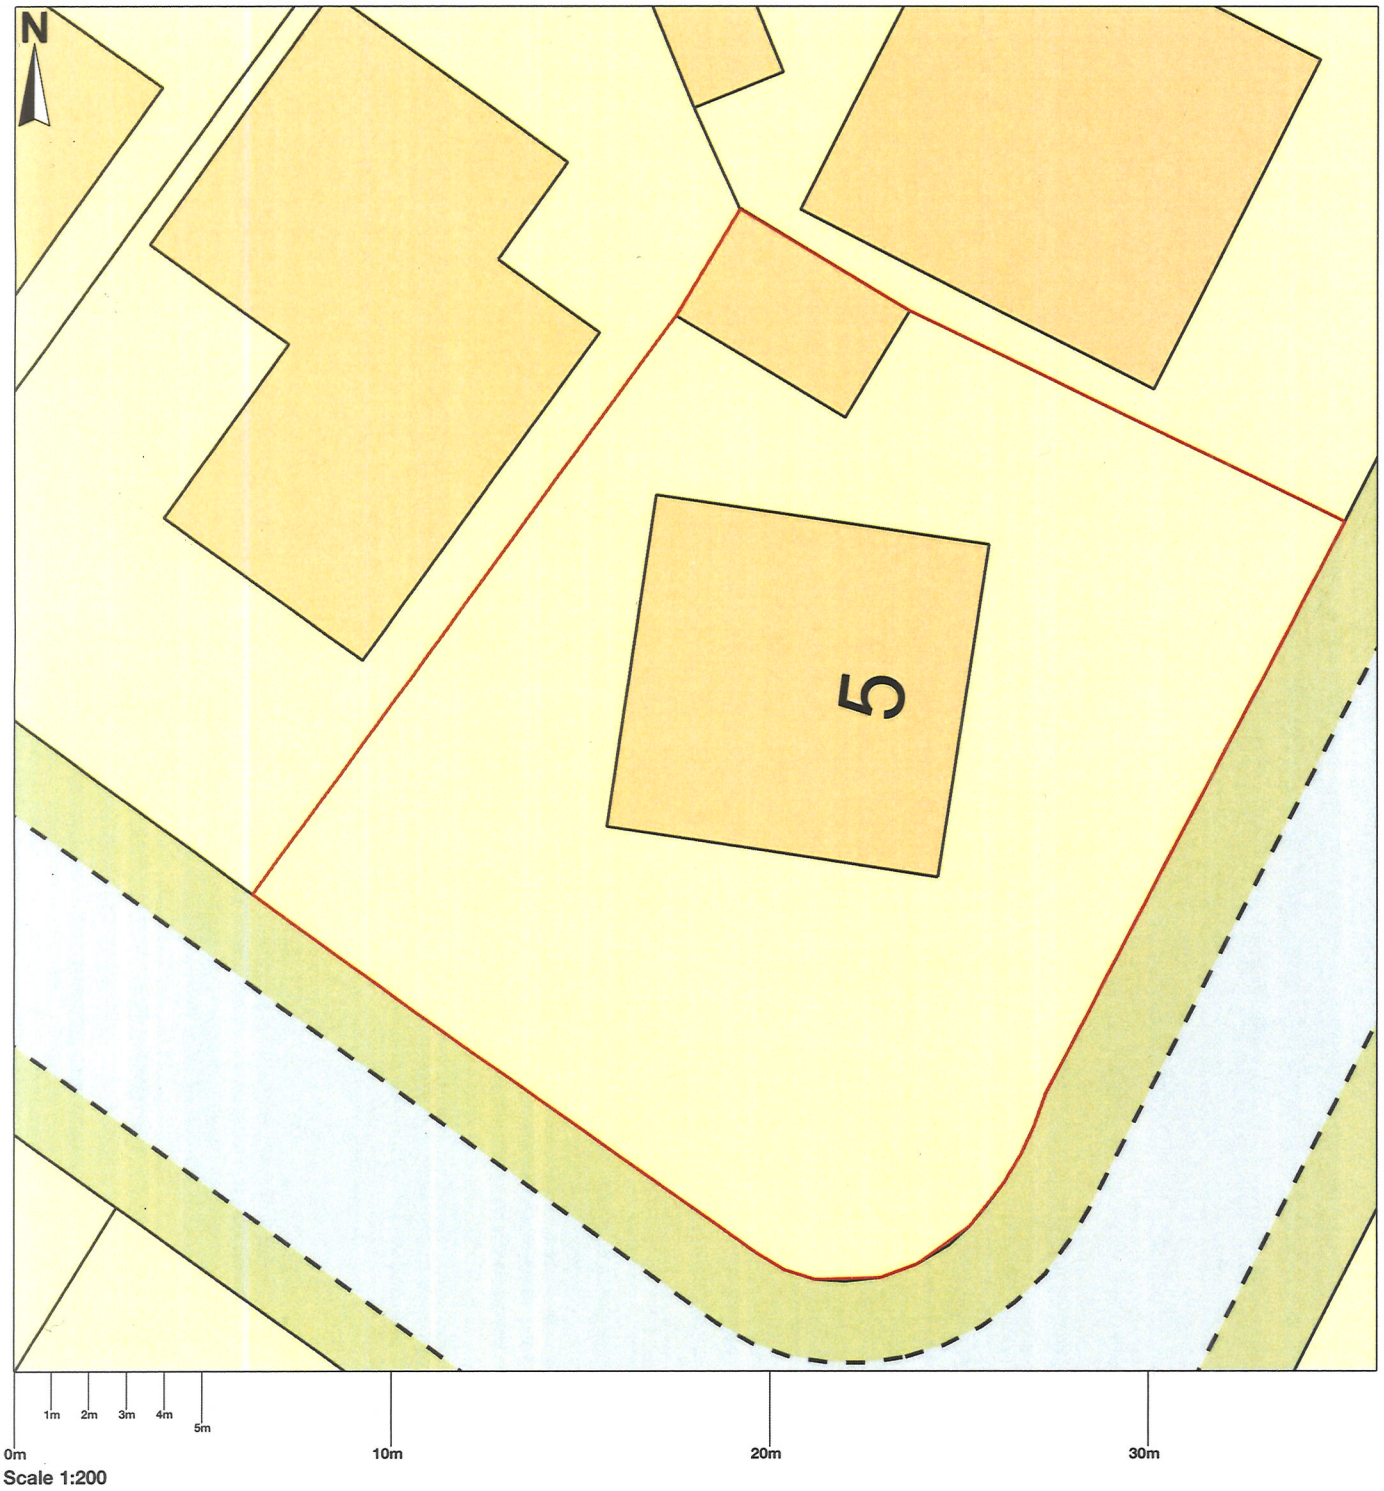

Map area bounded by: 438801,403909 438837,403945. Produced on 02 November 2021 from the OS National Geographic Database. Reproduction in whole or part is prohibited without the prior permission of Ordnance Survey. © Crown copyright 2021. Supplied by UKPlanningMaps.com a licensed OS partner (100054135). Unique plan reference: b36c/uk/710781/962067