Drawing No.	Rev No.
CCP001 -001	

N
W E
S

INDICATIVE ONLY

ENTRANCE TO CAR PARK FROM NEW STREET

POSITION OF PAY KIOSK

CAR PARK AREA 4000m^2

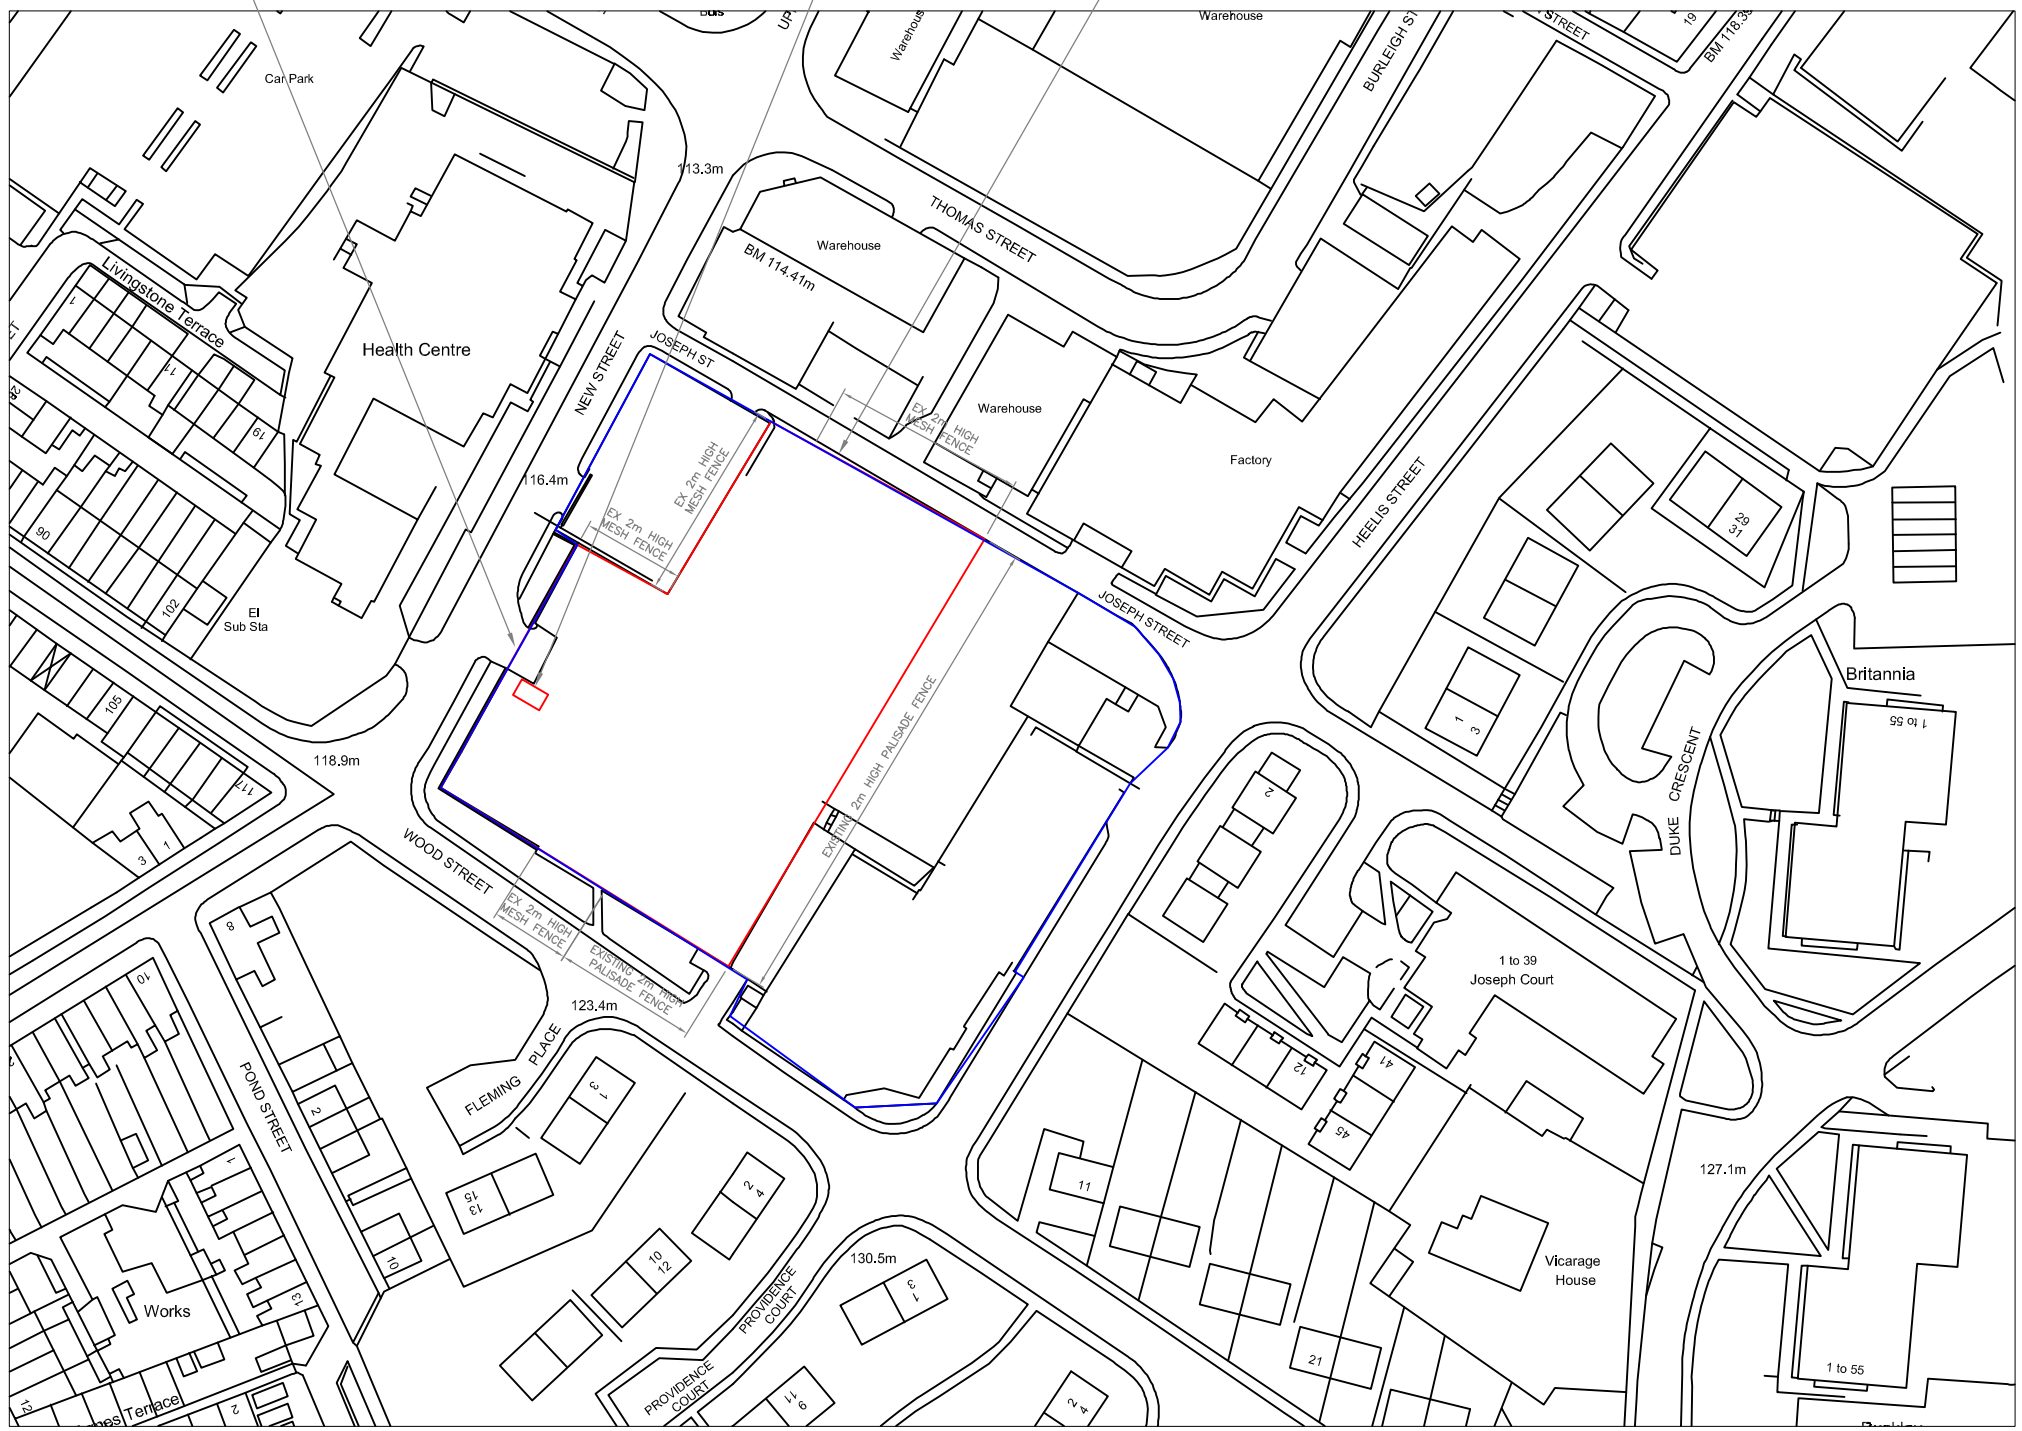

LOACATION PLAN
SCALE 1:1250 AT A3

DO NOT SCALE: Contractor to check all dimensions and report any omissions or errors

NOTES

Rev	Description	By	Chk	App	Date

JRB DESIGNS Ltd
166 Churchfield Lane
Darton
Barnsley
S75 5EA
Tel: 01226 383542
Fax: 01226 380078
Mob: 07970 541192
Email: john@jrbdesigns.co.uk

This drawing is copyright. © jrbdesigns Ltd.

Client

CCP (UK) Ltd>
3rd FLOOR REEDHAM HOUSE
KING STREET
MANCHESTER

Drawing Title

SITE PLAN 1 TO 1250

Address

UPPER NEW STREET
BARNSLEY

Project Title:

PROPOSED CAR PARK

Purpose of Issue:

PLANNING

Drawing Status

FIRST ISSUE

Scale at A3	Drawn By	Date	
AS SHOWN	JRB	20/01/2010	
Checked By	Date	Approved By	Date
	20/01/2010		20/01/2010
Project No.	Drawing No.		Revision
CCP001	001		

APPROVAL [X] INFORMATION [ ] TENDER [ ] CONTRACT [ ] CONSTRUCTION [ ]