


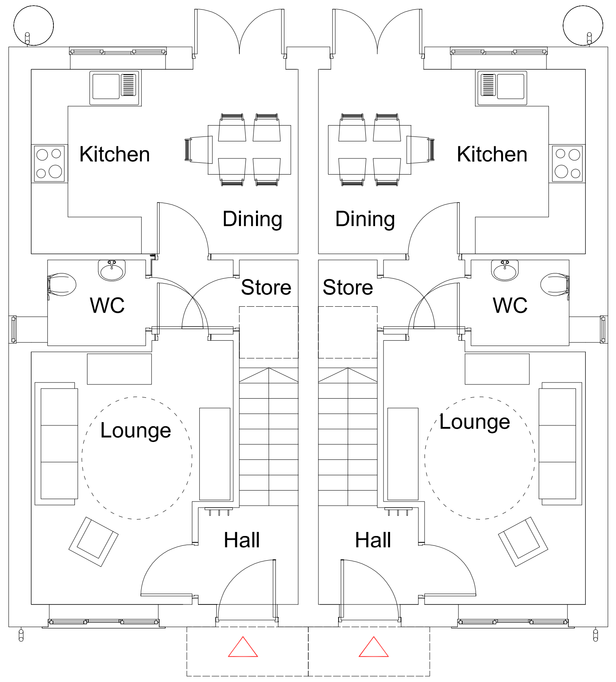


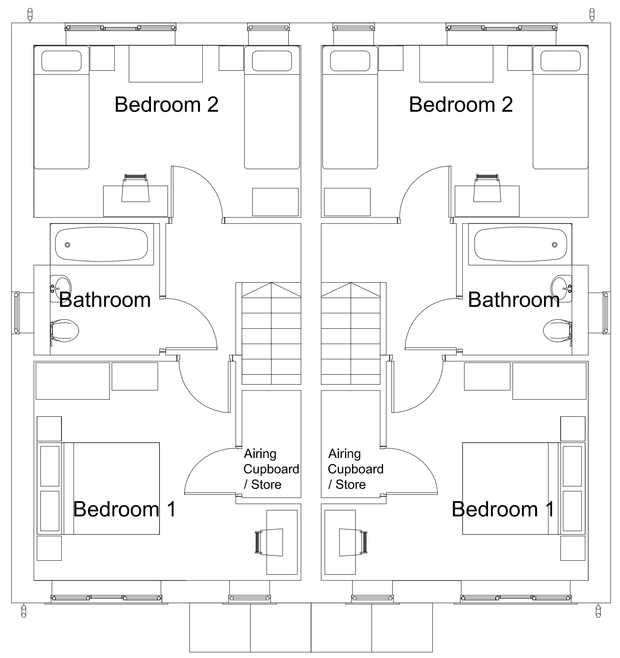

Type 1A 2B 4P: Typical plans

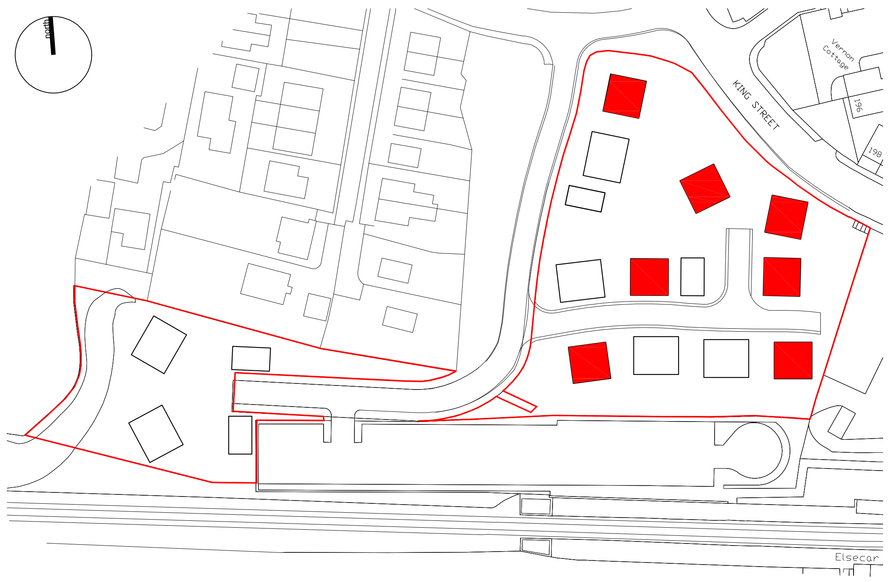

Location Plan

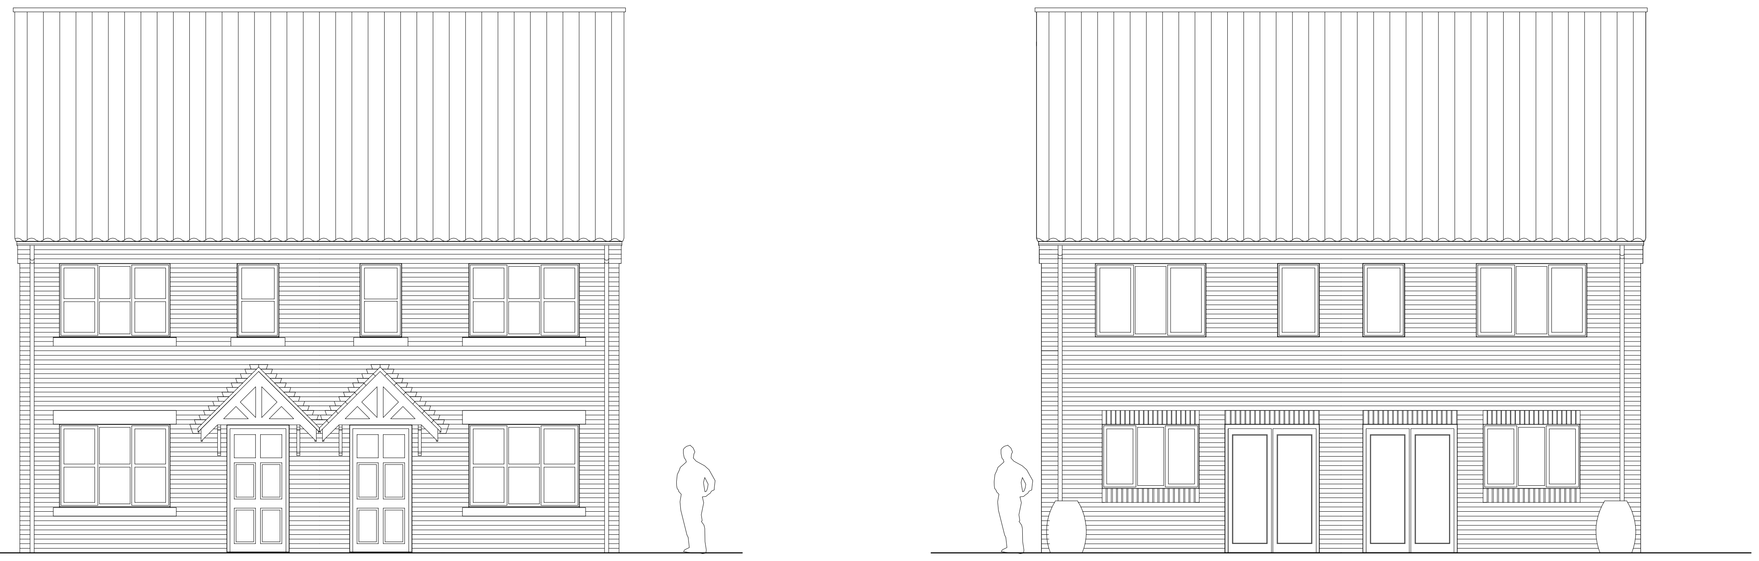

Type 1A 2B 4P Typical front and rear elevations



Type 1A 2B 4P: Typical side elevation

Materials Key

Walls -	2 types of red brick with soldier course detail above some windows, cast stone above others
Roof -	2 types of interlocking pantiles
Windows -	White uPVC
Doors -	White uPVC
Boundary -	Boundary treatments to Local Planning Authority approval

This drawing is based on survey information provided by others and so its veracity is restricted accordingly.

Atkinson CONSTRUCTION GROUP

Robin Ashley Architects
Hawk Works,
105 Mary Street,
Sheffield, S1 4RT.
t: 0114 258 7450 f: 0114 258 6379
e: contact@raarchitects.co.uk
www.raarchitects.co.uk

project:	King Street, Elsecar
client:	D.J. Atkinson Construction Ltd.
drawing:	House types as proposed Type 1A: 2B 4P x 2
drawing number:	15-018-11
revision:	D [01-09-16]
date:	June 2016
scale:	1:50 @ A0 / 1:100 @ A2
original size:	A0
issue:	Approval
drawn:	SAF
checked:	DJU

this drawing may be scaled only for the purposes of planning approval
check all dimensions on site + refer all queries prior to carrying out work
this drawing is to be used only for the purposes for which it is issued
© **robin ashley architects LLP**
registered in england + wales. number OC310 421