Notes:

Planning drawings, not to be used for construction or building regulation purposes

Revision: A

Revision List:

A - 16.05.12 - Planning resubmission

0 5m

Project Name: Hilltop Farm, Hemingfield


Drawing Title: North & East Elevations - Proposed

Drawing Number: 1026/TP/005


Scale: 1:100@A3

Date: Feb 11

MATERIALS
Roof - Blue slate with matching ridge, dark grey aluminium verge trim
Walls to ground floor - coloured render
Walls to first floor - Western red cedar vertical boards with dark stain
Aluminium/ steel gutters & downpipes
Cedar fascias
Windows, cills & surrounds to be dark stained timber, Opal opaque glazing to external doors and bathroom windows
Stained timber post & rail fencing
Golden gravel ground cover

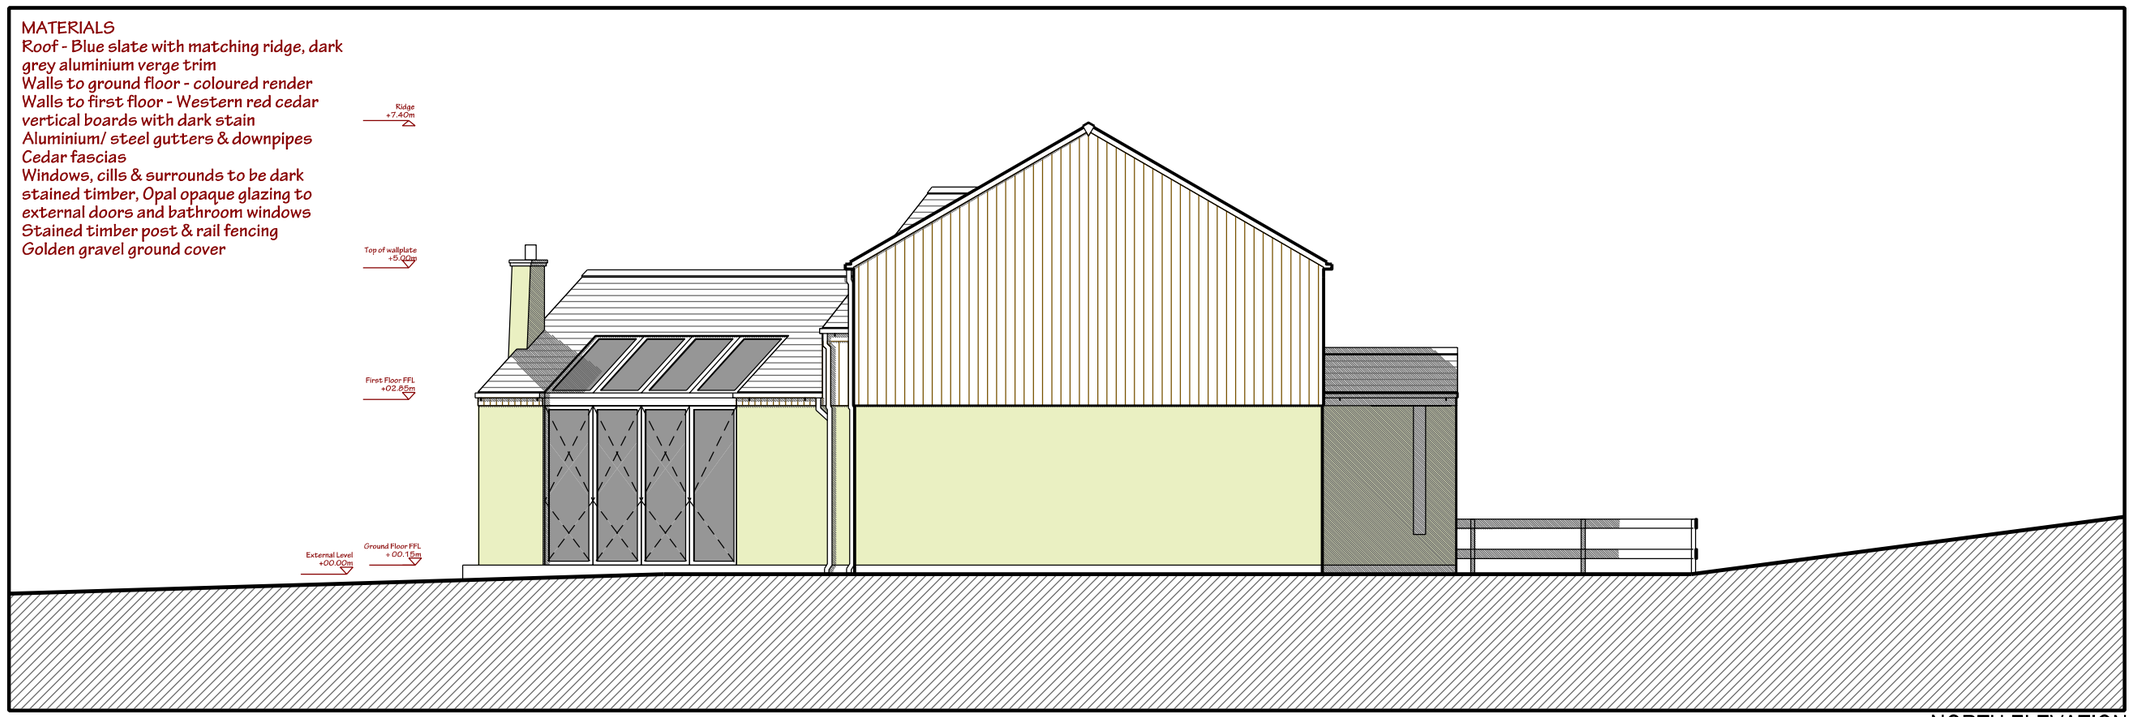

NORTH ELEVATION

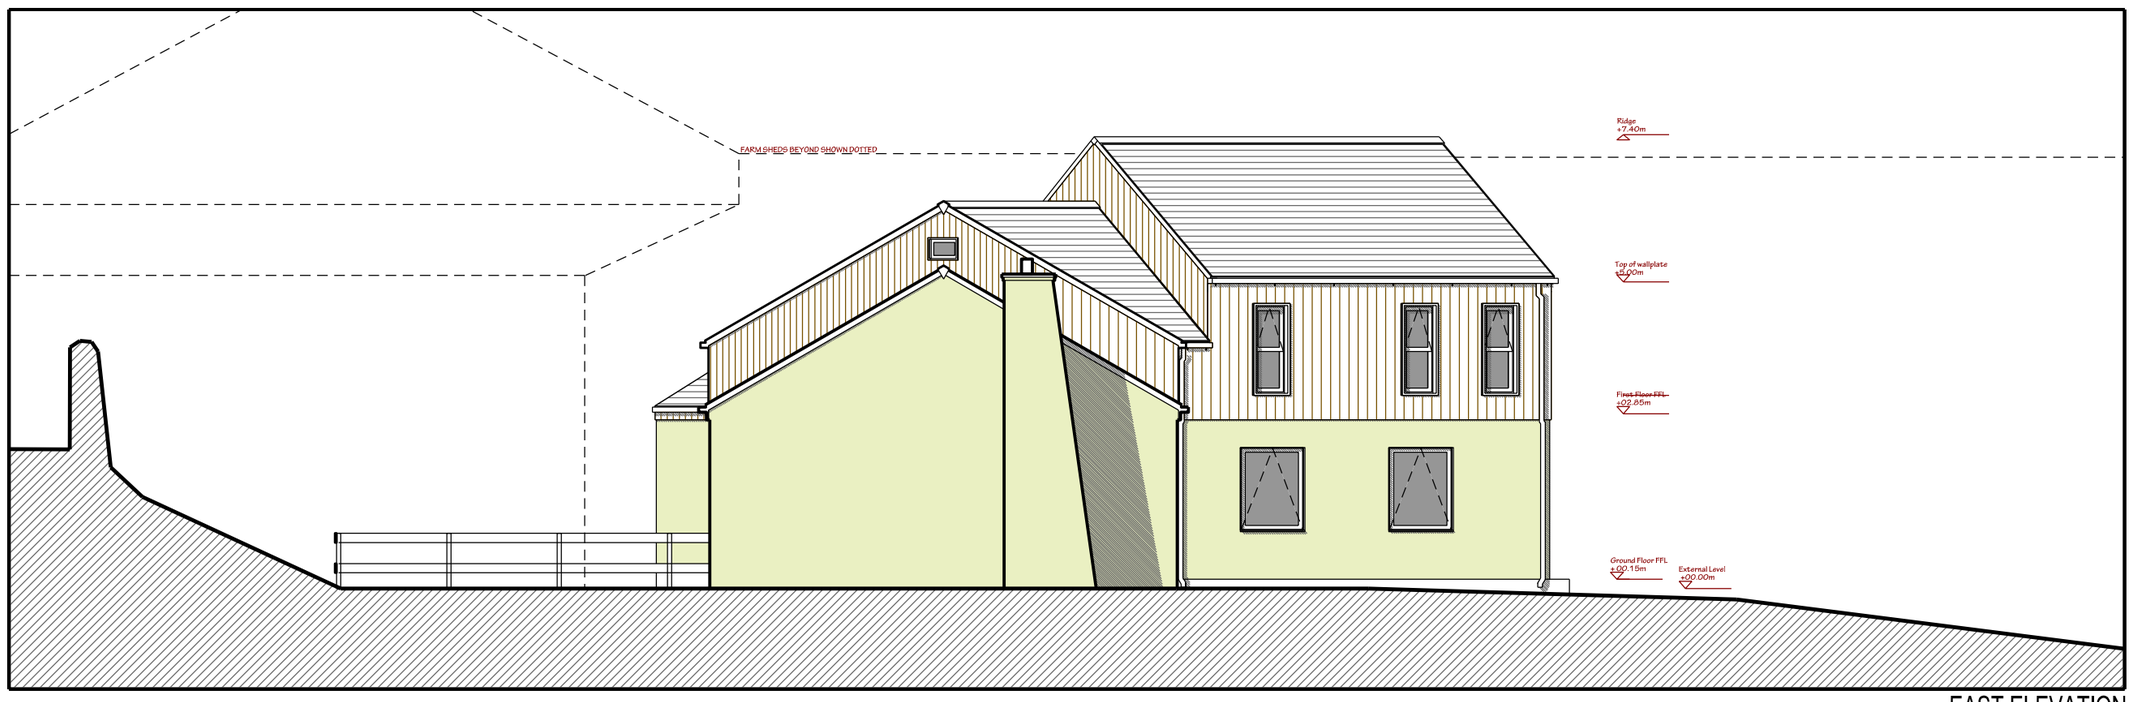

EAST ELEVATION

DSA design space architecture t: +44 (0)1226 762697 e:info@designspacearchitects.co.uk www.designspacearchitects.co.uk