

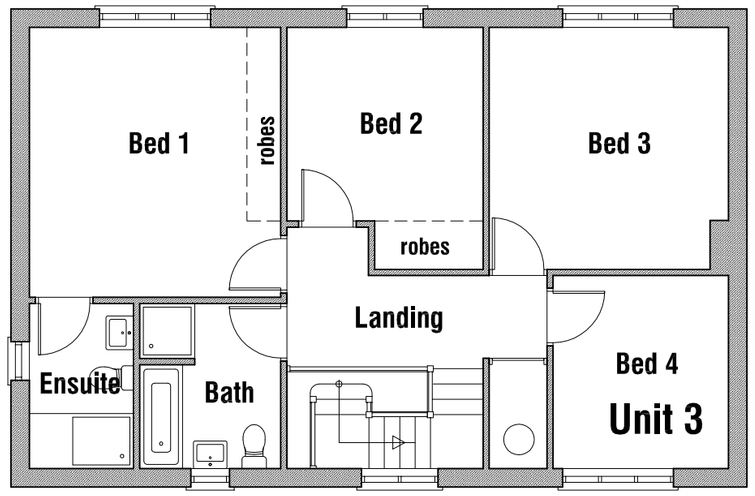


FIRST FLOOR PLAN

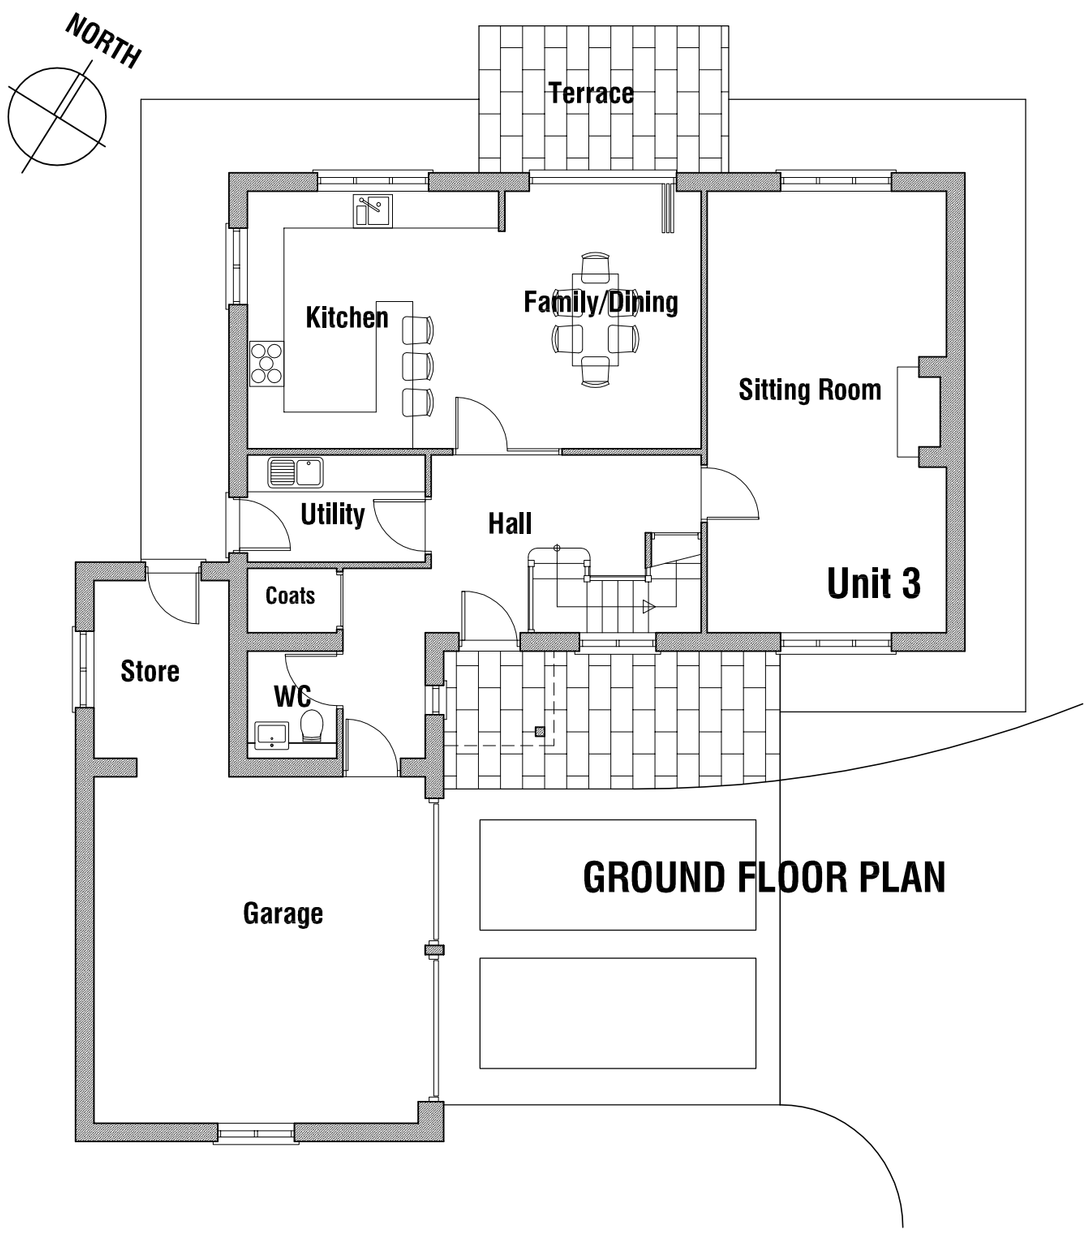

GROUND FLOOR PLAN

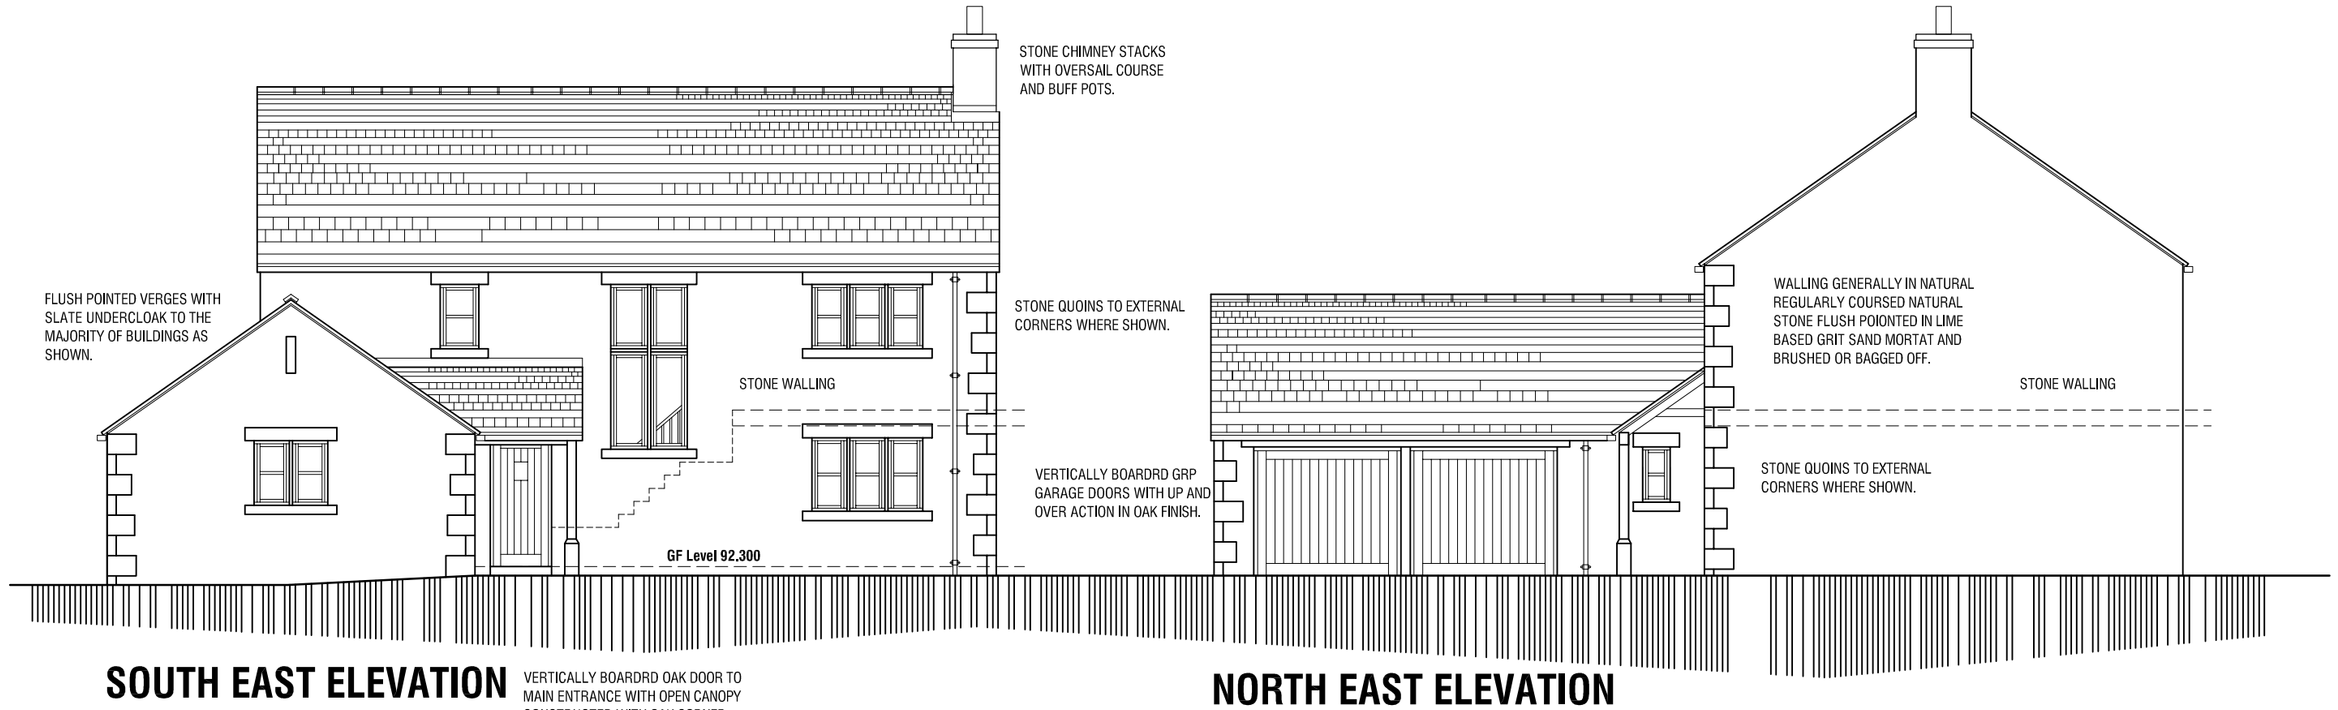

SOUTH EAST ELEVATION

VERTICALLY BOARDRD OAK DOOR TO MAIN ENTRANCE WITH OPEN CANOPY CONSTRUCTED WITH OAK CORNER POST AND EAVES BEAM.

NORTH EAST ELEVATION



NORTH WEST ELEVATION



SOUTH WEST ELEVATION

RESIDENTIAL DEVELOPMENT
THE OLD QUARRY
COMMON ROAD
BRIERLEY BARNSLEY

PROPOSALS

PLOT 3 - PLANS & ELEVATIONS

mboothdesign
architectural design and building consultants
Fairfield House
Berneslai Close Barnsley
S70 2FL
T: 01226 286256
M: 07881898300
E: mboothdesign@btconnect.com

Scale	1:100 @ A2	Drawn	MJB
Date	MAY 2013	Ref.	13.07
Dwg No.	P4	Rev.	-

0cm 2cm 4cm 6cm

Copyright mboothdesign. All dimensions in millimeters unless otherwise stated. Dimensions for setting out in existing buildings are to be checked and verified on site.