


Revision		Date
A	AMENDMENTS TO BUILDING CONTROLS COMMENTS	06-11-12
B	ROOFLIGHTS REMOVED & WINDOWS UPDATED	19-12-12
C	PLANS UPDATED WITH STAIRCASE & STUD WORK N/B BELOW STAIRCASE	02-01-13
D	NEW EXTENDED TERRACE ADDED TO PLANS AND ELES	19 02 13

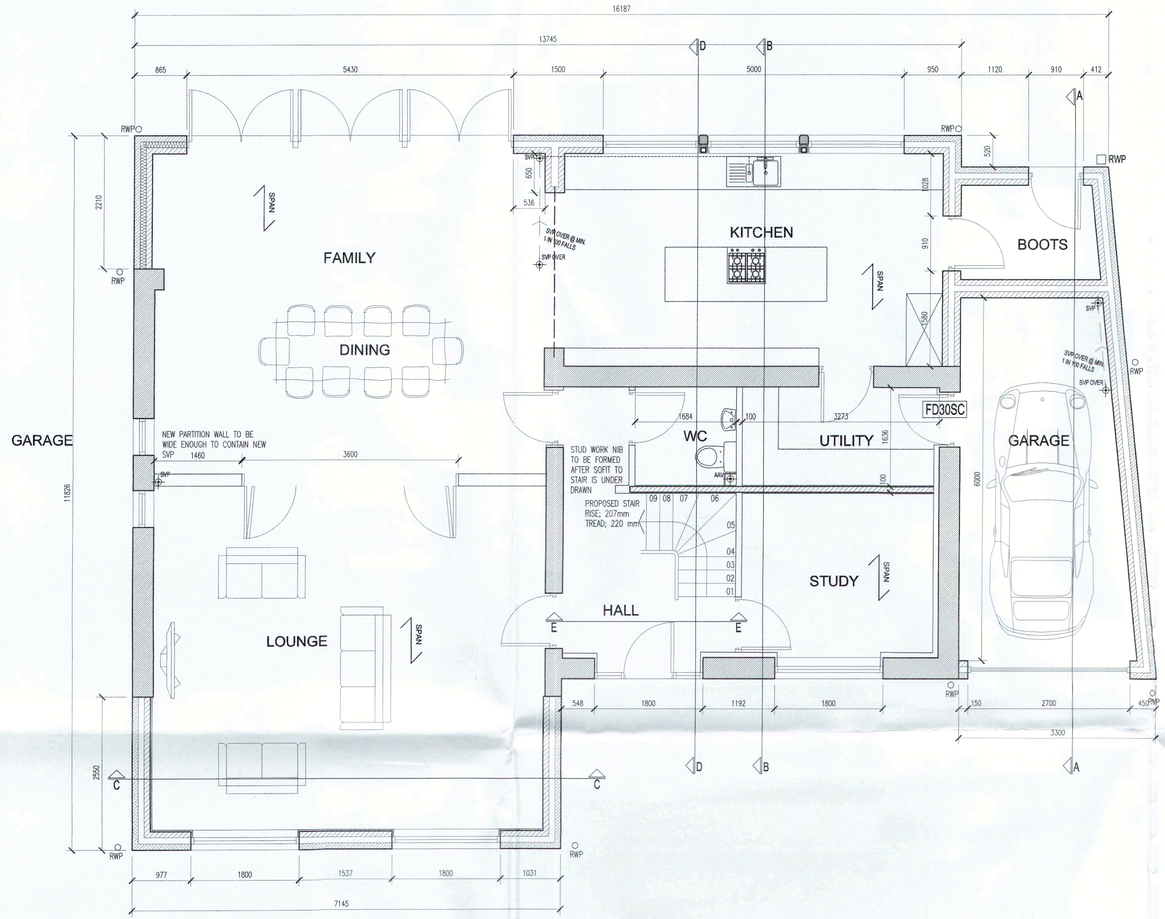

GROUND FLOOR PLAN
SCALE 1:50

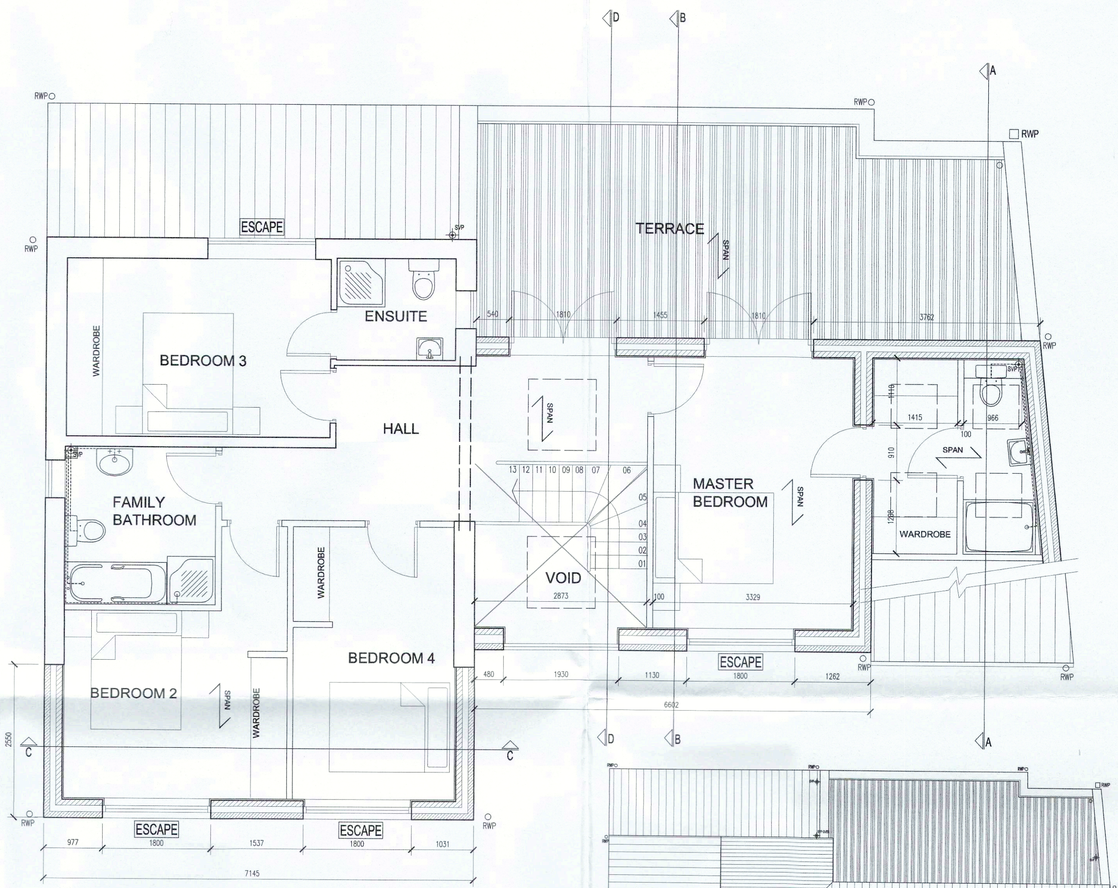

FIRST FLOOR PLAN
SCALE 1:50

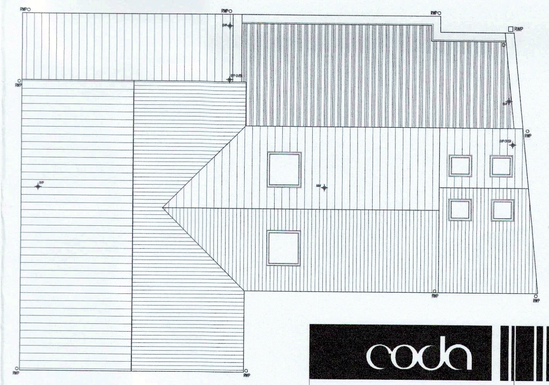


FIRST FLOOR PLAN
SCALE 1:100




FRONT ELEVATION
SCALE 1:100



REAR ELEVATION
SCALE 1:100

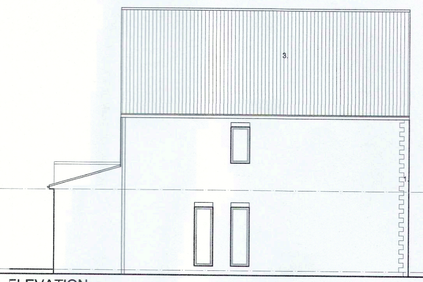

ELEVATION
1:100

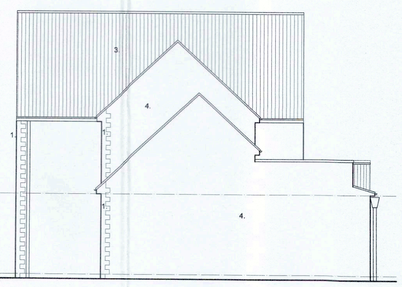

SIDE ELEVATION
SCALE 1:100

coda

Coda Studios Ltd
Hope Works, 25 Mowbray Street,
Sheffield, S3 8EL
t: 0114 279 6003 f: 0114 279 6004
e:information@codastudios.co.uk

David Jay	Client
Hillside Way	Job
Proposed Plans and Elevations	Title

DRAWN	CHECKED	DATE	SCALE	
PN	-	07-2012	A3 ISSUE: 1:200; 1:100	A1 ISSUE: 1:100; 1:50
REVISION	DRAWING STATUS		DRAWING NUMBER	
D	-		1924-004	

© COPYRIGHT EXISTS ON THE DESIGNS AND INFORMATION SHOWN ON THIS DRAWING
The Contractor must verify all dimensions on site before making shop drawings or commencing work of any kind. No dimensions to be scaled from this drawing. Architect to be notified of any discrepancies in dimensions immediately.