

Proposed Second Floor Plan

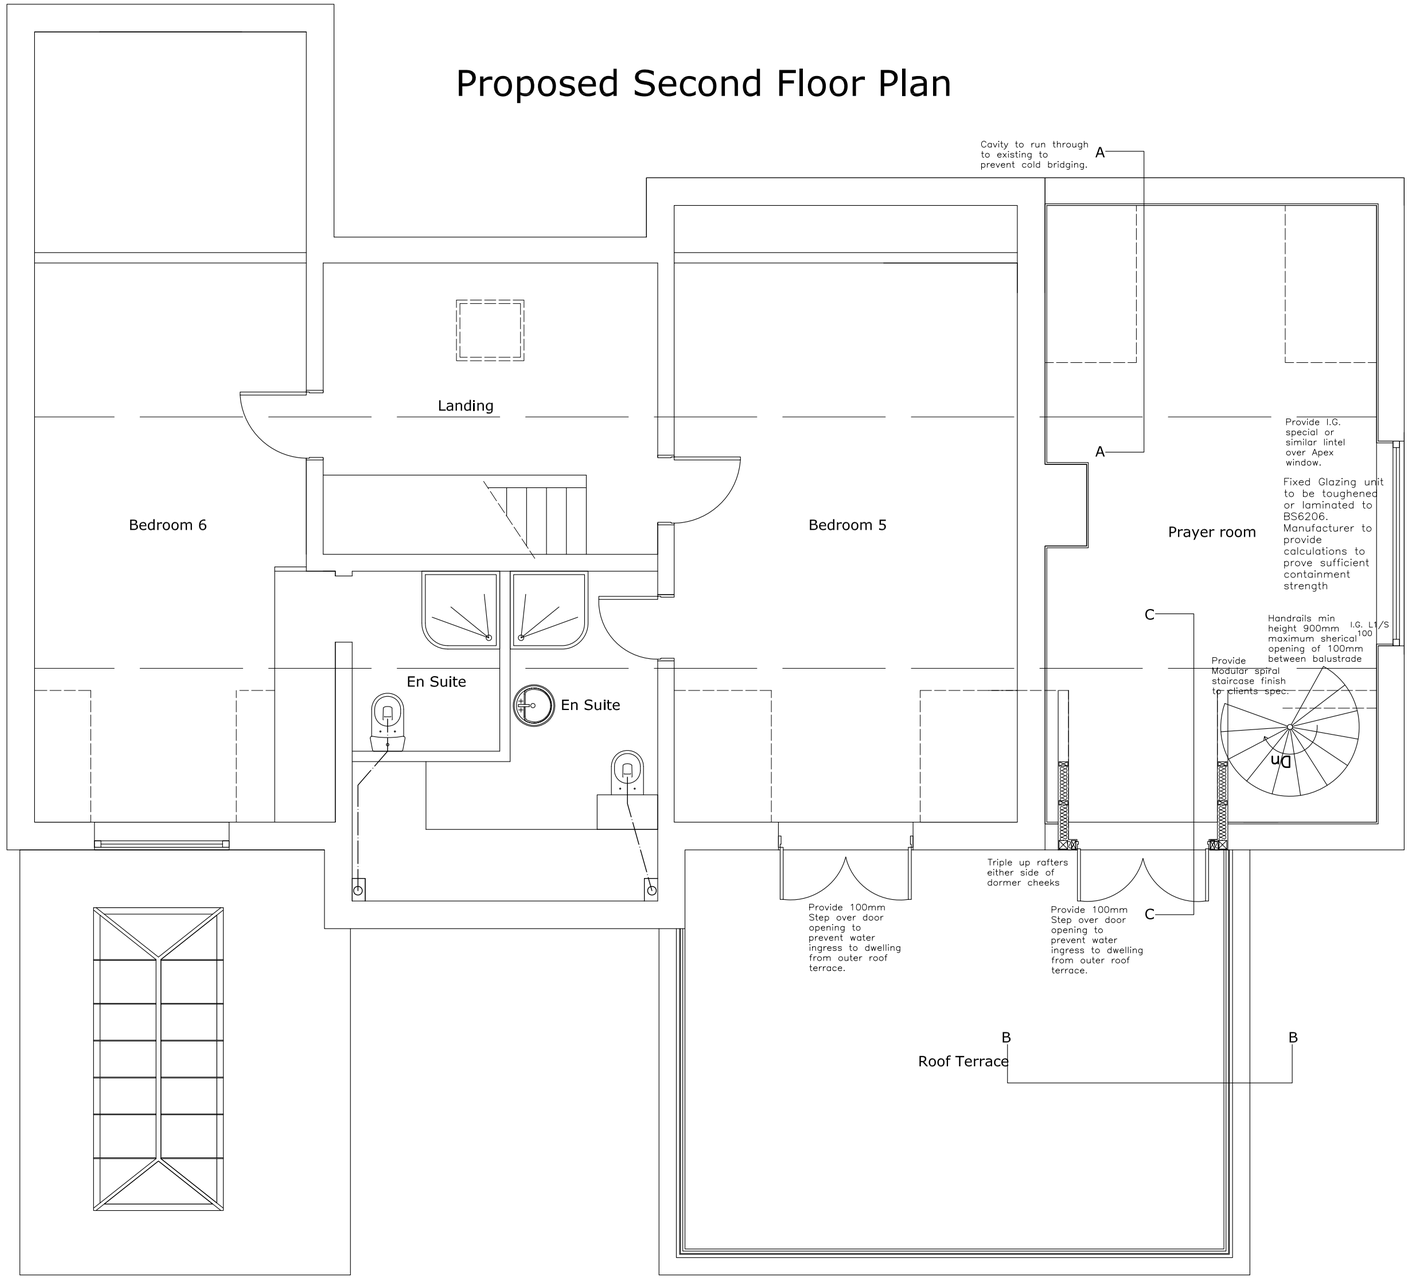

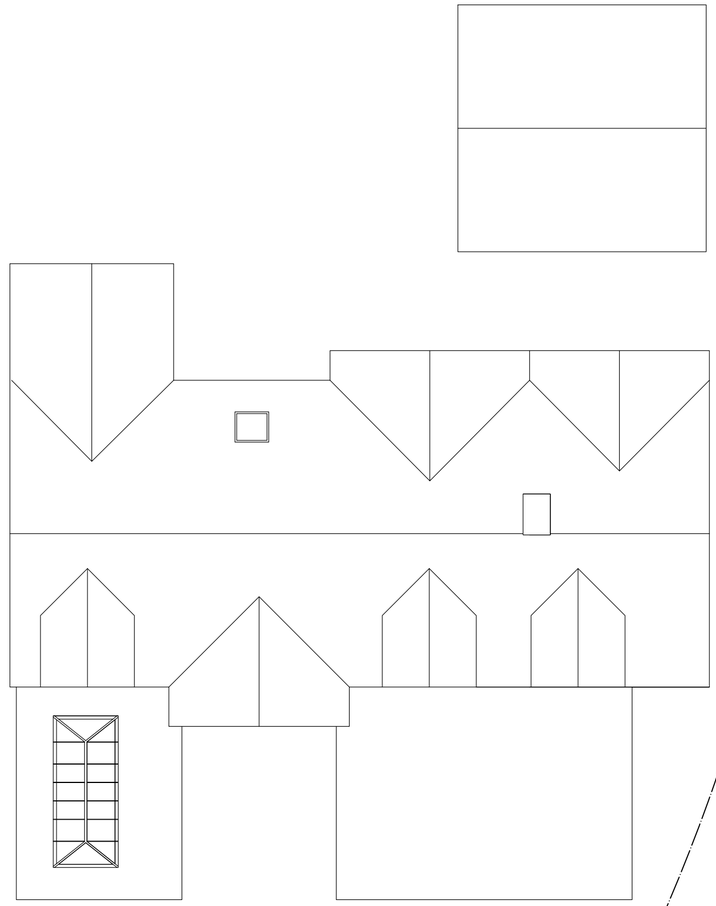

Proposed Roof Plan

This drawing has been prepared by FC Architecture and the data contained herein may be used or reproduced only with FC Architecture's approval.

-

FC ARCHITECTURE

Architectural Design Planning Consultants Project Management Building works Structural engineering.

9 Fardell Gardens
Bramley
S66 1WP
Tel. 0114 299 7564
07738 61 66 88
www.Sfentoncoopland.com
Enquiries@Sfentoncoopland.com

project title.

CHERRY TREE HOUSE
HAY GREEN LANE, BIRDWELL, S70 5XA

drawing title.

PROPOSED SIDE/REAR EXTENSION
CONSERVATORY
PROPOSED PLANS/SECTIONS

scale.	job agent	drawn	checked
1:50/100	FC	SFC	

date	project no.	drawing no.	revision
02/03/14	021404	5XA-SK03	