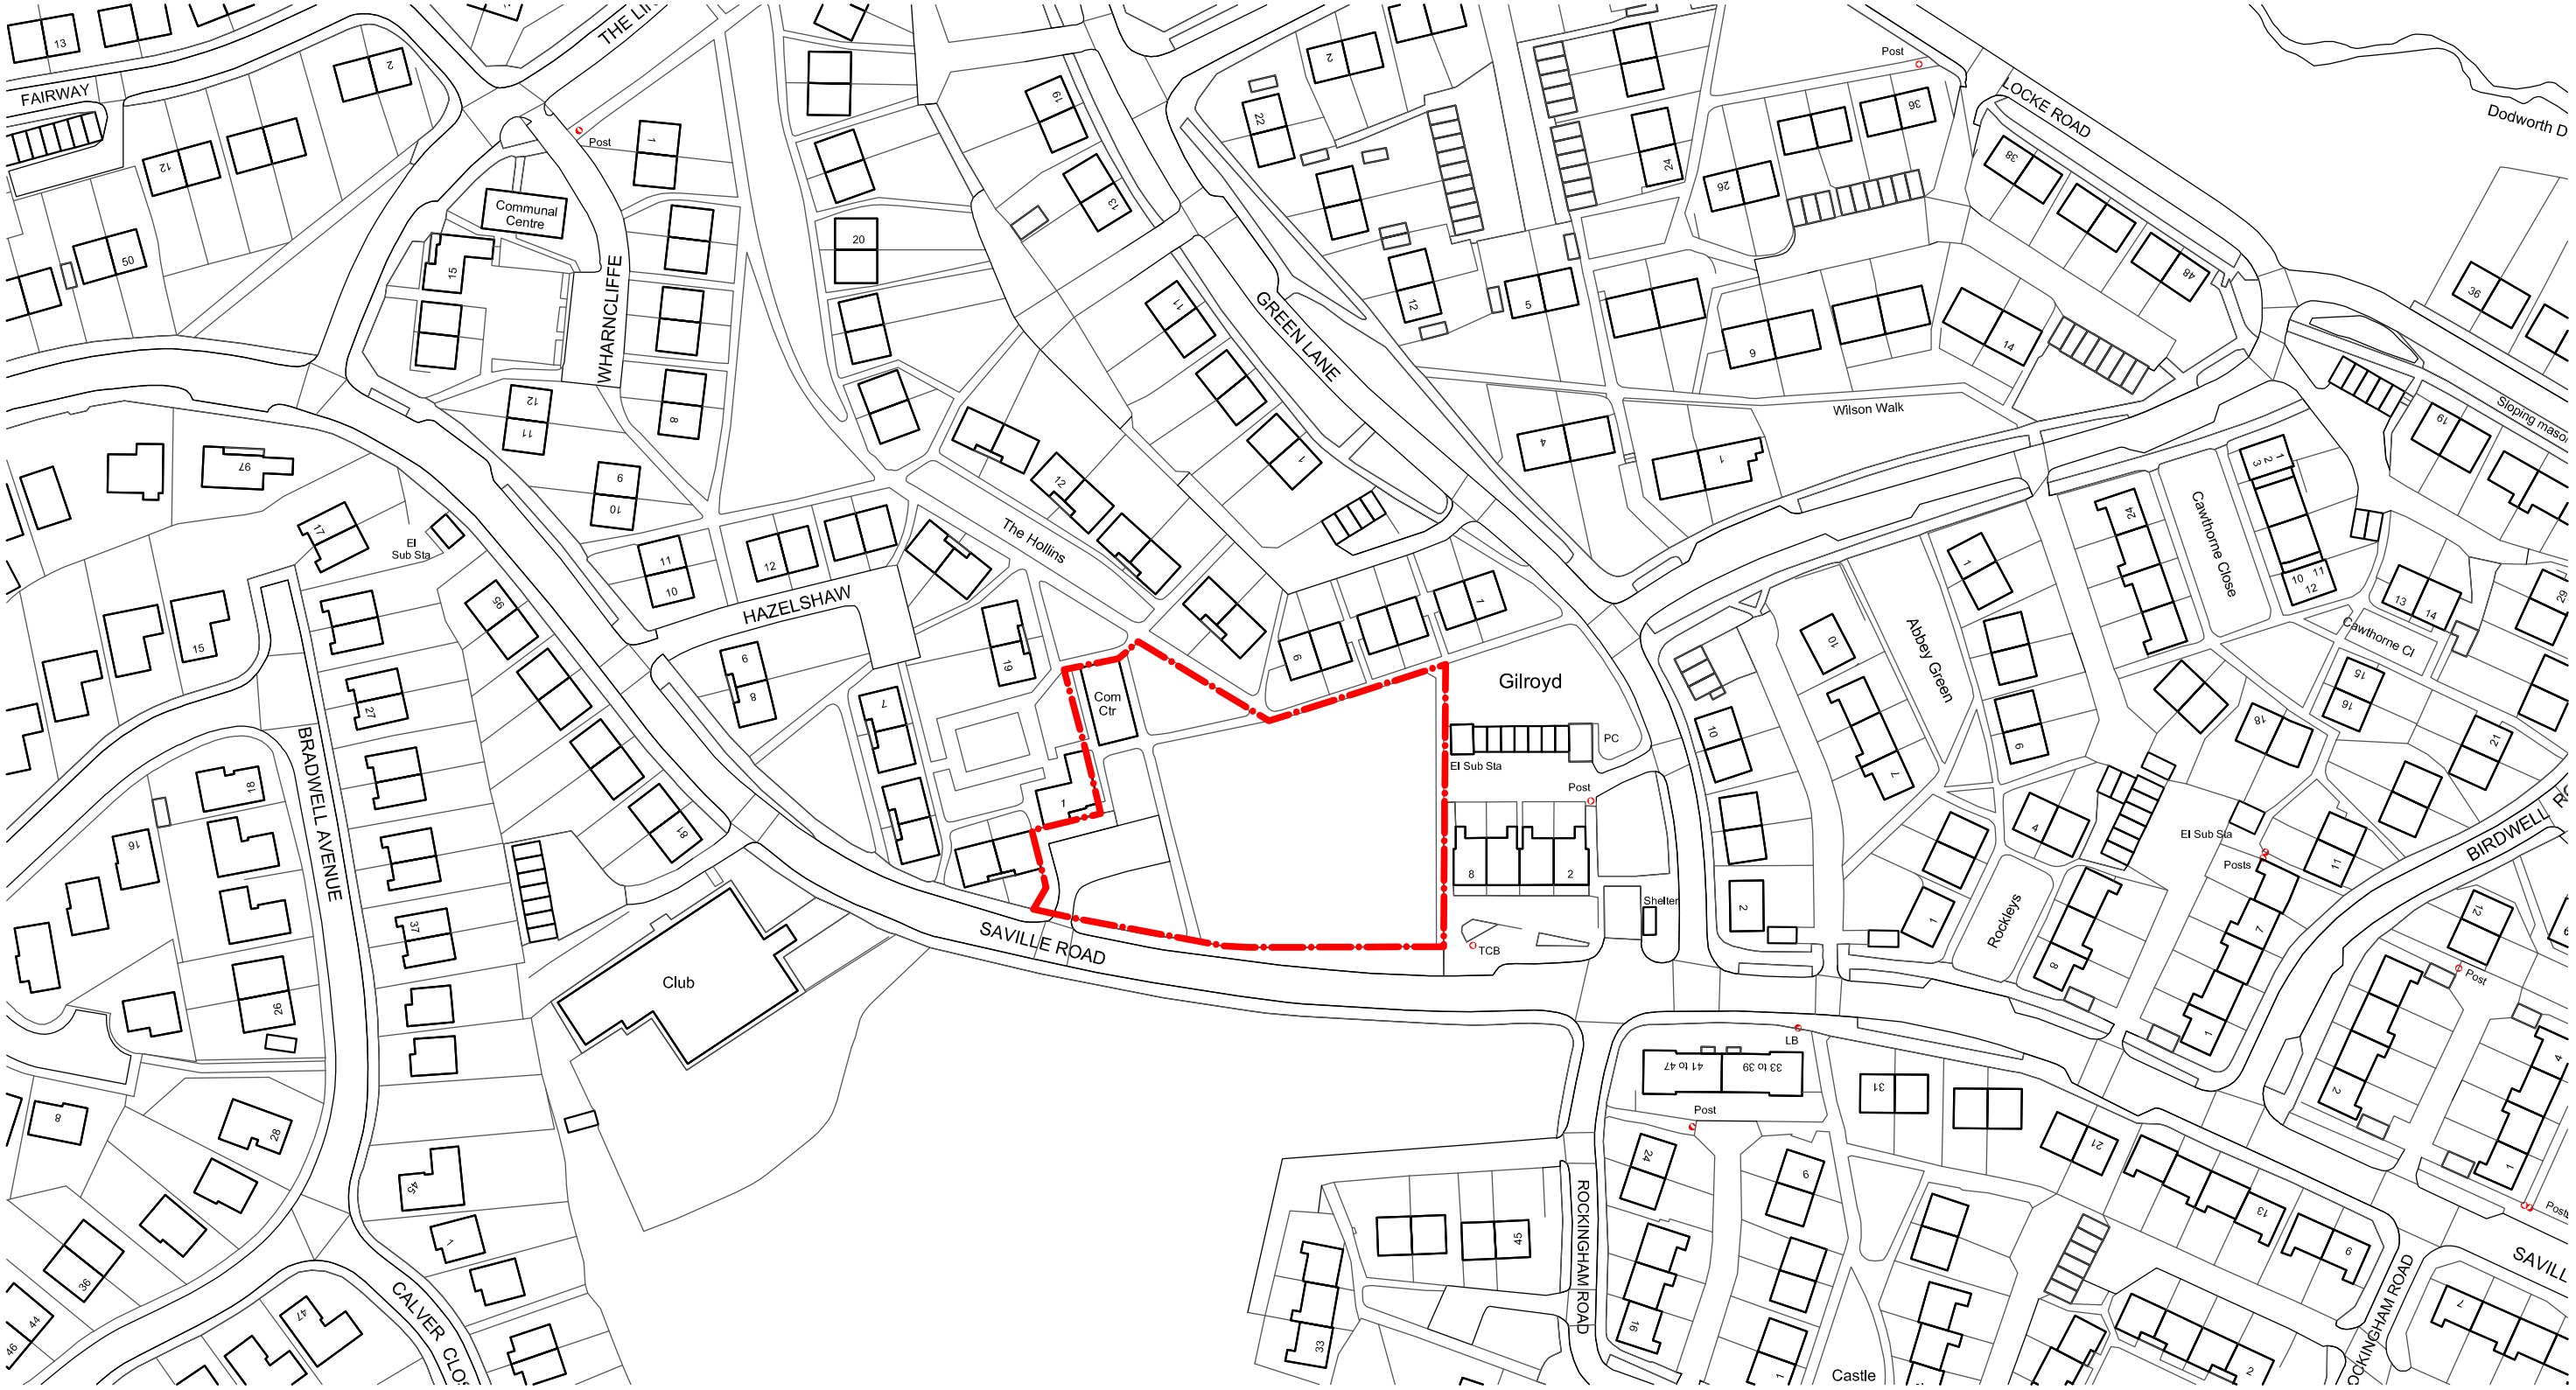


Site location plan 1:1250 @ A3

REV	DATE	DESCRIPTION

nps group

NPS BARNSLEY LTD
PO BOX 634
BARNSLEY
SOUTH YORKSHIRE, S70 9GG
TEL: 01226 774605 FAX: 01226 774399
EMAIL: enquiries@nps.co.uk

Head Office:
Lancaster House, 16 Central Avenue, St Andrews Business Park,
Norwich, NR7 0HR Tel: 01603 706000 Fax: 01603 706001
Other Office locations can be found on website : www.nps.co.uk

PROJECT
HSG.4291
Saville Road, Gildroyd

CLIENT
Berneslai Homes

CAD FILE REF	DATE	SCALE
	09.12	1:1250

SUBJECT
Site Plan

REV	DRAWN	CHECKED
	LJK	

PROJECT NR	DRAWING NR
HSG.4291	02

© NPS This drawing may not be reproduced in any form without prior written agreement