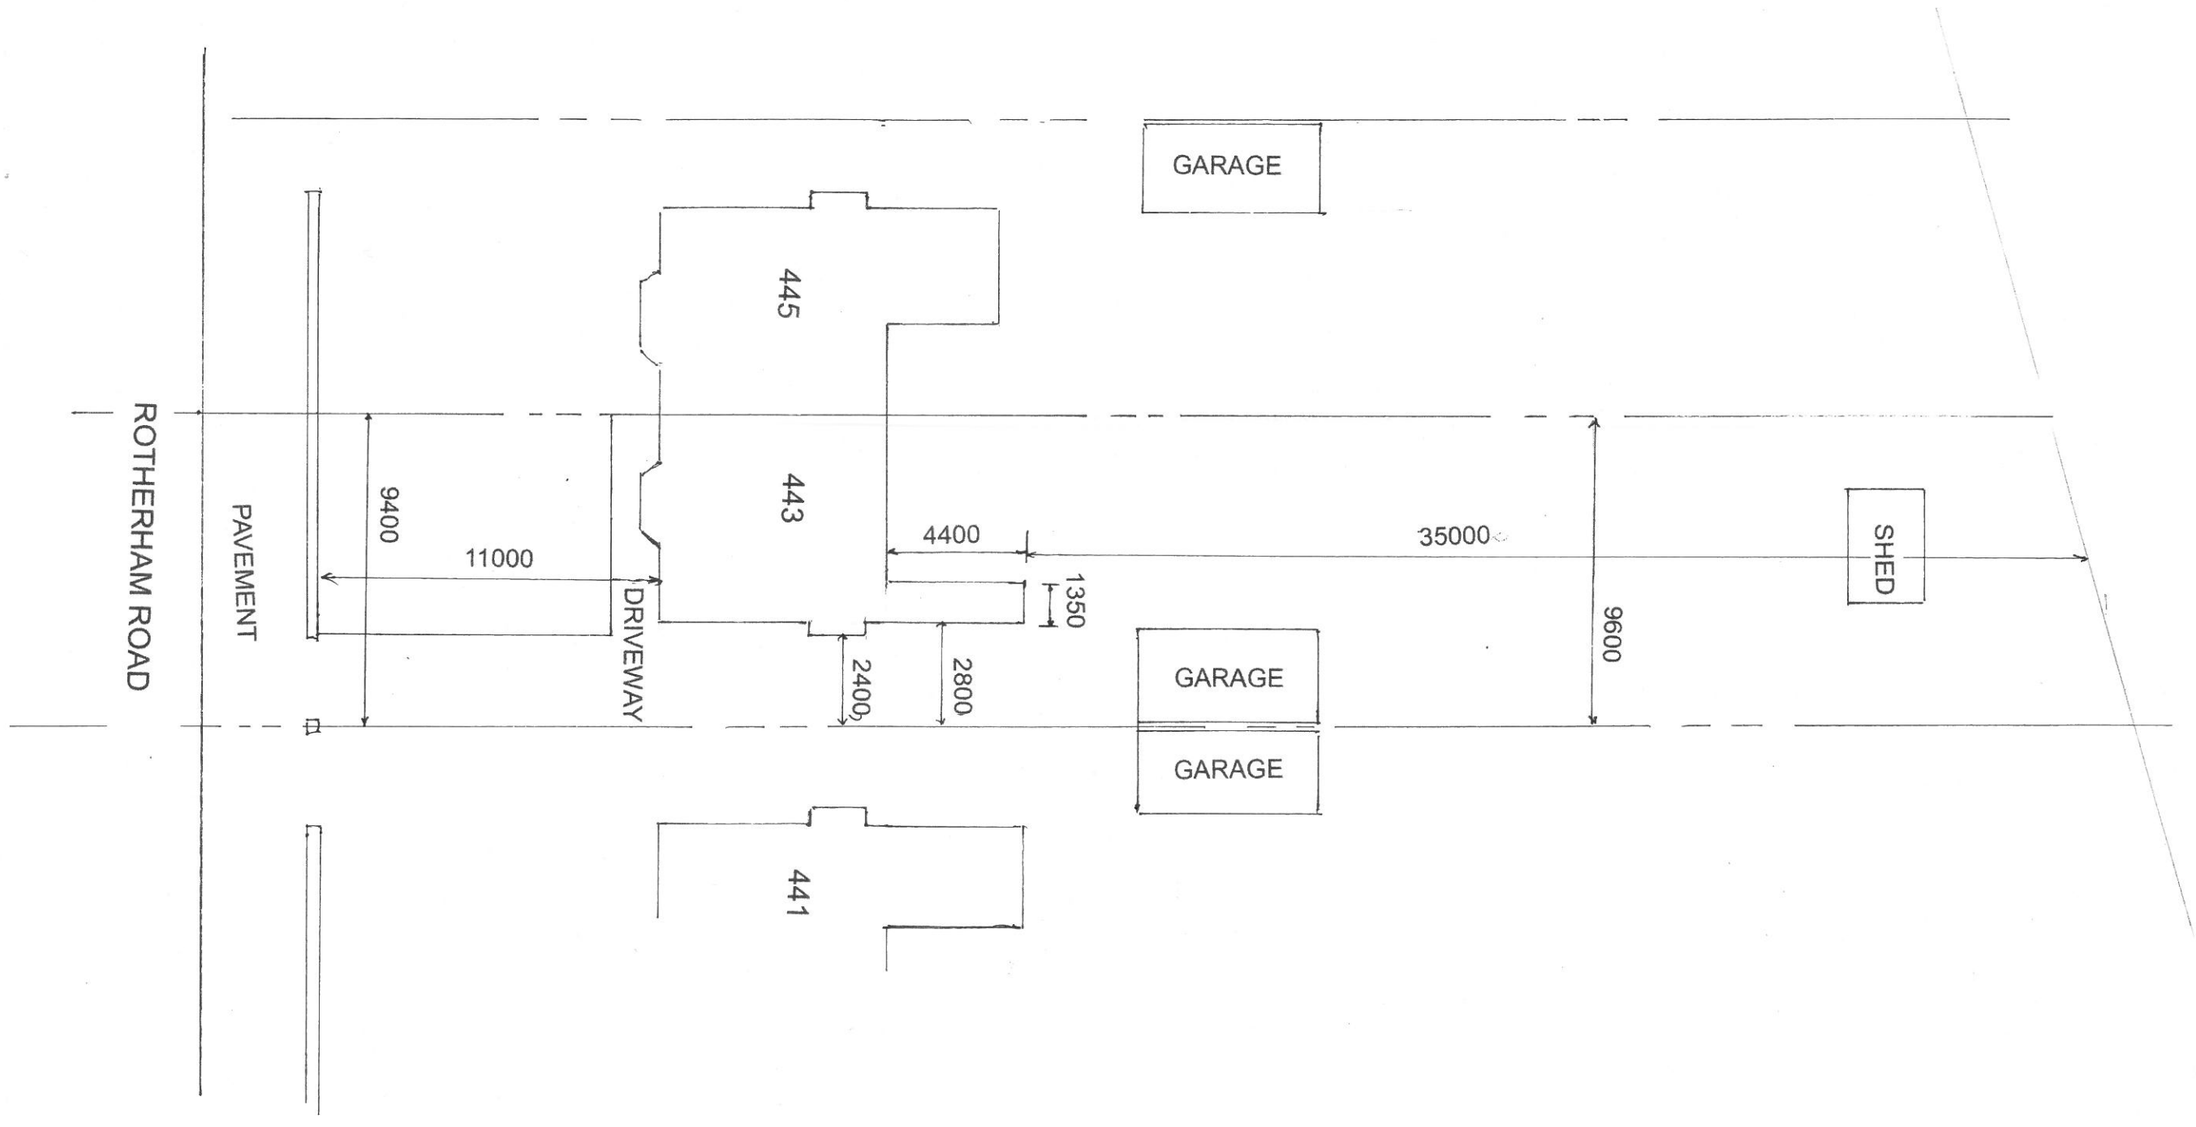


DRAWING No.2

SCALE 1:200

EXISTING SITE PLAN

MR S BOOTHROYD & MISS O BUTTERWOOD
443 ROTHERHAM ROAD
BARNSLEY
S71 1UX