
Drawing No.	Rev No.
MMA001 -001	

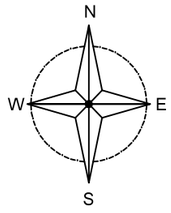

INDICATIVE ONLY

SCALE BARS

1:100 1 2 3 4 5


1:200 2 4 6 8 10

1:500 5 10 15 20 25

1:1250 25 50



LOACATION PLAN
SCALE 1:1250 AT A3

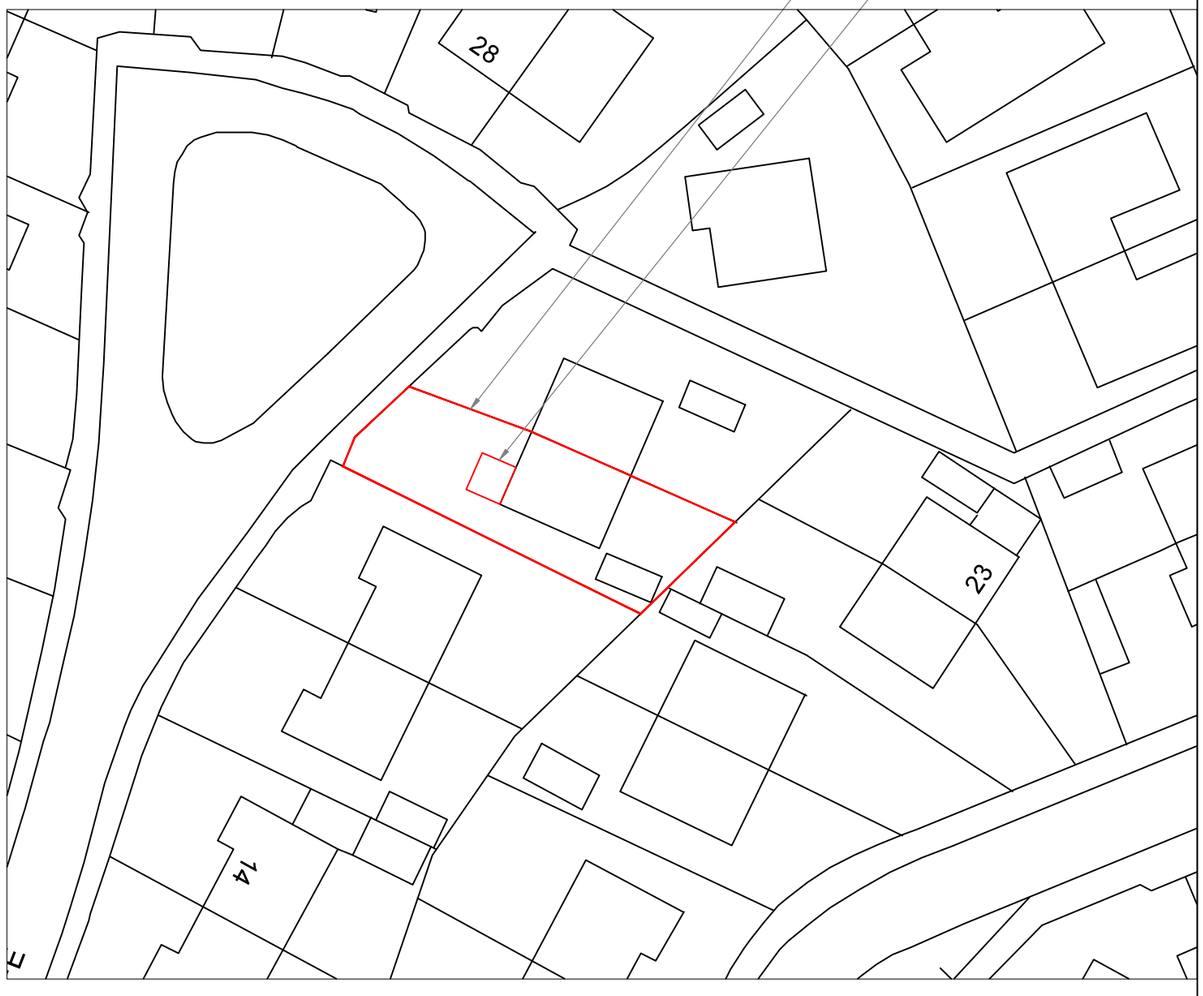

SITE PLAN
SCALE 1:500 AT A3

DO NOT SCALE: Contractor to check all dimensions and report any omissions or errors

NOTES

Rev	Description	By	Chk	App	Date

JRB DESIGNS Ltd
1 Saville Road
Cudworth
Barnsley
S72 8LT
Tel: 01226 383542
Fax: 01226 380078
Mob: 07970 541192
Email: john@jrbdesigns.co.uk

This drawing is copyright. © jrbdesigns Ltd.

Client
MR MARK AUSTWICK

Drawing Title
SITE PLANS

Address
20 WAYCLIFFE
BARNSLEY
S71 2HN

Project Title:
PROPOSED TWO STOREY REAR EXTENSION

Purpose of Issue:
PLANNING

Drawing Status
FIRST ISSUE

Scale at A3	Drawn By	Date	
AS SHOWN	JRB	17/01/2024	
Checked By	Date	Approved By	Date
	17/01/2024		17/01/2024
Project No.	Drawing No.		Revision
MMA001	001		-

APPROVAL [X] INFORMATION [ ] TENDER [ ] CONTRACT [ ] CONSTRUCTION [ ]