
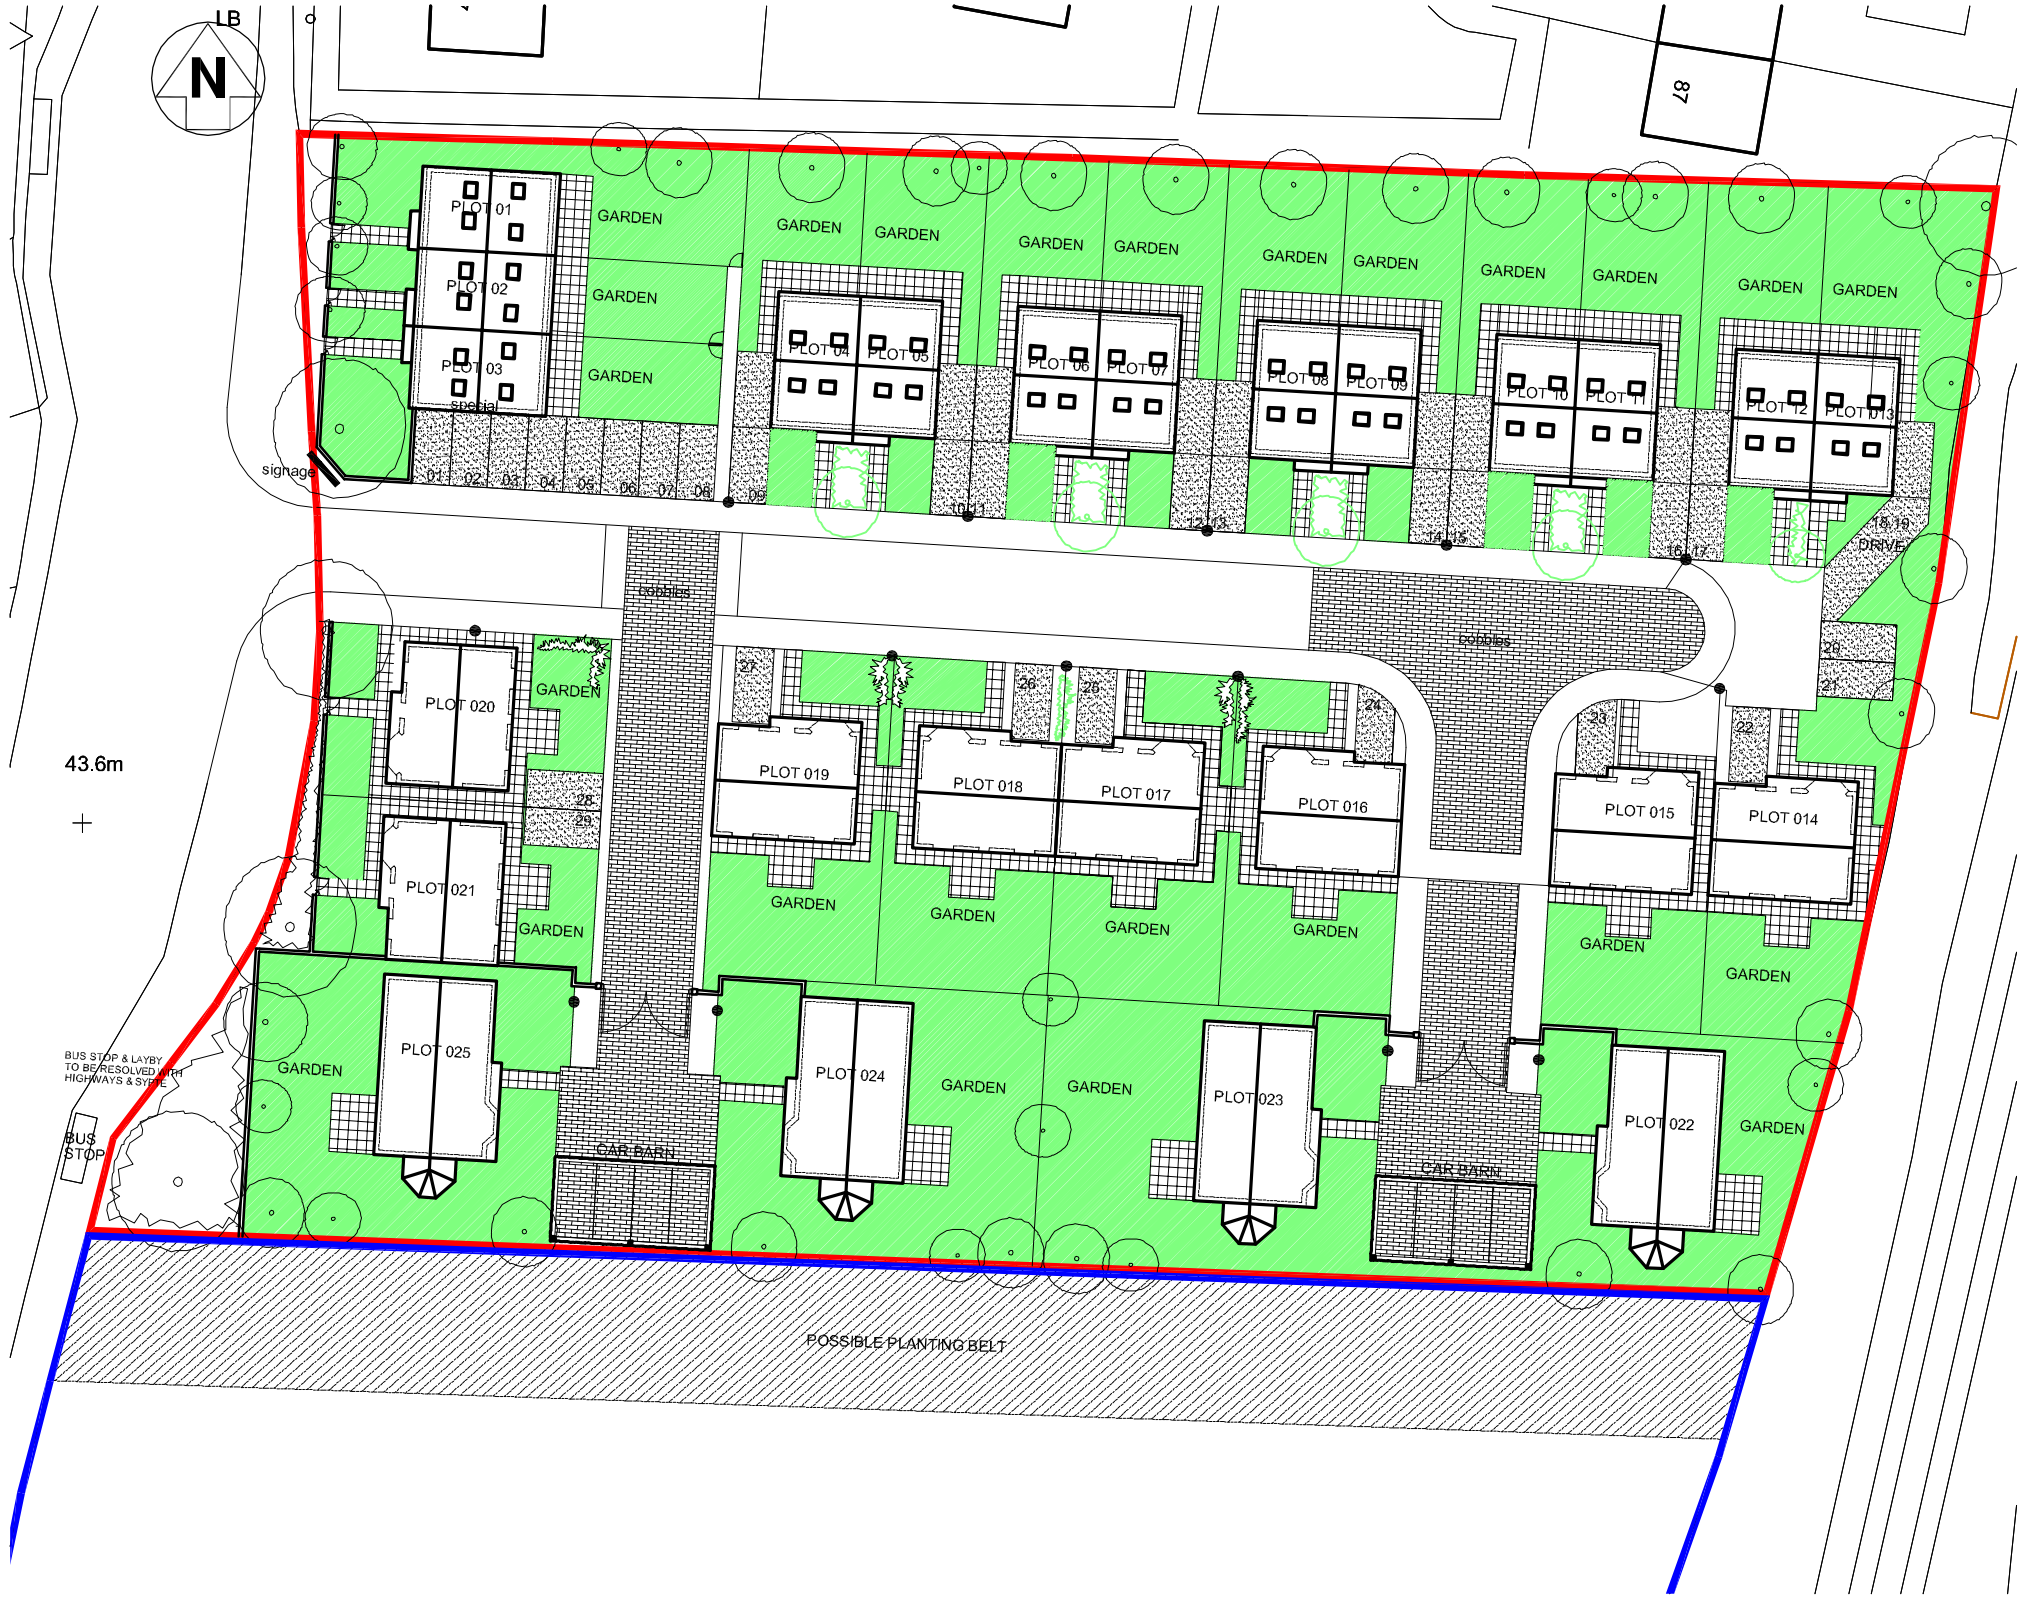


SITE PLAN 1:500

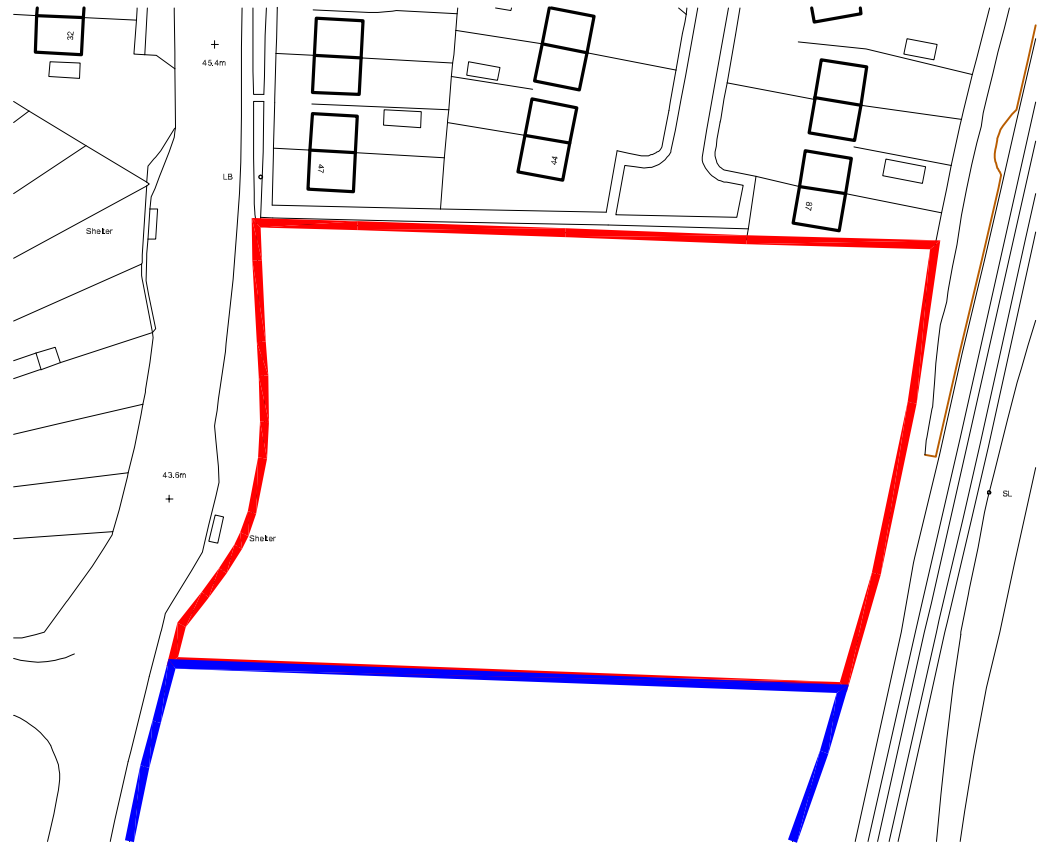

LOCATION PLAN 1:1250

Coda Studios Ltd
Hope Works, 25 Mowbray St, Sheffield, S3 8EL
t:0114 279 6003 f: 0114 279 6004
e:information@codastudios.co.uk

DRAWN	CHECKED	DATE	SCALE	REVISION
LJ	DC	09/12	1:500/1:1250	B

Client	Jaguar Estates
Job	THURNSCOE
Title	LOCATION & SITE PLAN
Dwg. No.	1989-001

© COPYRIGHT EXISTS ON THE DESIGNS AND INFORMATION SHOWN ON THIS DRAWING
The Contractor must verify all dimensions on site before making shop drawings or commencing work of any kind. No dimensions to be scaled from this drawing. Architect to be notified of any discrepancies in dimensions immediately.