
T1 = QUERCUS ROBUR
T2, T3 + T4 = FRAXINUS EXCELSIOR

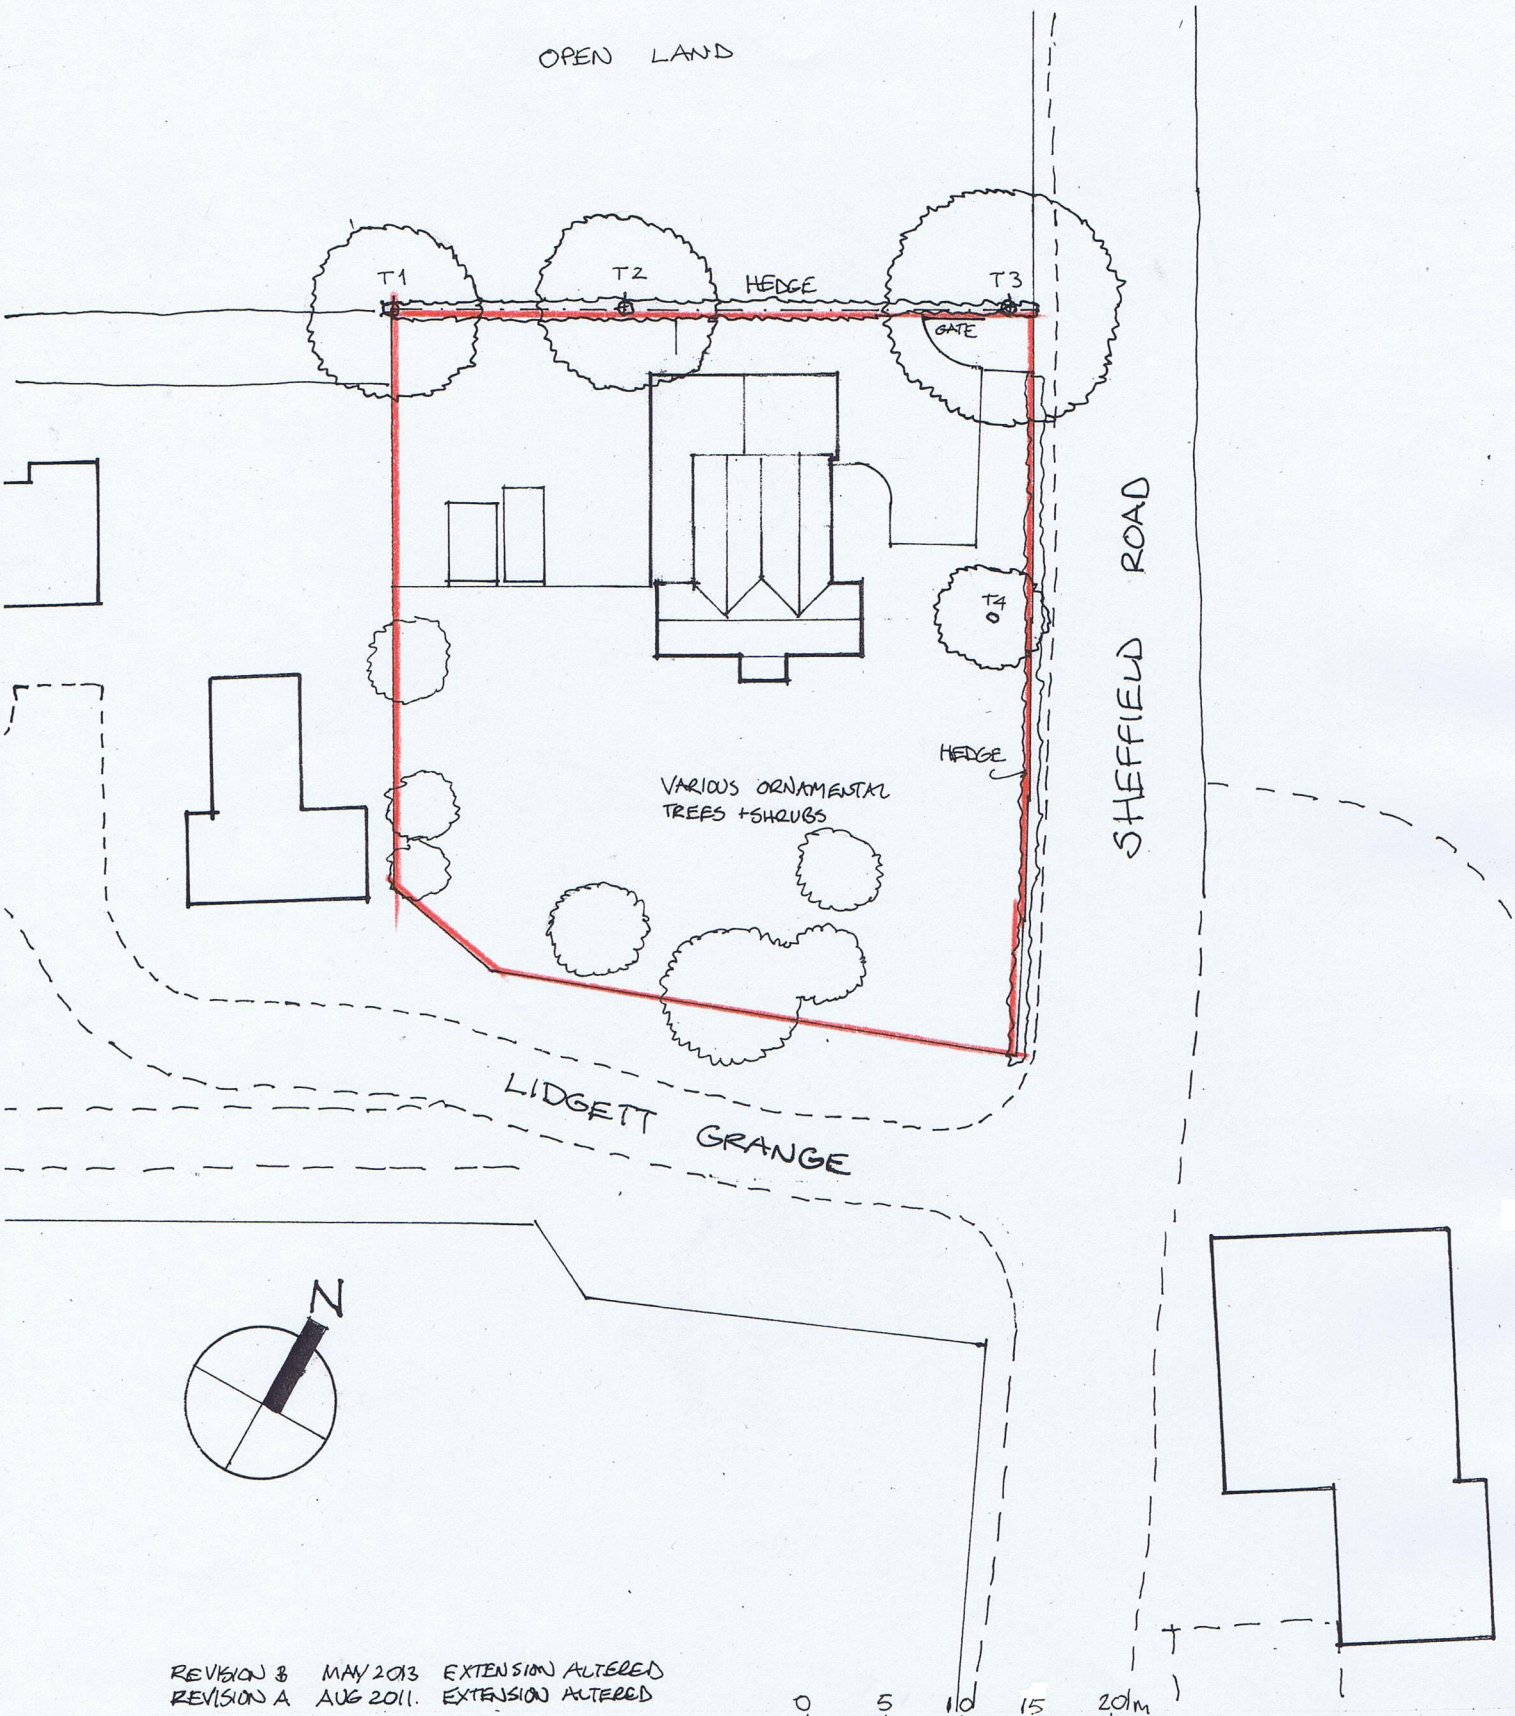

REVISION B MAY 2013 EXTENSION ALTERED
REVISION A AUG 2011. EXTENSION ALTERED

PROJECT

EXTENSION
LIDGETT HOUSE, SHEFFIELD ROAD
HOYLAND COMMON

FOR MR AND MRS HUDSON

Site Plan

CAPITAL DESIGN STUDIO
CHARTERED ARCHITECT
109 COBDEN VIEW ROAD, SHEFFIELD S10 1HR
TEL & FAX [0114] 263 1118

SCALE AT A4	DATE	DWG. NO.
1:500	JAN 2009	0848.01B