
issue:

© copyright in the drawing is vested in campbell driver partnership limited


A - original issue
B: 30.09.22: updated to suit new design

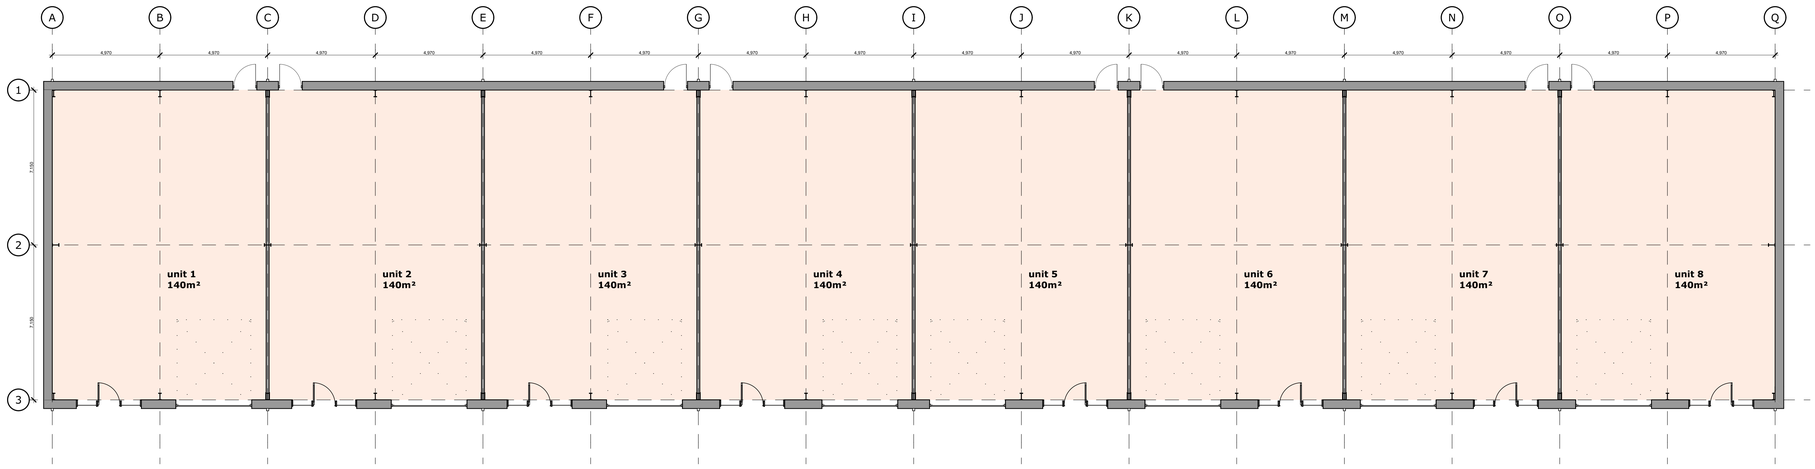


floor plan - 1:100




front elevation - 1:100

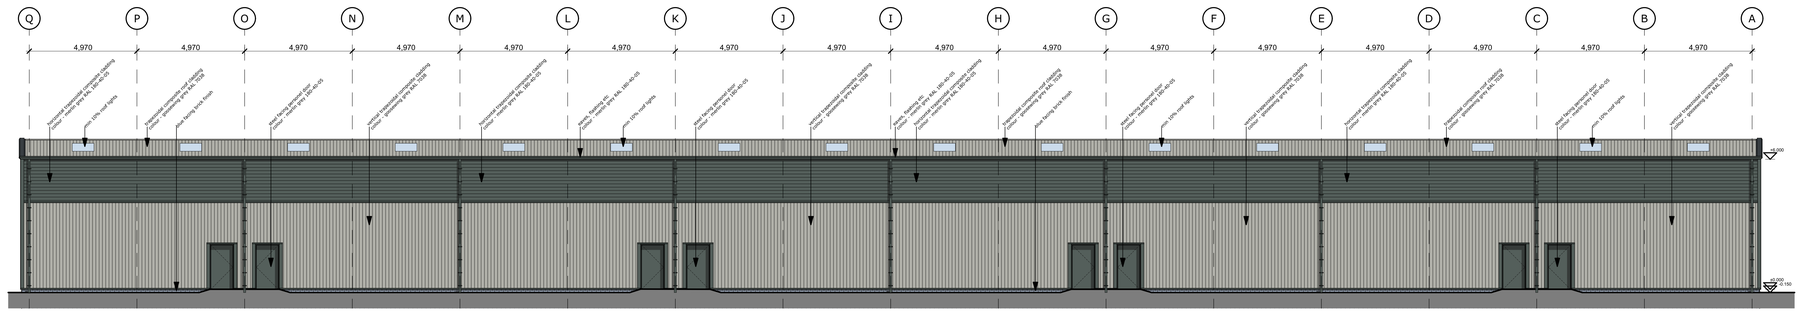

rear elevation - 1:100

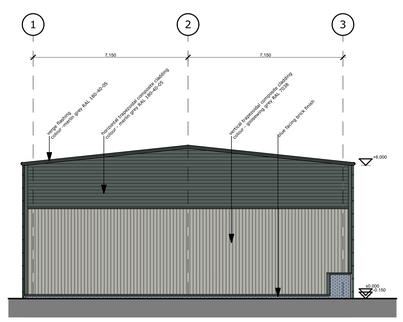

side elevation - 1:100

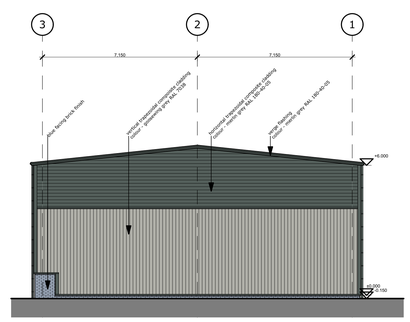

side elevation - 1:100

0 1 2 3 4 5 6 7 8 9 10m

scale 1:100

campbelldriverpartnership architects

client: store first self storage

project: storage first barnsley
ashroyds way barnsley

sheet: proposed plans and elevations

job no:	21.190	dwg no:	004	B

scale: 1:100 @ A0
date: 14.10.21
drawn: lg

capricorn park
blakewater road
blackburn bb1 5qr
t: 01254 297700
e: design@cdparchitects.co.uk