


PROPOSED ATTIC FLOOR PLAN

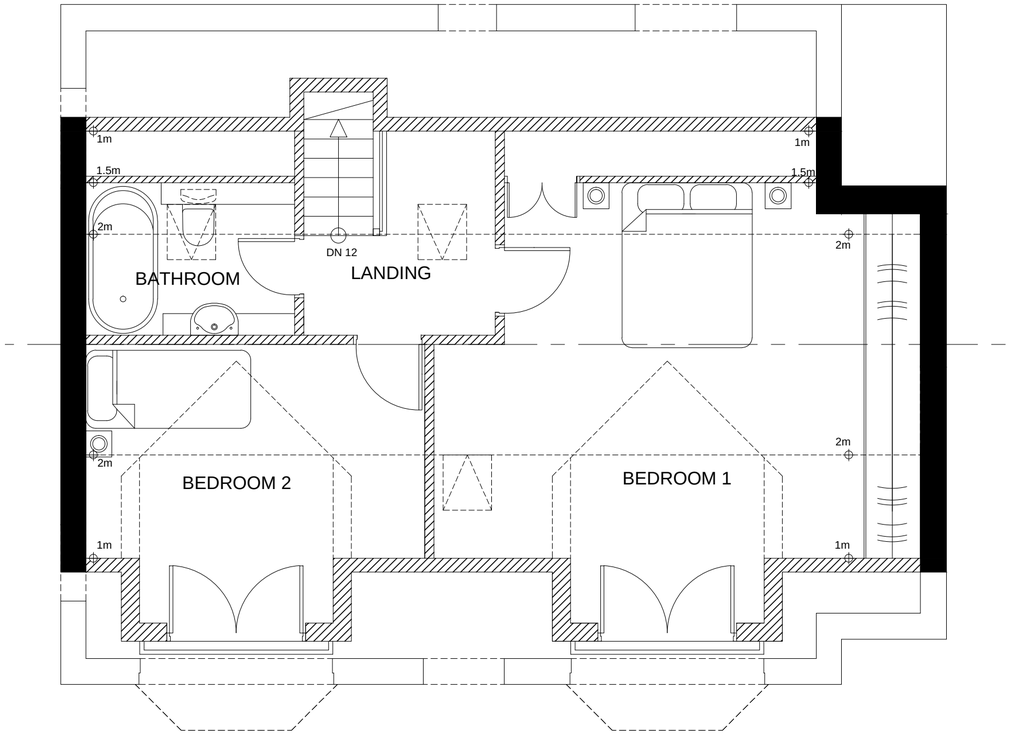


FRONT ELEVATION



PERSPECTIVE - REAR LEFT




REAR ELEVATION

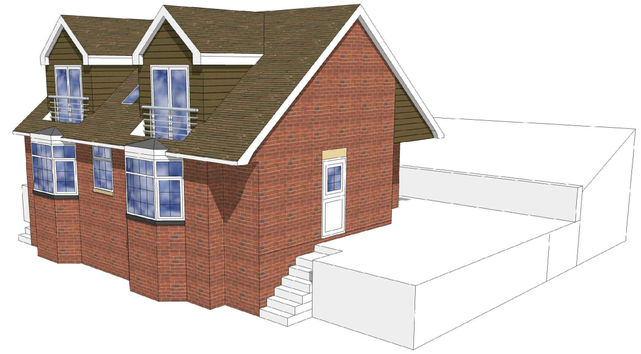

PERSPECTIVE - REAR RIGHT



SIDE ELEVATION (L)

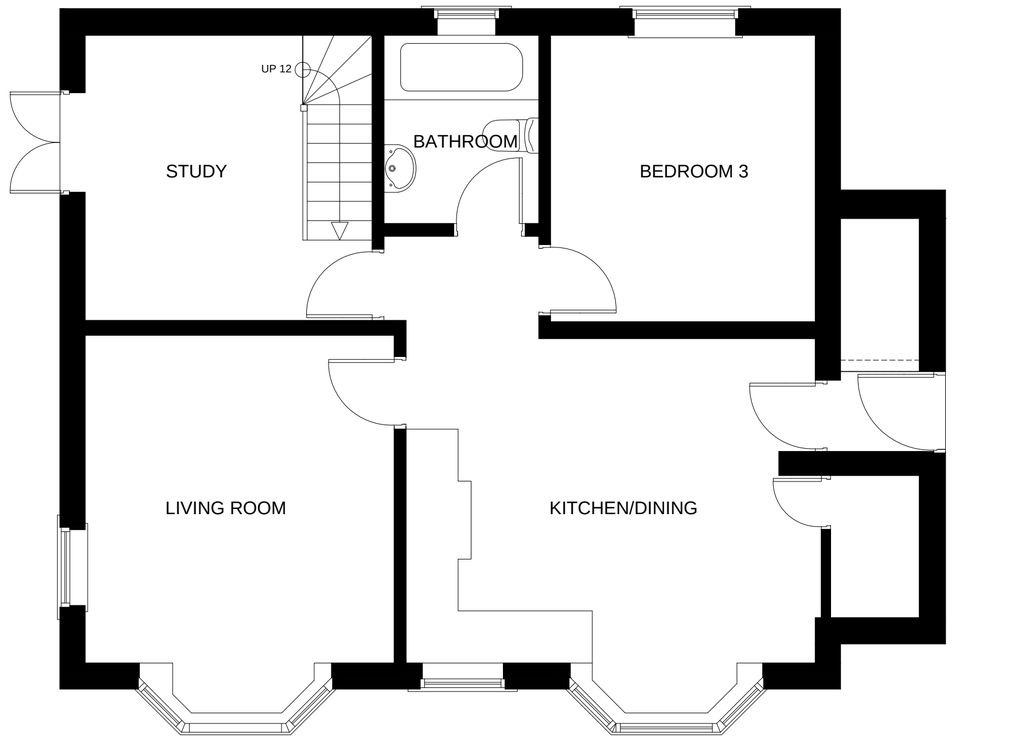

PROPOSED GROUND FLOOR PLAN



SIDE ELEVATION (R)

Notes:

WALLS:
Walls to match existing in colour, texture and size.

ROOF:
Roof tiles to be concrete interlocking plain tiles suitable for a roof pitch of 40°.

DORMER DOORS:
New French double glazed Upvc doors, finished in white.

VELUX WINDOWS:
to be reused if possible.

GUTTERS & DOWNPIPES:
To match what was existing

Rev:	Date:	Description:	By:
A	13/07/15	Elevation scales amended	SH

07762656187
steven@drawit.biz
www.drawit.biz
15 Medway Close
Barugh Green
Barnsley
S75 1NY

Purpose:	PLANNING
Status:	PROPOSED
Dwg of:	Layout Plans & Elevation
Client:	Mr N Madigan
Site Address:	56 Bank End Road, Worsbrough Barnsley, S70 4QJ
Project:	Proposed attic conversion

Drawn by:	Date:	Rev:
SH	11/06/2015	
Scale: 1:50 & 1:100	Dwg No: 1504_104	A

Important notice: Do not scale off this drawing. Critical dimensions should be checked on site prior to works commencing. Dimensional conflicts should be brought to Draw it's attention as soon as they become apparent. Failure to do so could render the contractor liable for subsequent losses. Copyright in this drawing and any work executed from this drawing remains the property of Draw it.

© Copyright Draw it 2015