

REV	DATE	DESCRIPTION

The contractor is to comply in all respects with the current Building Regulations and is to check all site dimensions and levels.
Do not scale from the drawing, use written dimensions. To be read in conjunction with Pre-Tender Health & Safety Plan / Preliminaries Section (Section A34 etc).
Ordnance Survey mapping reproduced by permission of WMDC & Controller of HM Stationery Office Crown Copyright, WMDC OS licence No LA078406


nps group

NPS NORTH EAST LTD
NAVIGATION HOUSE
WHEATLEY DRIVE, CASTLEFORD
WEST YORKSHIRE, WF10 5HX
TEL: 01977 626588 FAX: 01977 626301
EMAIL: enquiries@nps-ne.co.uk

Head Office
Lancaster House, 16 Carmel Avenue, St Andrews Business Park,
Norwich, NR7 0HR Tel: 01603 706600 Fax: 01603 706601
Other offices locations can be found on website - www.nps.co.uk

PROJECT: Photo Voltaic Scheme Various Propoerties	CLIENT: Berneslai Homes
	CAD FILE REF / DATE: Aug 11 / SCALE: 1:1250@A3
SUBJECT: 9-15 Turner Close, Jump Location Plan	REV / DRAWN: EE / CHECKED
	PROJECT NR: AG10.113 / DRAWING NR: 01

© NPS. This drawing may not be reproduced in any form without prior written agreement.

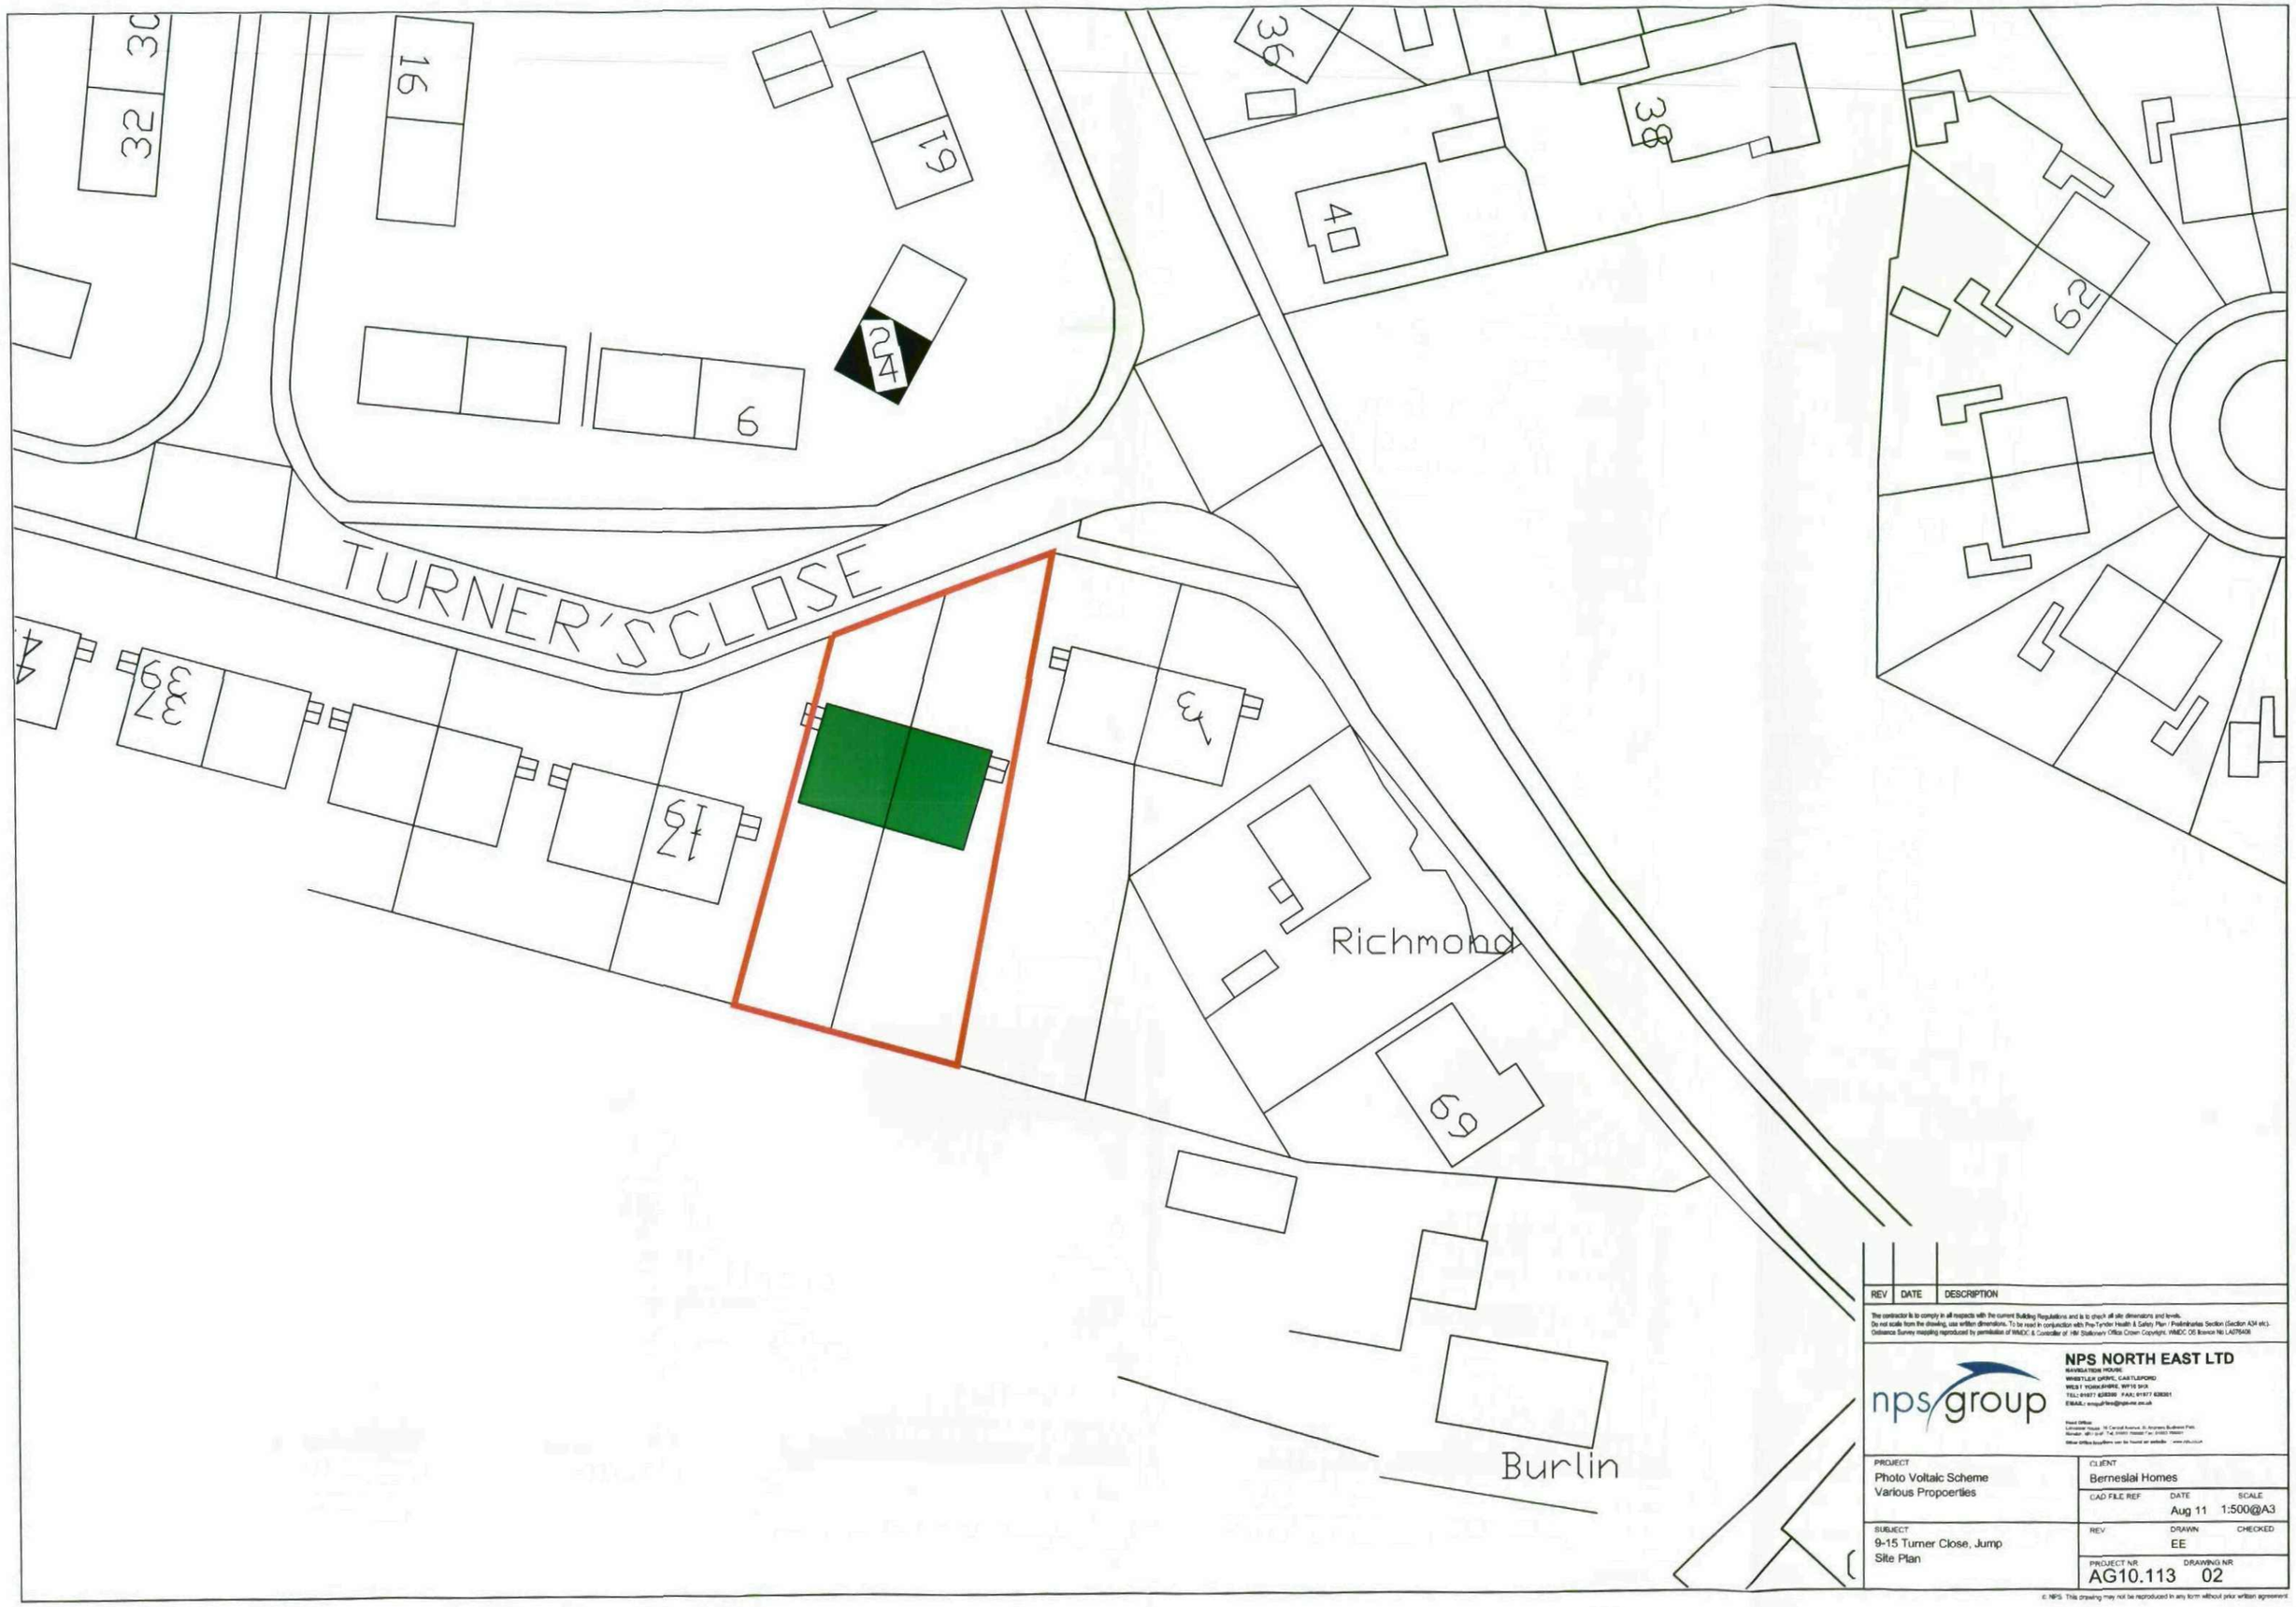

REV	DATE	DESCRIPTION

The contractor is to comply in all respects with the current Building Regulations and is to check all site dimensions and levels.
Do not scale from the drawing, use written dimensions. To be read in conjunction with Pre-Tender Health & Safety Plan / Preliminaries Section (Section A34 etc).
Ordnance Survey mapping reproduced by permission of WMDC & Controller of HM Stationery Office Crown Copyright. WMDC OS licence No LA078408

nps group

NPS NORTH EAST LTD
NAVIGATION HOUSE
WHISTLEY DRIVE, CASTLEFORD
WEST YORKSHIRE, WF10 5HX
TEL: 01977 628300 FAX: 01977 628301
EMAIL: enquiries@nps-ne.co.uk

Head Office
Leicester House, 16 Carroll Avenue, St Anne's Business Park,
Rotherham, S61 2HW. Tel: 01909 766660 Fax: 01909 766661
Other Office locations can be found on website - www.nps.co.uk

PROJECT: Photo Voltaic Scheme Various Propoerties	CLIENT: Berneslai Homes
CAD FILE REF	DATE: Aug 11 / SCALE: 1:500@A3
SUBJECT: 9-15 Turner Close, Jump Site Plan	REV / DRAWN: EE / CHECKED
PROJECT NR: AG10.113	DRAWING NR: 02

© NPS. This drawing may not be reproduced in any form without prior written agreement