

(Ody) COPYRIGHT STATEMENTS: Reproduced by permission of Ordnance Survey on behalf of HMSO © Crown copyright and database 2014.
All rights reserved Ordnance Survey Licence number 100022432

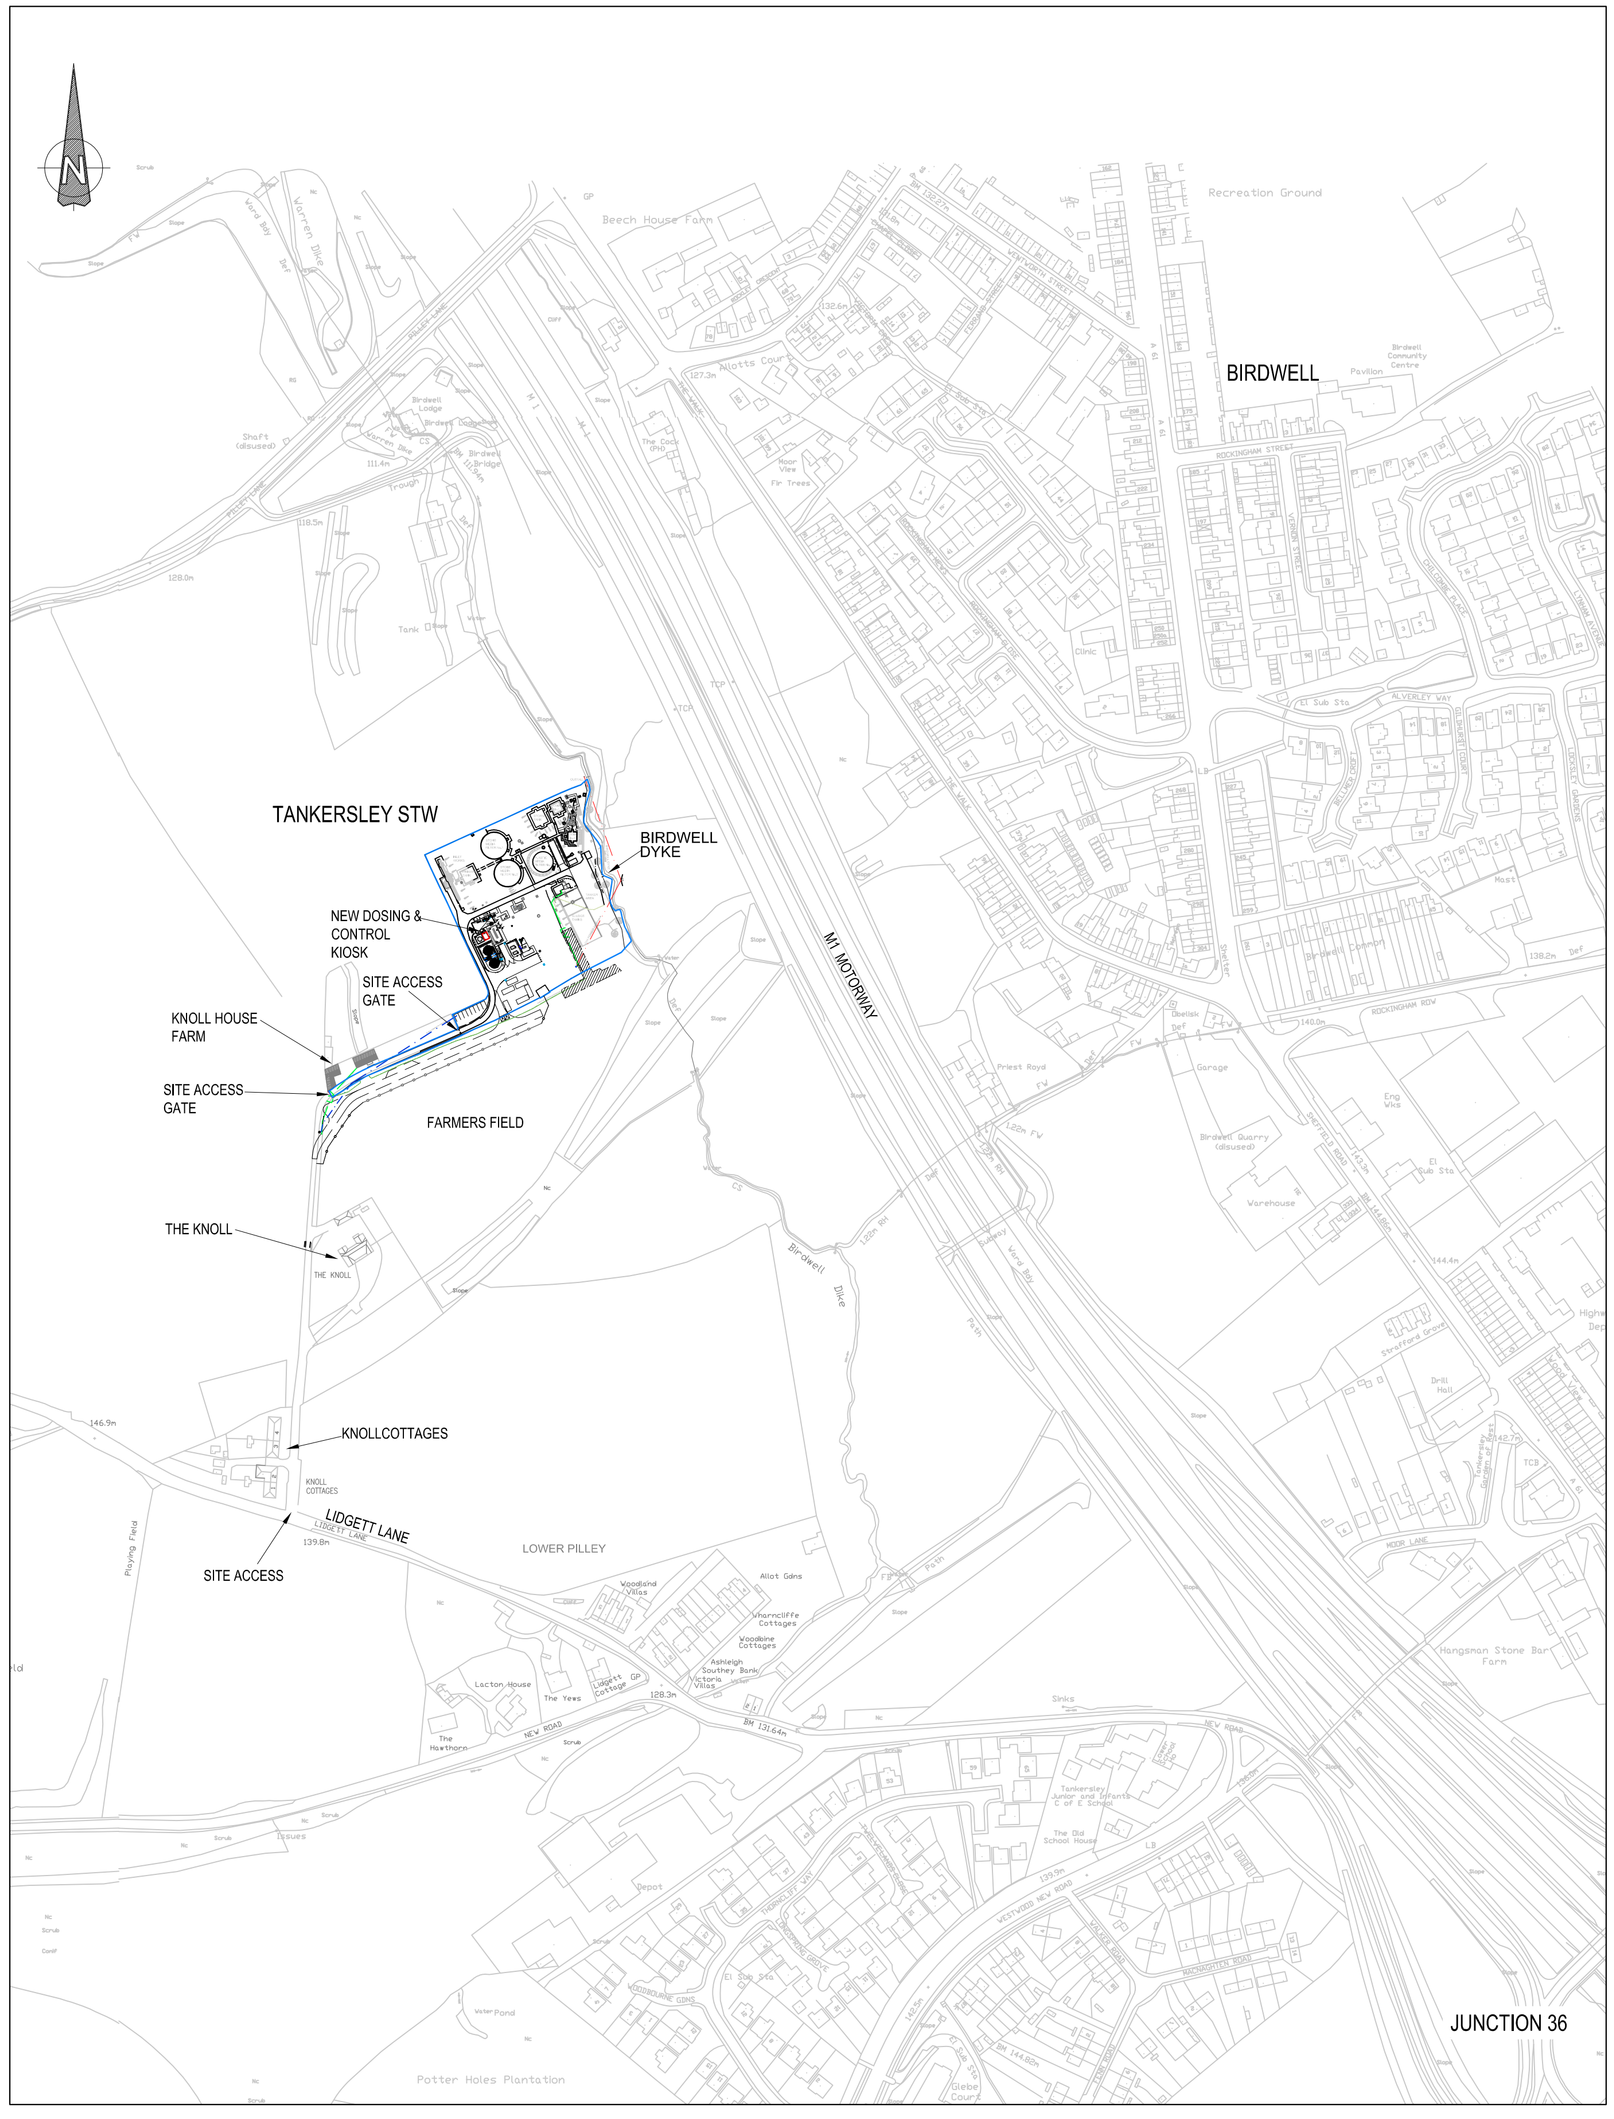

LOCATION PLAN
SCALE 1:2500

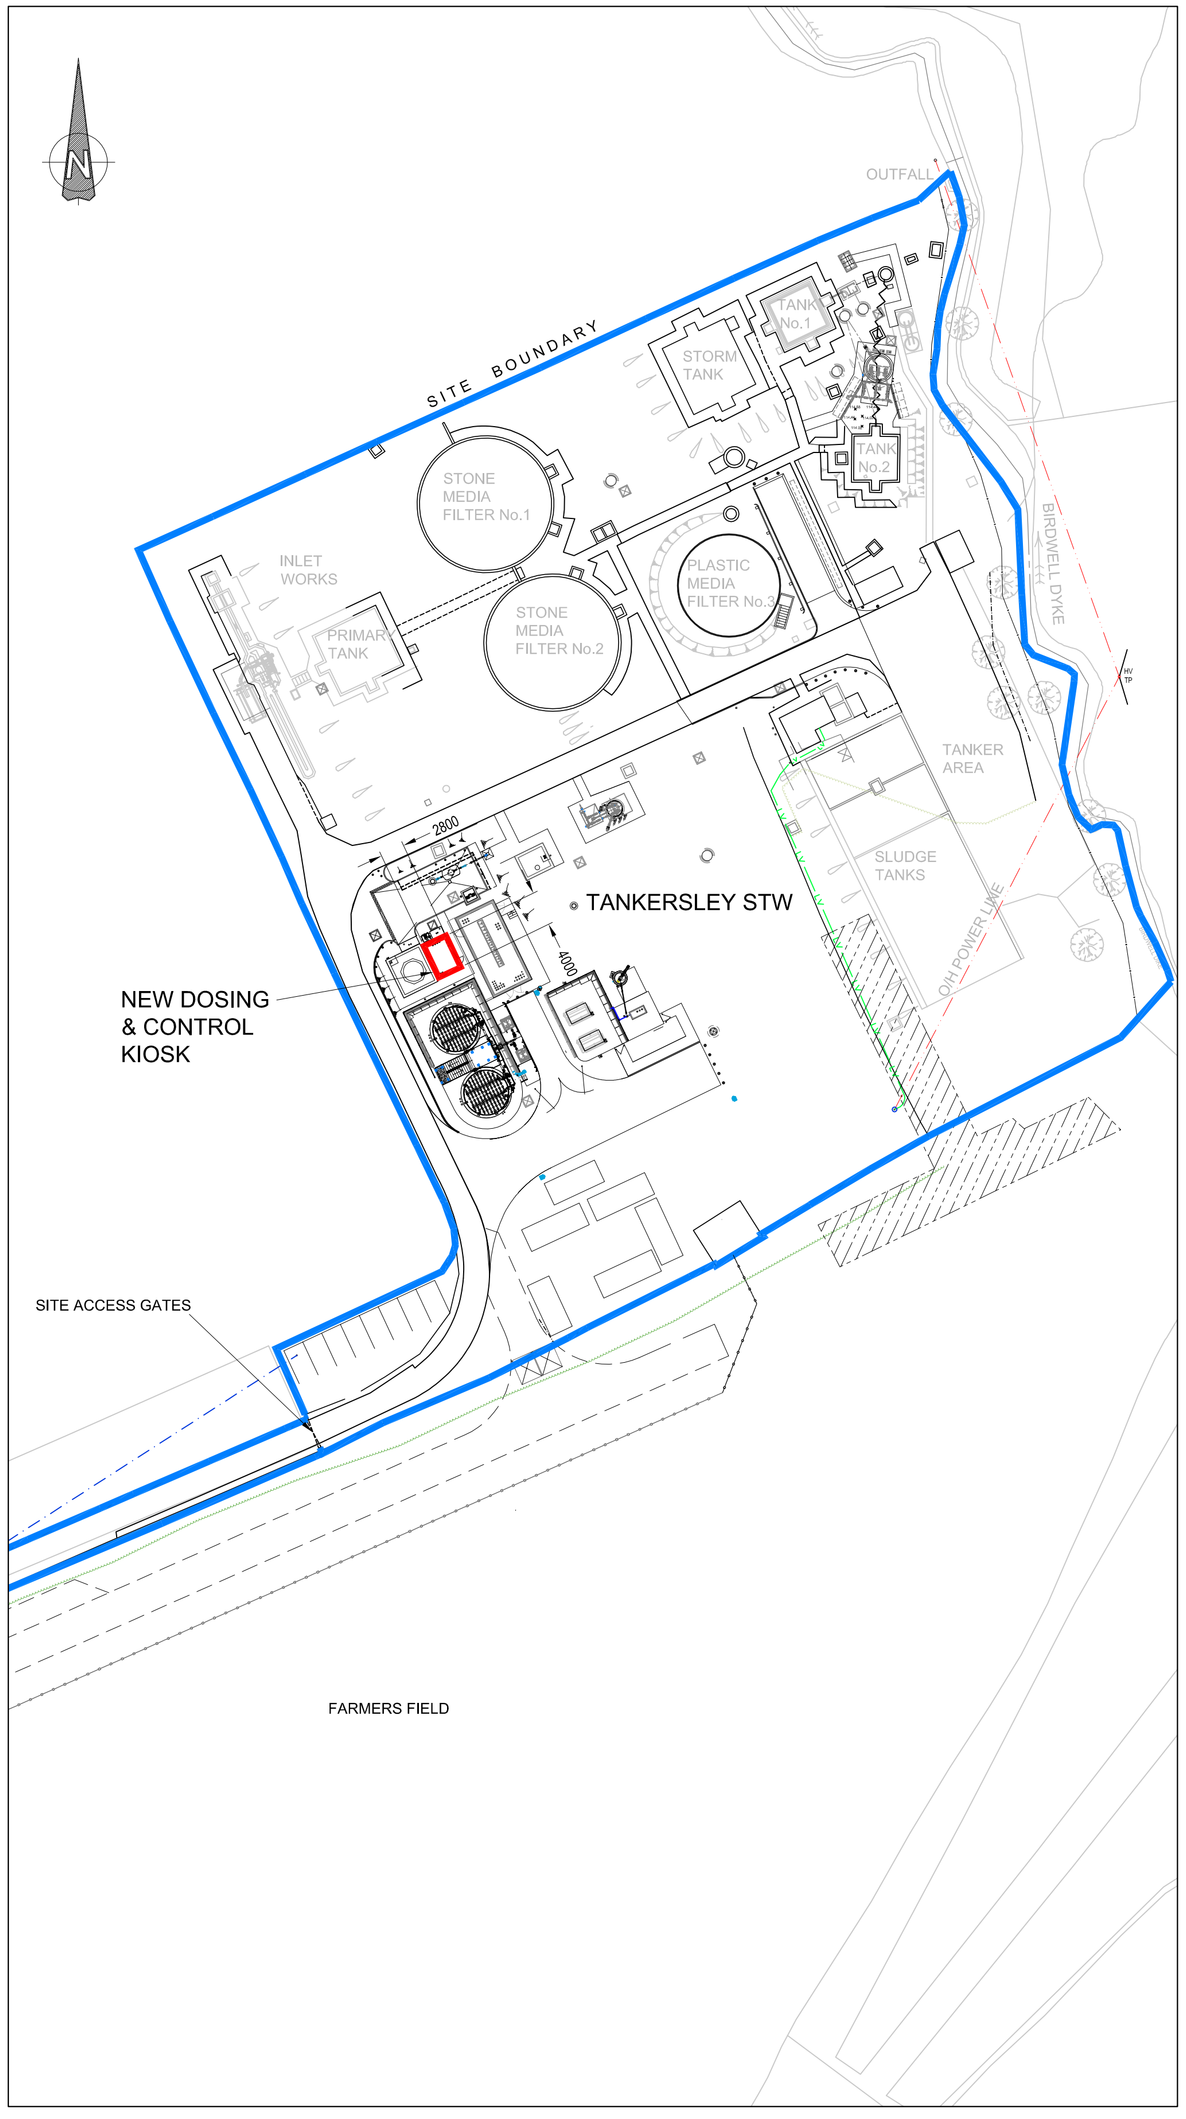

SITE PLAN
SCALE 1:500

THE COPYRIGHT IN THIS DRAWING IS THE PROPERTY OF AGT AND THE DRAWING MAY NOT BE REPRODUCED IN WHOLE OR IN PART, IN ANY FORM, WHETHER BY PHOTOGRAPH, PHOTOCOPYING OR REPRODUCTION AS A THREE DIMENSIONAL ARTICLE WITHOUT THE WRITTEN PERMISSION OF AGT

SCALE 1:2500
0 50 100 150 200 250m
WHEN PRINTED AT A1 SIZE

SCALE 1:500
0 10 20 30 40 50m
WHEN PRINTED AT A1 SIZE

Notes

1. THIS DRAWING TO BE READ IN CONJUCTION WITH DRAWING: N6009-AGT-2102-DW DOSING & CONTROL KIOSK PLANNING APPLICATION
2. ALL LEVELS ARE IN METRES ABOVE ORDNANCE DATUM.
3. ALL DIMENSIONS ARE IN MILLIMETRES UNLESS STATED OTHERWISE.
4. GRP KIOSK COLOUR BS4800 14C39 HOLLY GREEN.

Key

YORKSHIRE WATER SITE BOUNDARY

NEW MCC KIOSK LOCATION

REV	DATE	REVISION DETAILS				
A	31/07/2017	ISSUED FOR PLANNING	EH	PAB	RJB	SJ
1	27/07/2017	PRELIMINARY UNCHECKED	EH	PAB		

CUSTOMER
YORKSHIRE WATER SERVICES LTD

CUSTOMER REFERENCE
R1120

PROJECT
TANKERSLEY STW

DRAWING TITLE
DOSING & CONTROL KIOSK
PLANNING APPLICATION
SITE PLAN & LOCATION PLAN
A1

PRODUCED BY
AGT
AECOM & Galliford Try joint venture

LIVINGSTONE HOUSE
CHADWICK STREET
LEEDS
WEST YORKSHIRE LS10 1LJ
TEL. (+44) 0844 8481091
FAX. (+44) 0113 2122459

SCALE	DOCUMENT NUMBER	REV
AS SHOWN WHEN PRINTED AT A1	N6009 -AGT-2103-DW	A