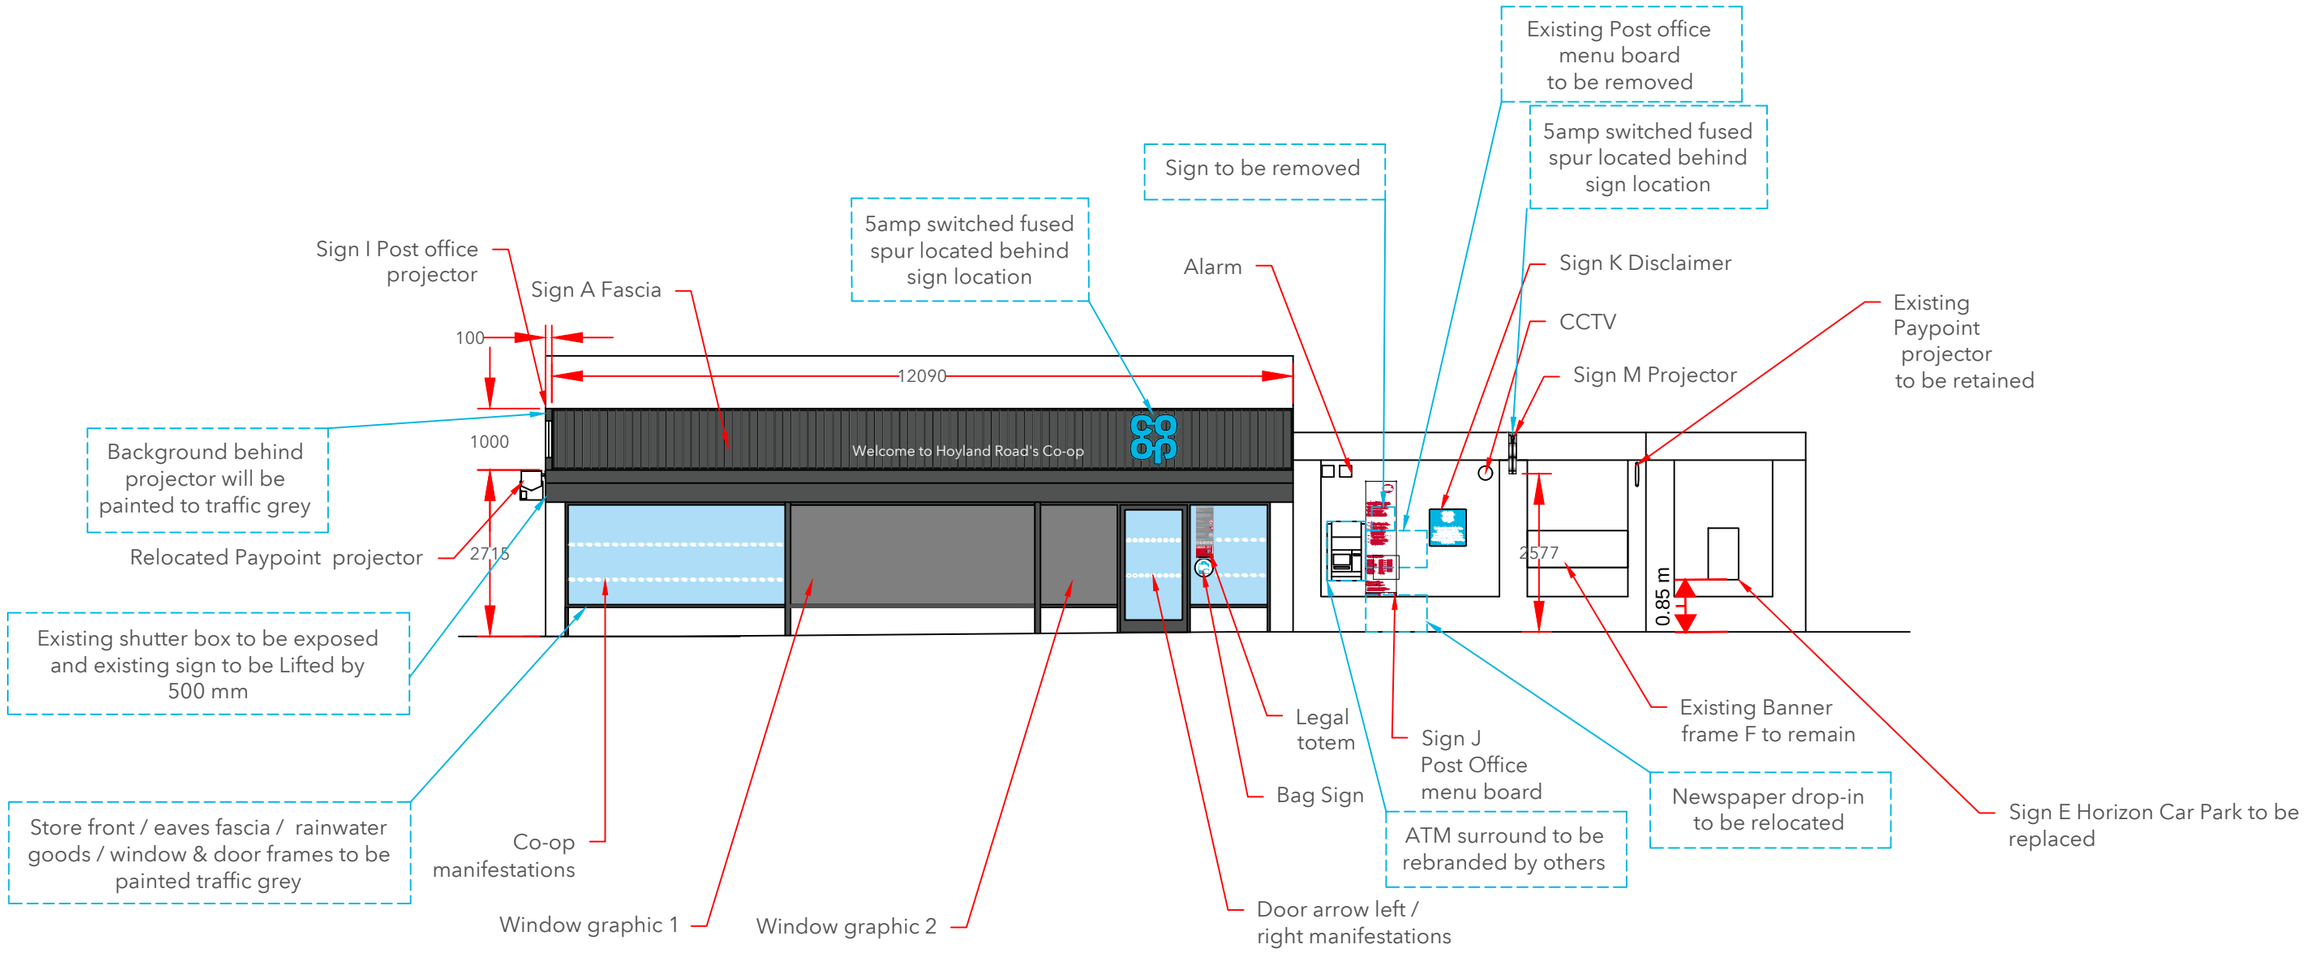


Elevation 1
Scale 1:100 @A3

Proposed Elevation


Store Name:	Hoyland Road	Address:	Hoyland Road Hoyland Barnsley South Yorkshire S74 0NE
Store No:	8220		
Futurama W.O:	128225		
Store Type:	Everyday Convenience - Value		
Programme:	BAU / Refit	Revision:	Original Scheme
CAD reference:	P2F5M0	Author:	SV

Olympia House
Lockwood Court
Middleton Grove
Leeds
LS11 5TY
United Kingdom

Telephone:
0113 270 5595
Facsimile:
0113 277 1143
E-mail:
postbox@futurama.ltd.uk

delivering branded environments™

futurama

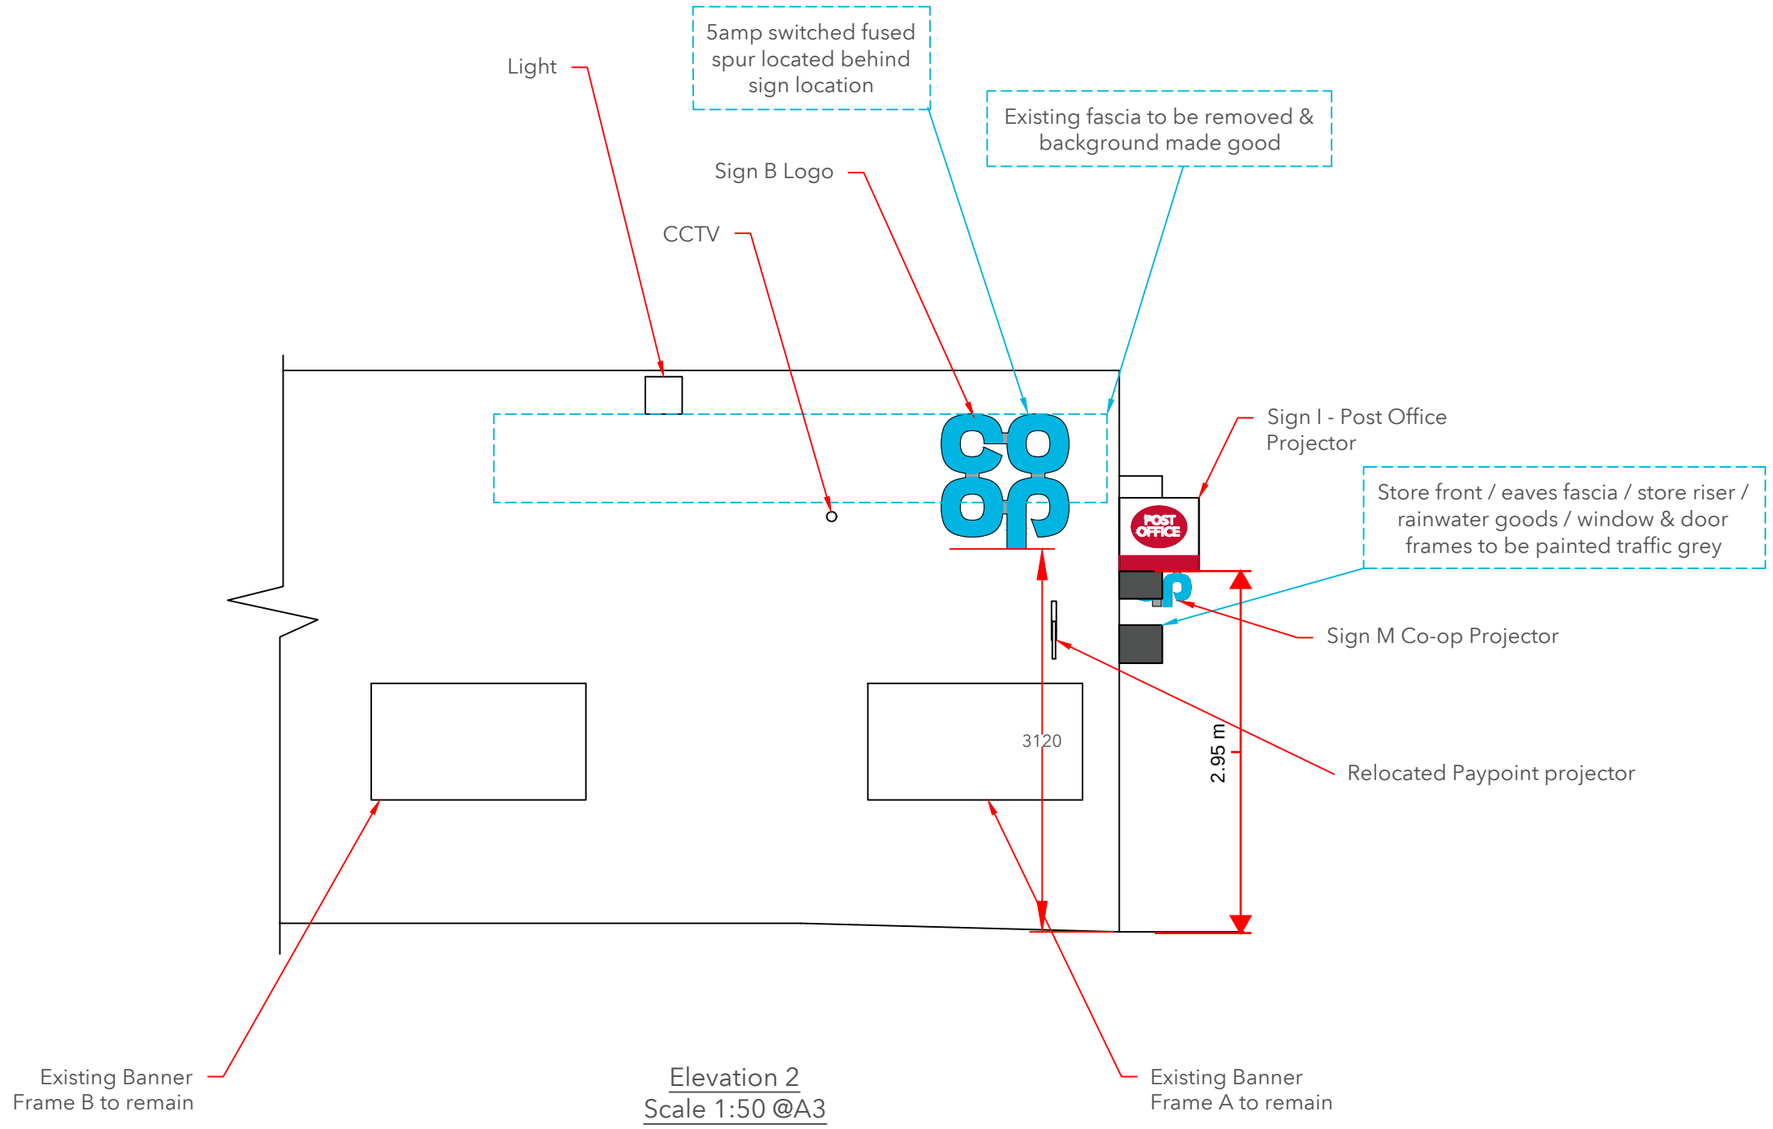

Elevation 2
Scale 1:50 @A3

Proposed Elevation

Store Name:	Hoyland Road	Address:	Hoyland Road Hoyland Barnsley South Yorkshire S74 0NE
Store No:	8220		
Futurama W.O:	128225		
Store Type:	Everyday Convenience - Value		
Programme:	BAU / Refit	Revision:	Original Scheme
CAD reference:	P2F5M0	Author:	SV


Olympia House
Lockwood Court
Middleton Grove
Leeds
LS11 5TY
United Kingdom


Telephone:
0113 270 5595
Facsimile:
0113 277 1143
E-mail:
postbox@futurama.ltd.uk

delivering branded environments™

futurama

Sign A Fascia
Scale 1:50 @A3

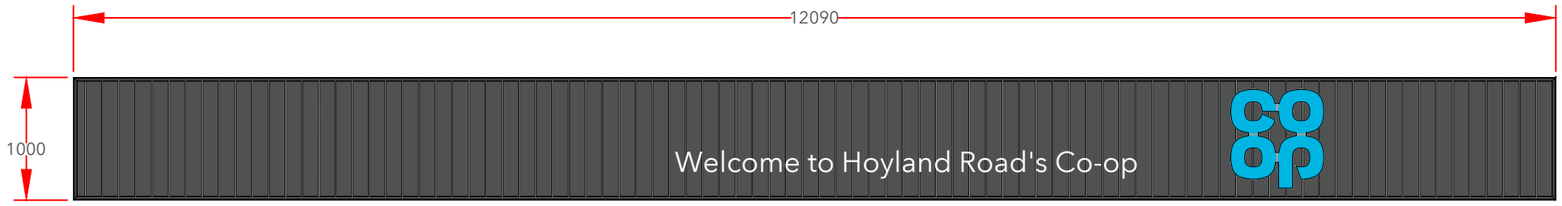

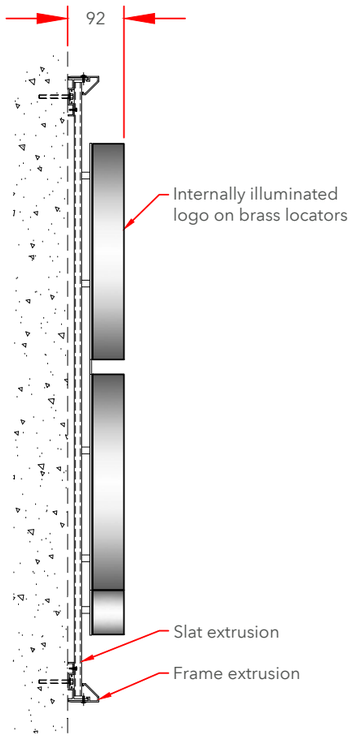

Logo Cross Section - Sign A
Scale 1:10 @A3

Sign A Specifications:

Fascia
Aluminium slat fascia to suit site conditions.


Fascia constructed from individual Aluminium extrusions. Perimeter support extrusion fixed to the building substrate with suitable fixings, Aluminium vertical slats mounted and fixed to the support extrusion and trimmed around the perimeter with a chamfered trim.

Slat and trim to be finished Dark Grey Wood effect:
Decoral powder coating: 8G-940-A005 (lab code FP 714/38)
Decoral sublimatic Film: 2217/19 L.
(CFP-EX-I/M & CFP-EX-G/DG & CFP-EX-H/DG & CFP-EX-A/DG)


Logo
800mm Single sided built up logo.(CFP-L-WM0800-WM/B)
Steel mounting plate with individual built-up internally illuminated letters.Mounting plate to be 3mm Mild Steel fixed to building substrate with brass locator fixings.

3D built-up letters to have aluminium sides, 50mm deep with 5mm Co-op BLUE acrylic faces. All visible edges, aluminium returns & mounting plate to be finished Silver RAL 9006 60% gloss.
Internally illuminated by white LEDs.

Letters
"Welcome to Anytown Co-op" 234mm to match 800mm logo to be from 5mm WHITE Perspex 069 Acrylic on locator snap fixings.(CFP-WL0800-A/W)

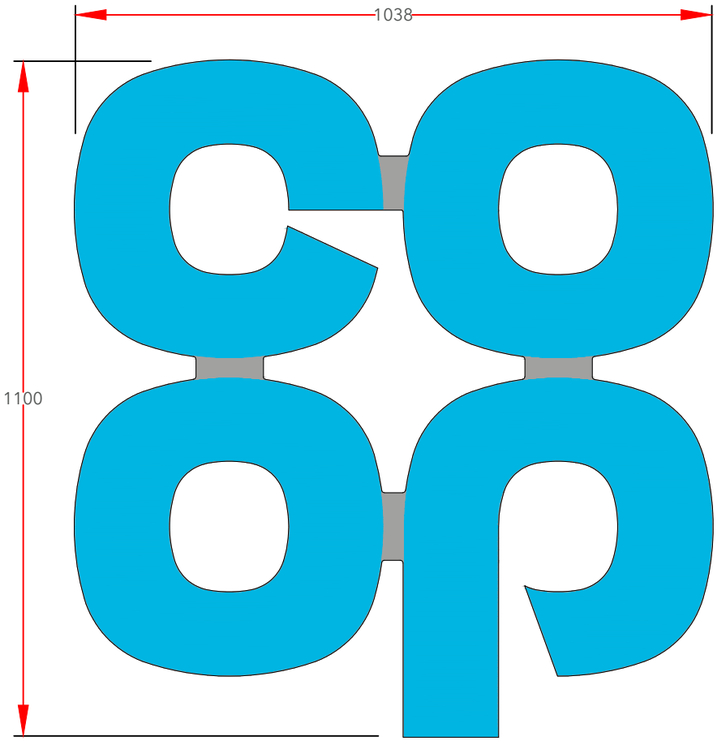

1100mm
Scale 1:10 @A3

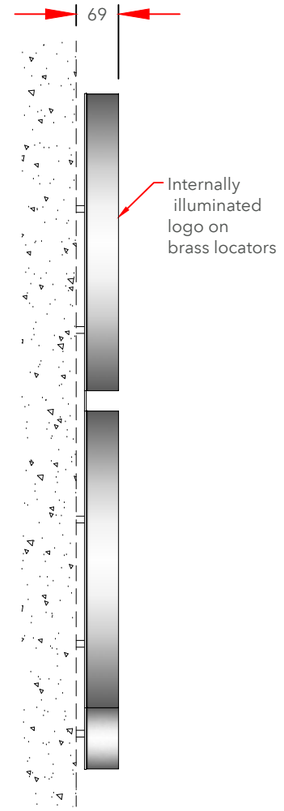

Cross Section
Scale 1:10 @A3

Sign B Specifications:

1100mm Single sided built up logo.
Steel mounting plate with individual built-up internally illuminated letters.Mounting plate to be 3mm Mild Steel fixed to building substrate with brass locator fixings.

Collections

Store Name:	Hoyland Road	Address:	Hoyland Road
Store No:	8220		Hoyland Barnsley
Futurama W.O:	128225		South Yorkshire
Store Type:	Everyday Convenience - Value		S74 0NE
Programme:	BAU / Refit	Revision:	Original Scheme
CAD reference:	P2F5M0	Author:	SV

Olympia House
Lockwood Court
Middleton Grove
Leeds
LS11 5TY
United Kingdom

Telephone:
0113 270 5595
Facsimile:
0113 277 1143
E-mail:
postbox@futurama.ltd.uk


delivering branded environments™

futurama



Sign C - Scale 1:10

500mm x 500mm parking sign "Keep Clear". 3mm ACM with applied vinyl display & anti-graffitti laminate. 20mm radius corners. Non-illuminated. (CFP-CP-0600-I029)

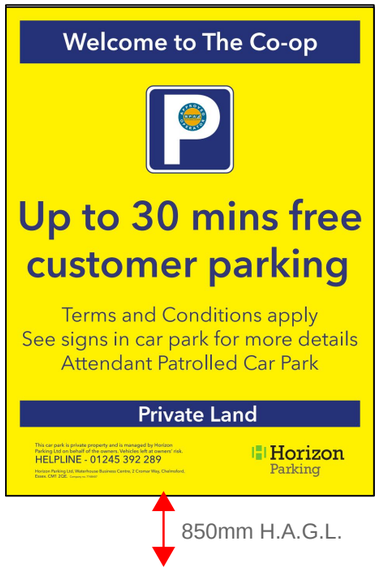

Sign D and E - Scale 1:10

600 x 800mm printed vinyl applied to existing sign - Horizon entrance 30min hours max stay.
(CFP-CP-128225-D)
(CFP-CP-128225-E)



Sign F, G and H - Scale 1:10

600 x 800mm printed vinyl applied to existing sign - Horizon 30min max stay.
(CFP-CP-128225-F)
(CFP-CP-128225-G)
(CFP-CP-128225-H)



Projector

Sign I Specifications:

Post office projector. 50mm deep aluminium tray panels, back to back with digitally printed vinyl display. Non-illuminated.

Scale 1:10

Collections


Store Name:	Hoyland Road
Store No:	8220
Futurama W.O:	128225
Store Type:	Everyday Convenience - Value
Programme:	BAU / Refit
CAD reference:	P2F5M0
Address:	Hoyland Road Hoyland Barnsley South Yorkshire S74 0NE
Revision:	Original Scheme
Author:	SV

Olympia House
Lockwood Court
Middleton Grove
Leeds
LS11 5TY
United Kingdom

Telephone:
0113 270 5595
Facsimile:
0113 277 1143
E-mail:
postbox@futurama.ltd.uk


delivering branded environments™

futurama

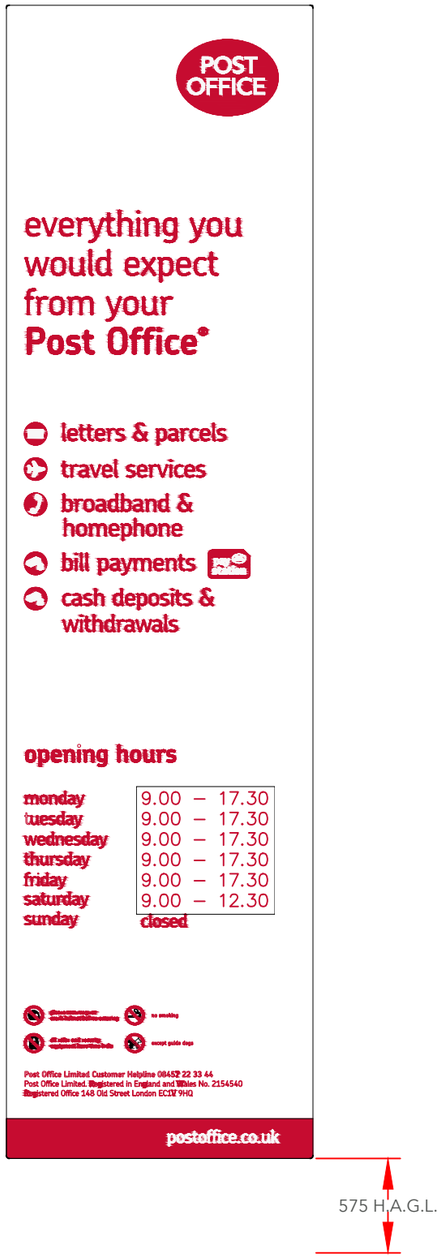


Sign J - Scale 1:10

CFP-CP-WM-S001 500mm x 1880mm Post office service menu board. 3mm ACM wrapped with digitally printed vinyl face fixed with white caps.

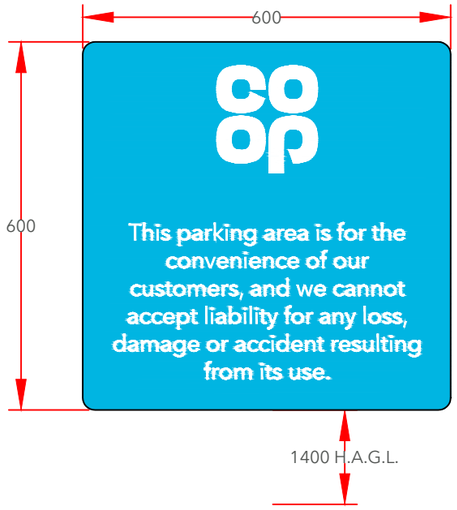

Signs K and L - Scale 1:10

600mm x 600mm parking sign "Disclaimer". 3mm ACM with applied vinyl display & anti-graffitti laminate. 20mm radius corners. Non-illuminated. (CFP-CP-0600-I028)

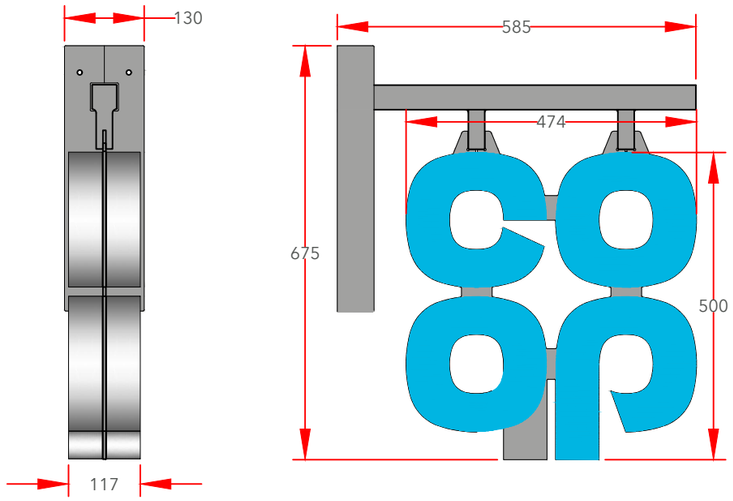

500mm
Scale 1:10 @A3

Sign M Specifications:

Projection sign 500mm Internally Illuminated built up letters on both sides. Individual 3D letters constructed from silver aluminium side returns and Co-op BLUE acrylic faces - faces only to illuminate.

Fully welded 5mm Mild Steel wall mounting plate and support frame. Profile cut logo mounting plate from 5mm Mild Steel, welded to the hanging tubes. All visible steel work to be finished silver to match RAL 9006 60% gloss.(CFP-P-FF0500/B).

Collections

Store Name:	Hoyland Road
Store No:	8220
Futurama W.O:	128225
Store Type:	Everyday Convenience - Value
Programme:	BAU / Refit
CAD reference:	P2F5M0
Address:	Hoyland Road Hoyland Barnsley South Yorkshire S74 0NE
Revision:	Original Scheme
Author:	SV

Olympia House
Lockwood Court
Middleton Grove
Leeds
LS11 5TY
United Kingdom

Telephone:
0113 270 5595
Facsimile:
0113 277 1143
E-mail:
postbox@futurama.ltd.uk

delivering branded environments™

futurama



Site plan - Scale 1:500@A3

Store Name:	Hoyland Road
Store No:	8220
Futurama W.O:	128225
Store Type:	Everyday Convenience - Value
Programme:	BAU / Refit
CAD reference:	P2F5M0
Address:	Hoyland Road Hoyland Barnsley South Yorkshire S74 0NE
Revision:	Original Scheme
Author:	SV

Olympia House
Lockwood Court
Middleton Grove
Leeds
LS11 5TY
United Kingdom

Telephone:
0113 270 5595
Facsimile:
0113 277 1143
E-mail:
postbox@futurama.ltd.uk

delivering branded environments™

futurama