


Existing Ground Floor Plan

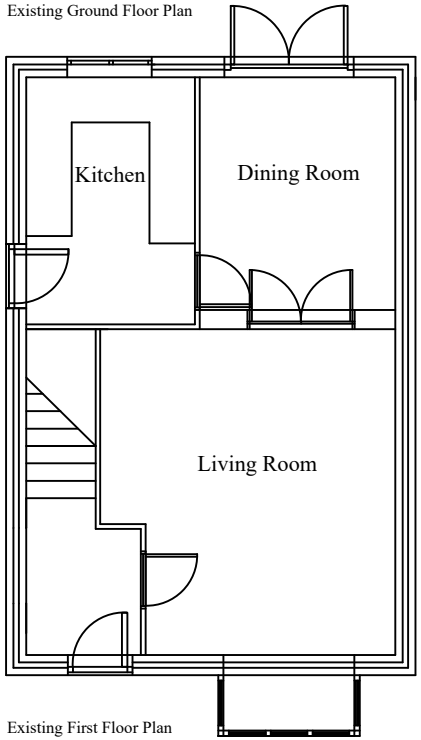


Existing First Floor Plan

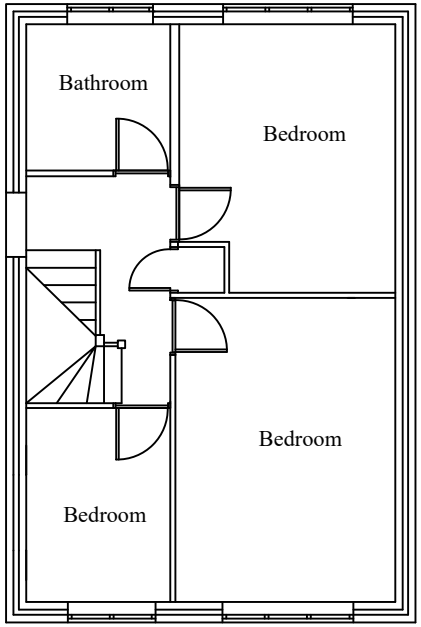

Proposed Ground Floor Plan

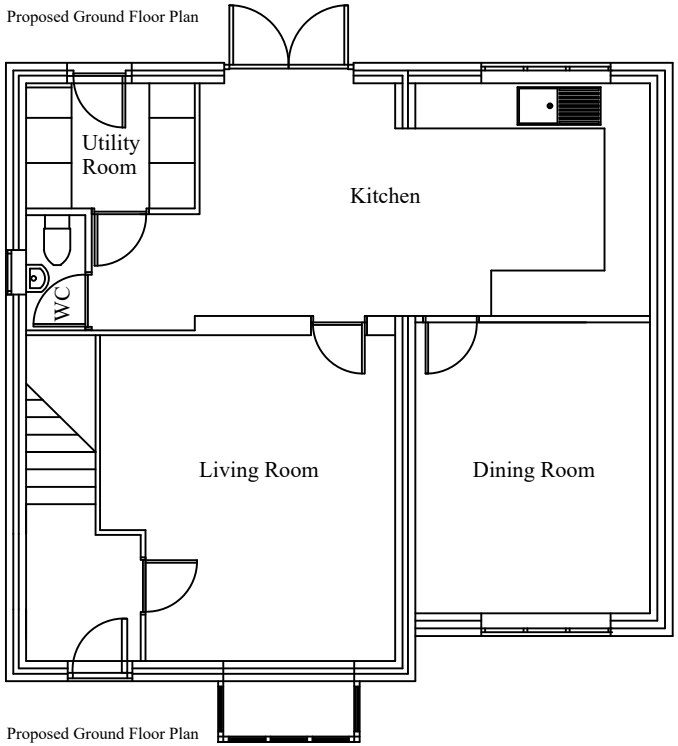

Proposed Ground Floor Plan

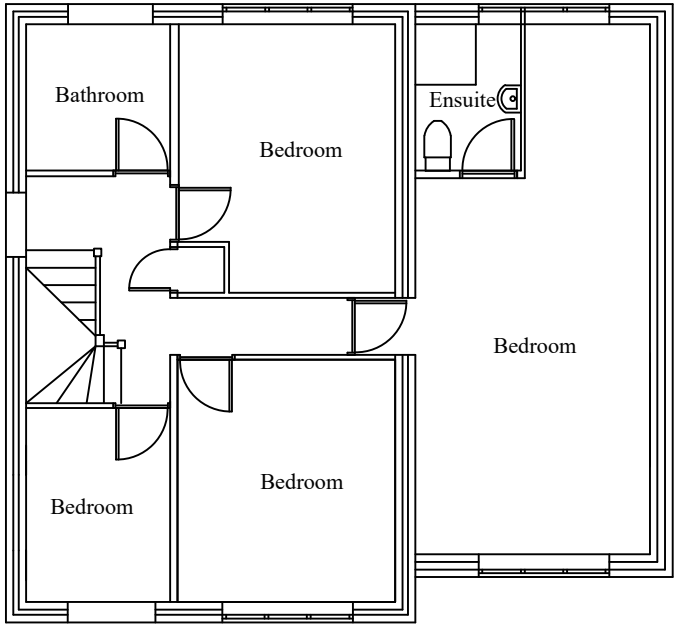

0m 5m 10m

NOTES:

N

STATUS

Planning

REVISIONS

Customer :	M & J Luhrs
Site Details :	5 Cranborne Drive Darton Barnsley S75 5RZ
Drawing Title :	Existing & Proposed floor plans
Drawn By :	Date : 26/10/20
Checked By:	Colour: ****
Scale : 1:100 @ A4	
Dwg No :5CD-FLP-001	