


survey details 1:100m.

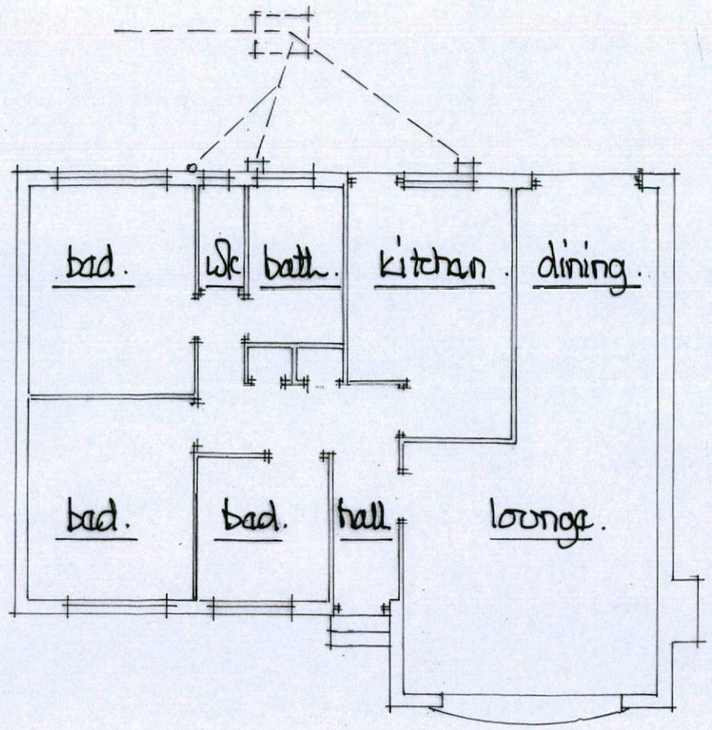

plan view.

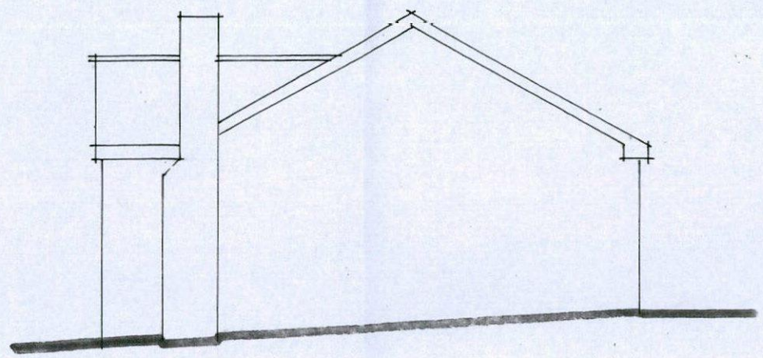


side from no 9.

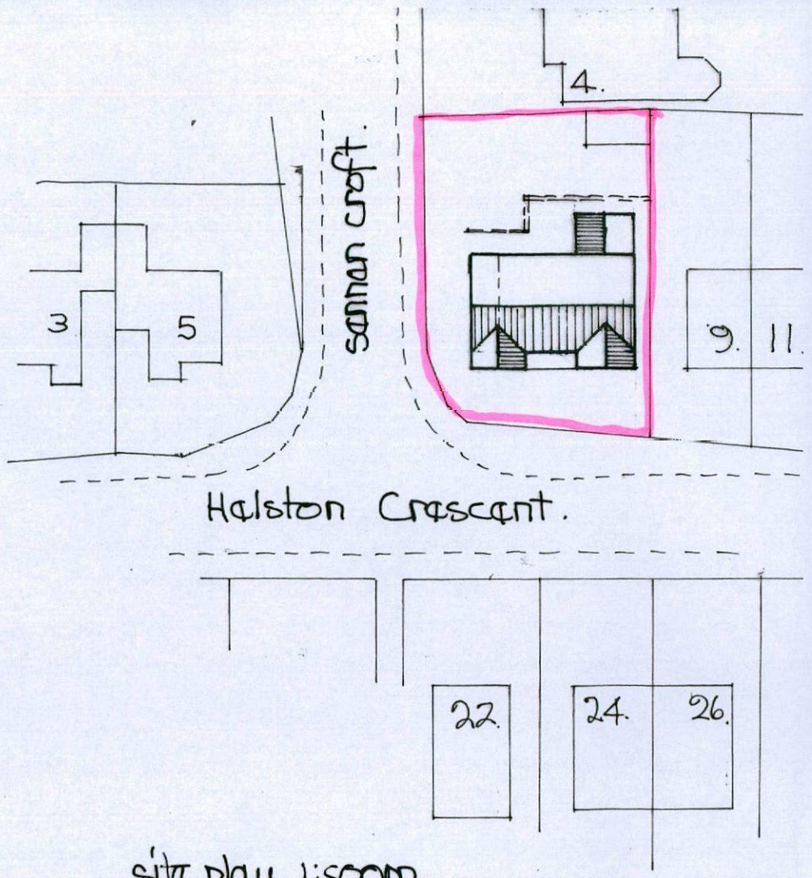


site plan 1:500m.


front view.

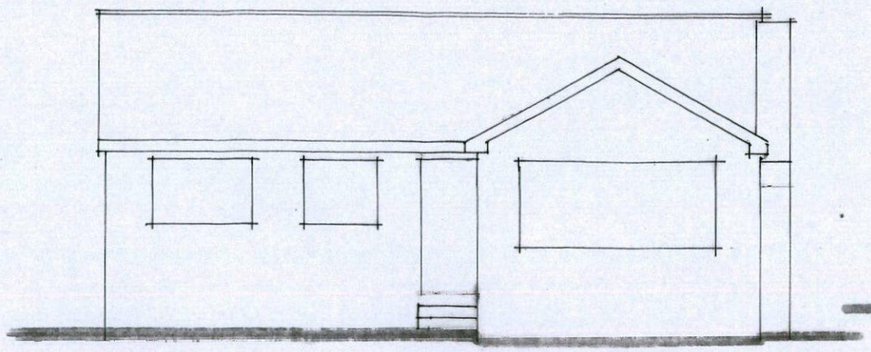


side view from sannan croft.

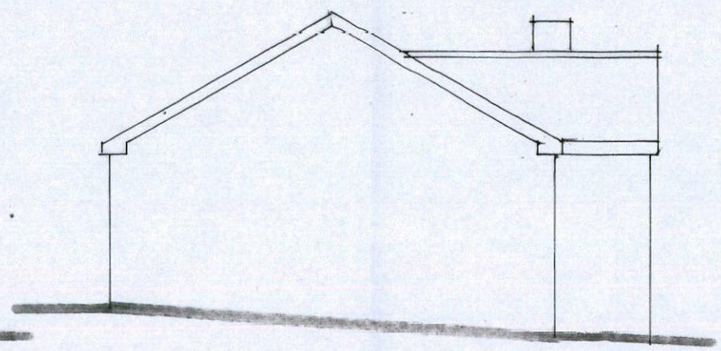


rear view.

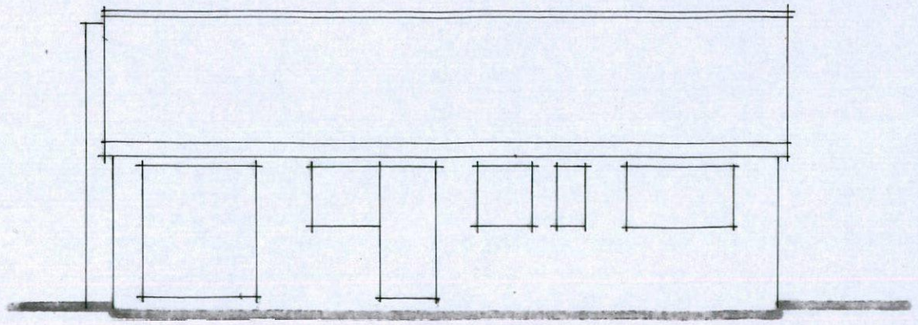

ground floor plan.

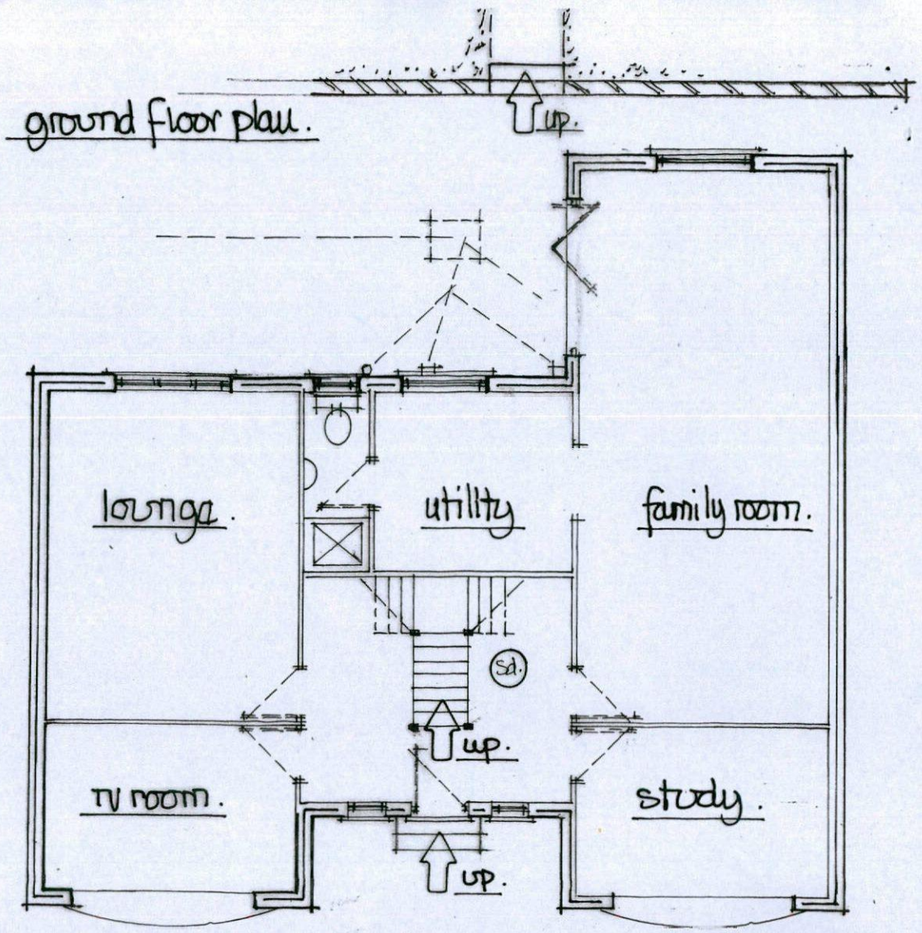

first floor plan.

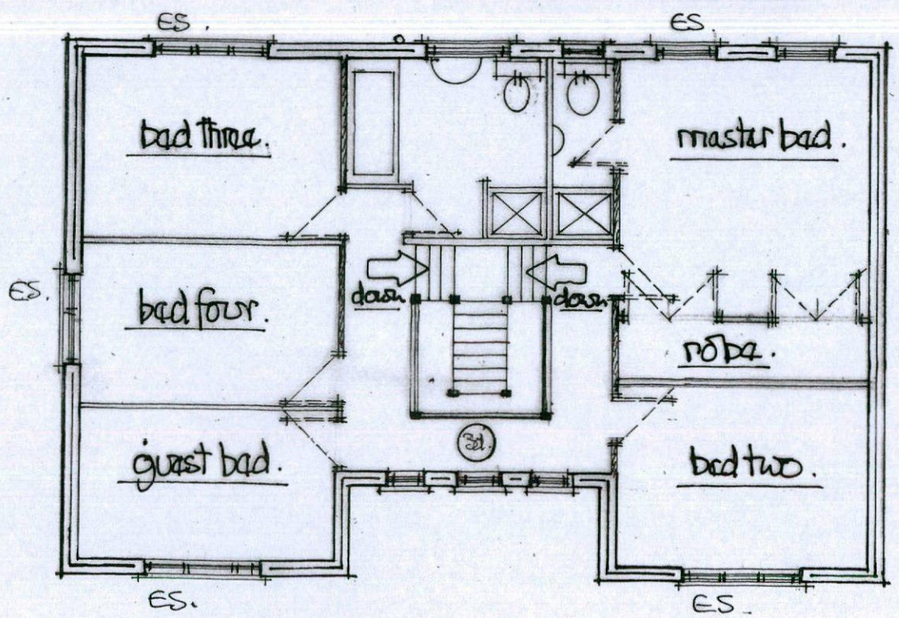

scale 1:100m.

(SD) shows ceiling mounted smoke detectors - interconnected with battery back up - fixed 300mm min from wall/ceiling junctions + light fittings - detectors wired back to fuse bd.


ES shows fire safety escape sash - min 750 high x 450 wide - bottom of sash between 800/1100 above floor level - sash to open thro' 90°.

* all fixtures + fitments to clients choice + positioning.

* all heating works to be carried out by a person who is a current member of the gas safety registration scheme.

* all electrical works by a person qualified thro' a competent persons scheme who shall provide a comp. cert. for the local BCO.


location plan scale 1:1250 ft.

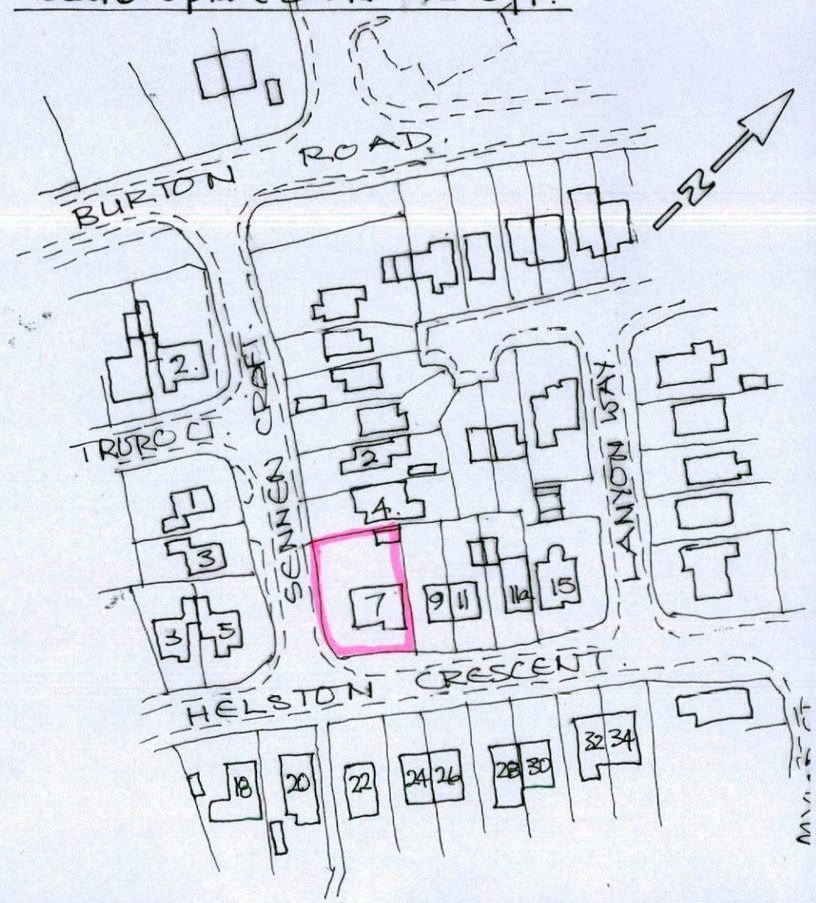


proposed front view from Halston Crescent.

scale 1:100m.

proposed side view from Sennan croft.

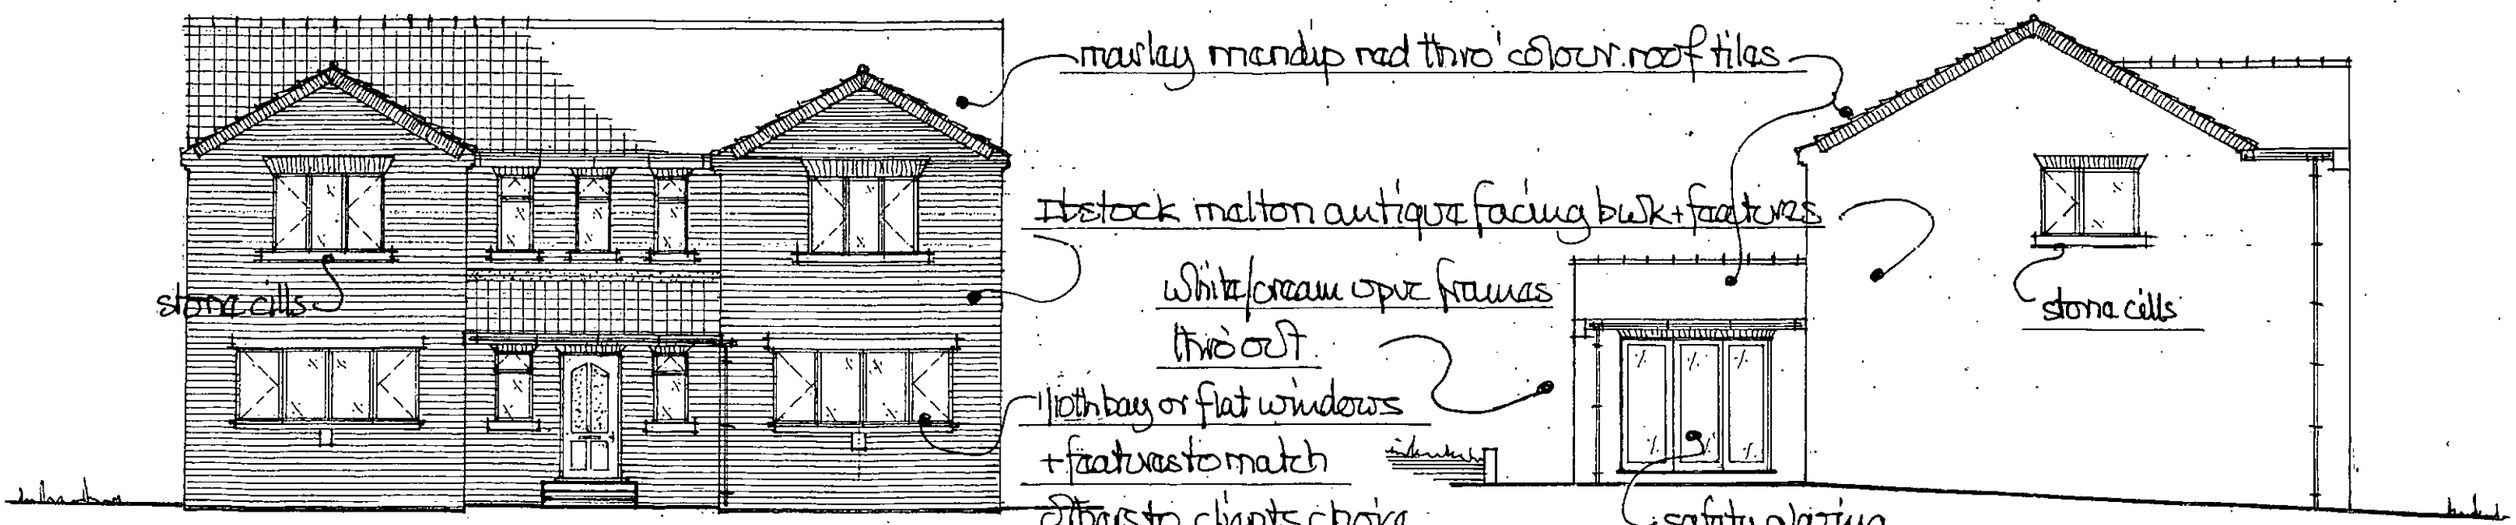

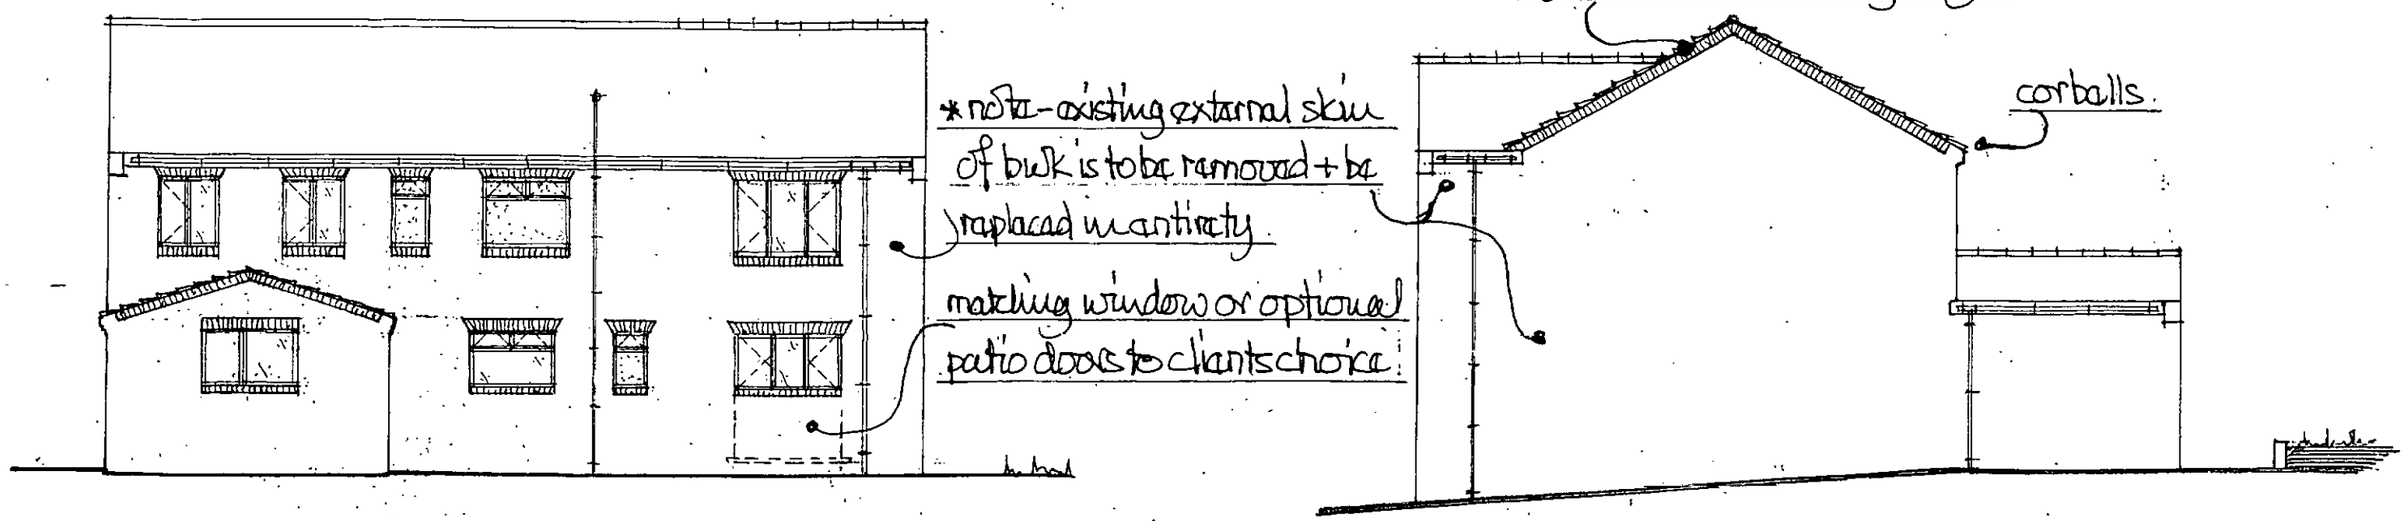

proposed rear view from garden.

proposed side view from no 9 Halston Cres.