



PROPOSED SIDE ELEVATION
SCALE 1:100

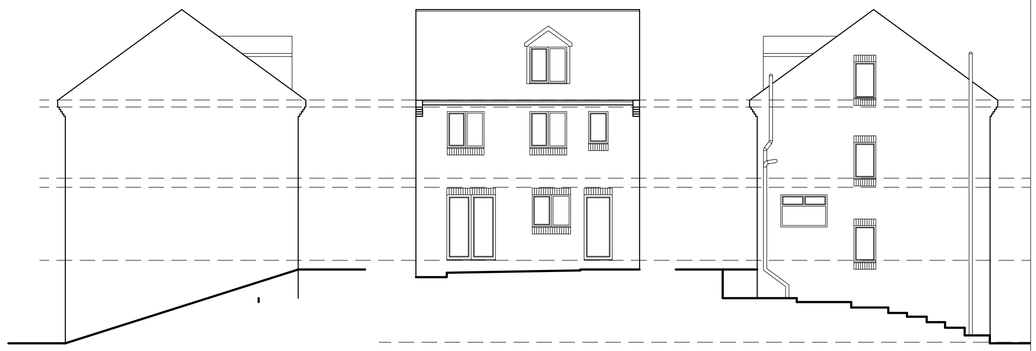


PROPOSED REAR ELEVATION
SCALE 1:100

PROPOSED SIDE ELEVATION
SCALE 1:100


EXISTING SIDE ELEVATION
SCALE 1:100

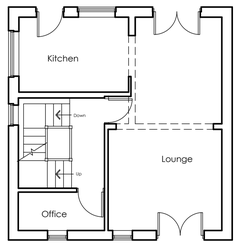


EXISTING REAR ELEVATION
SCALE 1:100

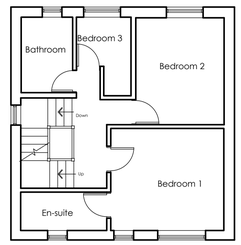

EXISTING SIDE ELEVATION
SCALE 1:100

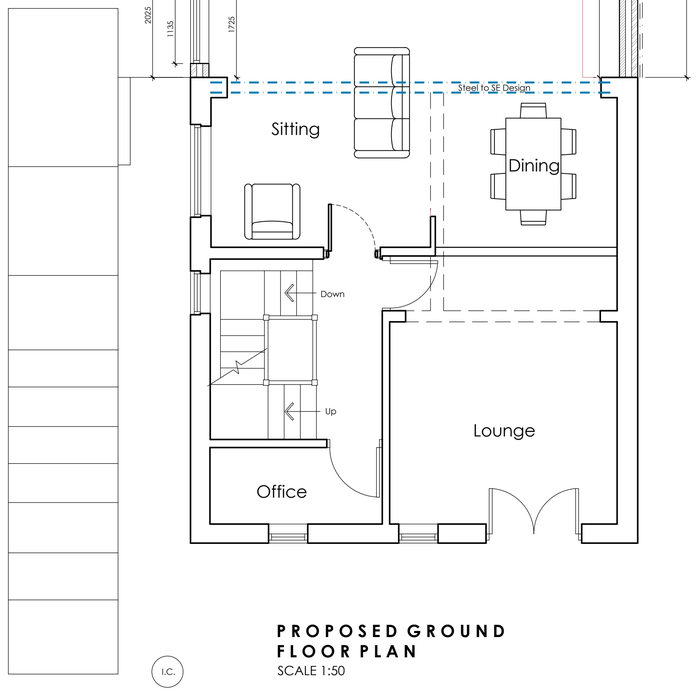

PROPOSED GROUND FLOOR PLAN
SCALE 1:50

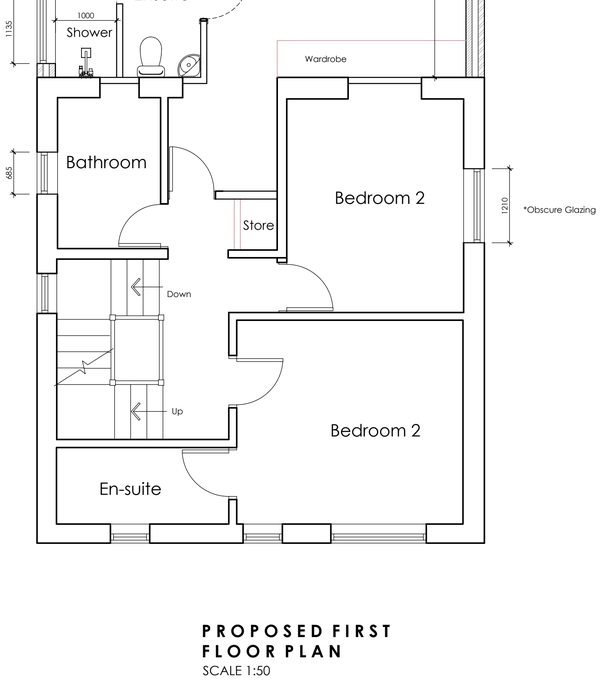

PROPOSED FIRST FLOOR PLAN
SCALE 1:50



LOCATION PLAN
SCALE 1:1250



BLOCK PLAN
SCALE 1:500

White Agus Architectural Services
OFFICE ONE,
34 VICTORIA ROAD,
BARNSLEY,
S70 2BU
Phone: 01226 208482
Email: info@whiteagus.co.uk
Web: www.whiteagus.co.uk

Project. PROPOSED WORKS AT 340A NEW ROAD STAINCROSS, S75 6GP		Client. MR & MRS G HOPE	
Drawing Title. PLANS AND ELEVATIONS		Date. JUNE 2023	Scale. 1:50 & 1:100 @ A1
		Ref. 23–040	Dwg. No. 01 / Rev. C

Date	Suffix	Description
04/07/2023	A	FIRST FLOOR PLAN ADDED
17/07/2023	B	REVISED TO CLIENTS REQUIREMENTS
20/11/2023	C	REVISED FOR PLANNING