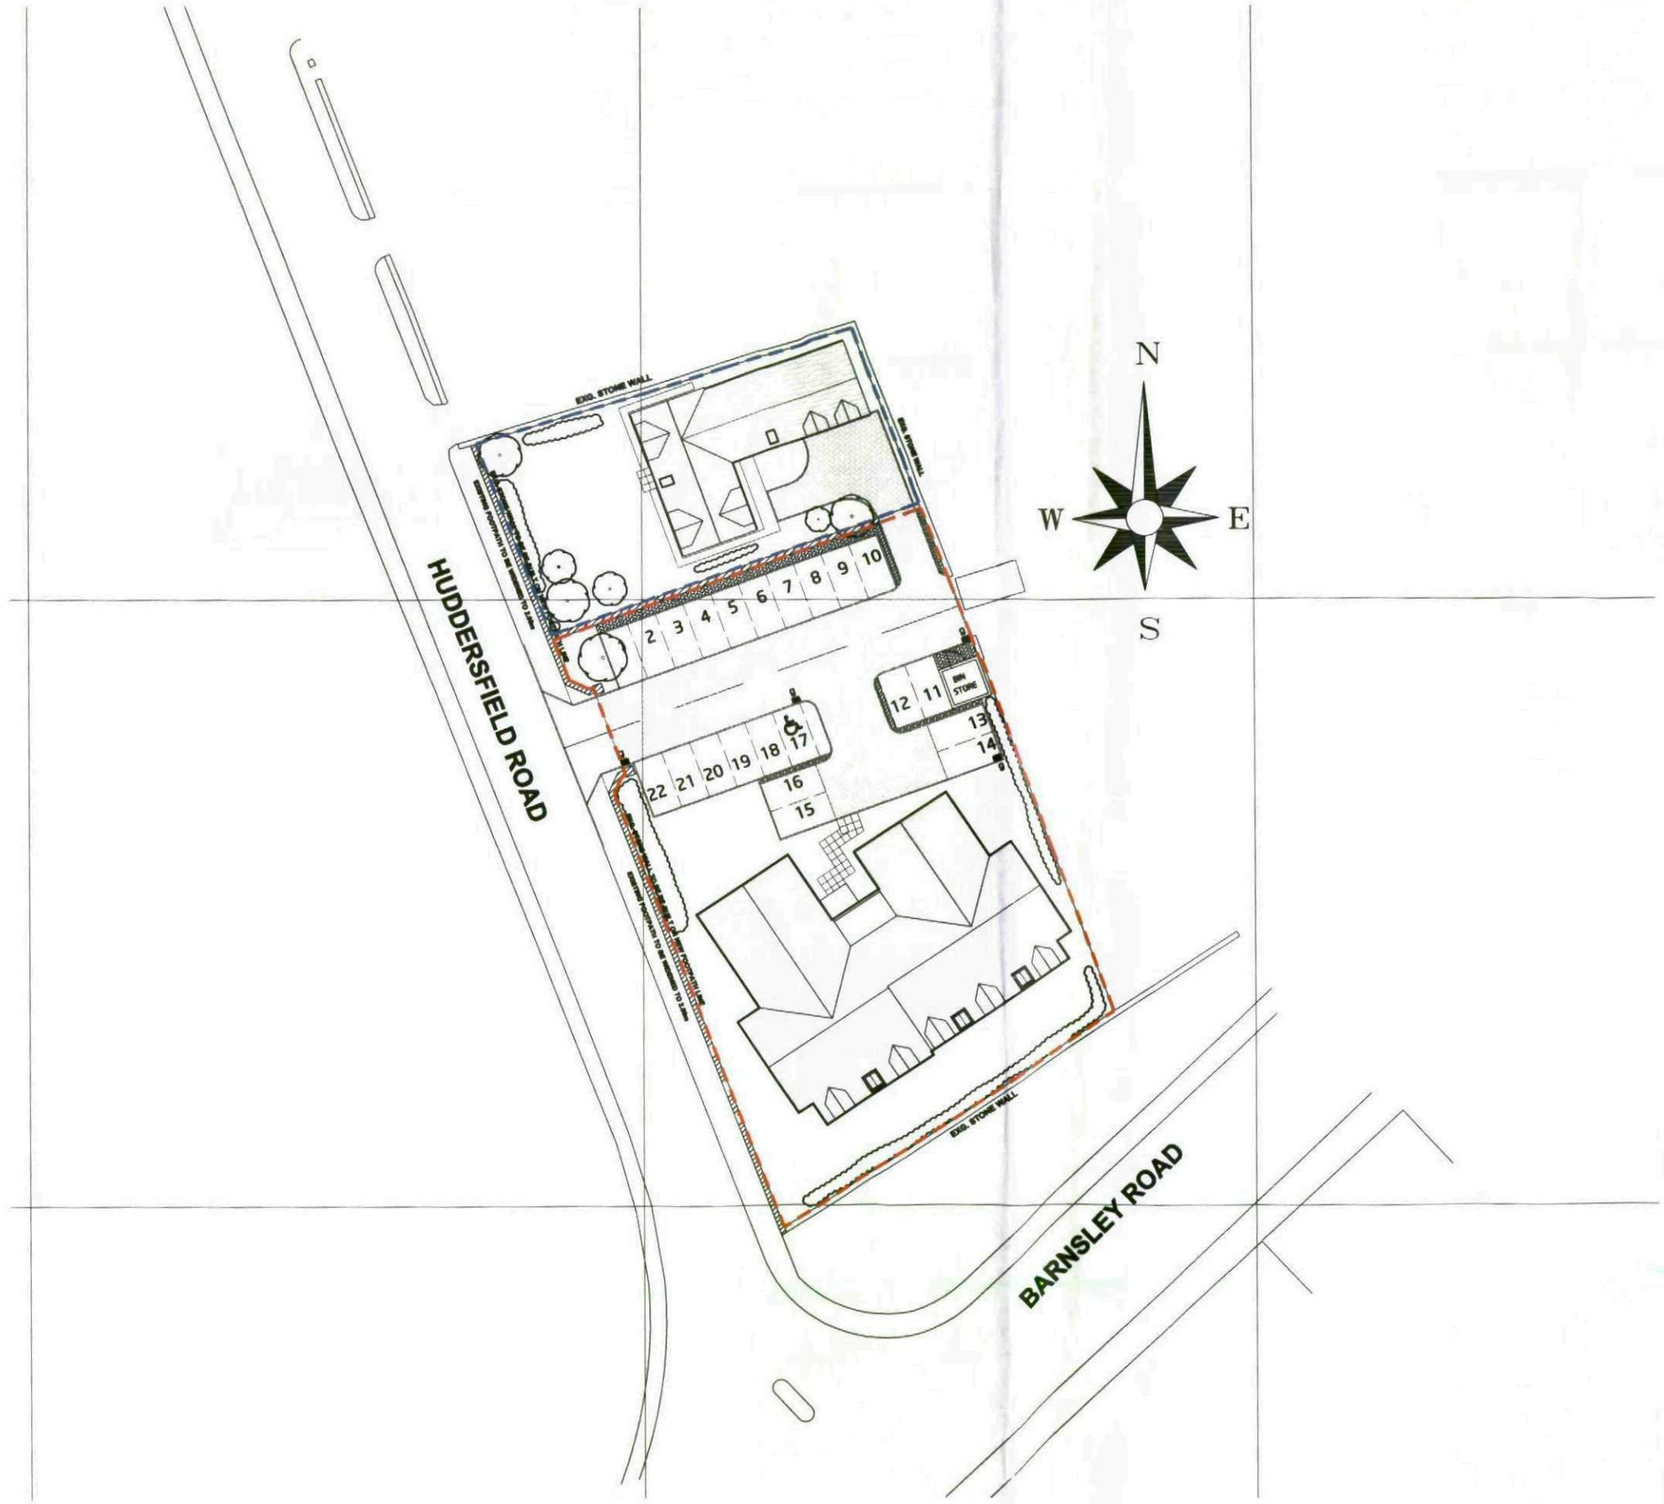


Huddersfield Rd, PENISTONE

DO NOT SCALE - ALL DIMENSIONS & LEVELS TO BE CHECKED ON SITE - THIS DRAWING IS COPYRIGHT

revision	date	content	initials

project: Huddersfield Road Penistone

client: Jones Homes


title: Site Layout

date: 10/06/11 | scale: 1:500@A3 | drawn: OMB

drawing number: 2416_100 | checked:

niemen architects
Niemen Architects
Deck 2 The Waterscape
42 Leeds & Bradford Road
Kirkstall Leeds LS5 3EG
Tel: 0113 239 5400
Fax: 0113 239 5401
office@niemen.co.uk
www.niemen.co.uk

Area Schedule		
Unit	Area	Level
Apt 1	690 ft²	Grd
Apt 2	643 ft²	Grd
Apt 3	587 ft²	Grd
Apt 4	460 ft²	Grd
Apt 5	692 ft²	Grd
Apt 6	804 ft²	Grd
Apt 7	654 ft²	1st
Apt 8	684 ft²	1st
Apt 9	587 ft²	1st
Apt 10	460 ft²	1st
Apt 11	692 ft²	1st
Apt 12	804 ft²	1st
Apt 13	654 ft²	2nd
Apt 14	685 ft²	2nd
Apt 15	587 ft²	2nd
Apt 16	460 ft²	2nd
Apt 17	692 ft²	2nd
Apt 18	804 ft²	2nd

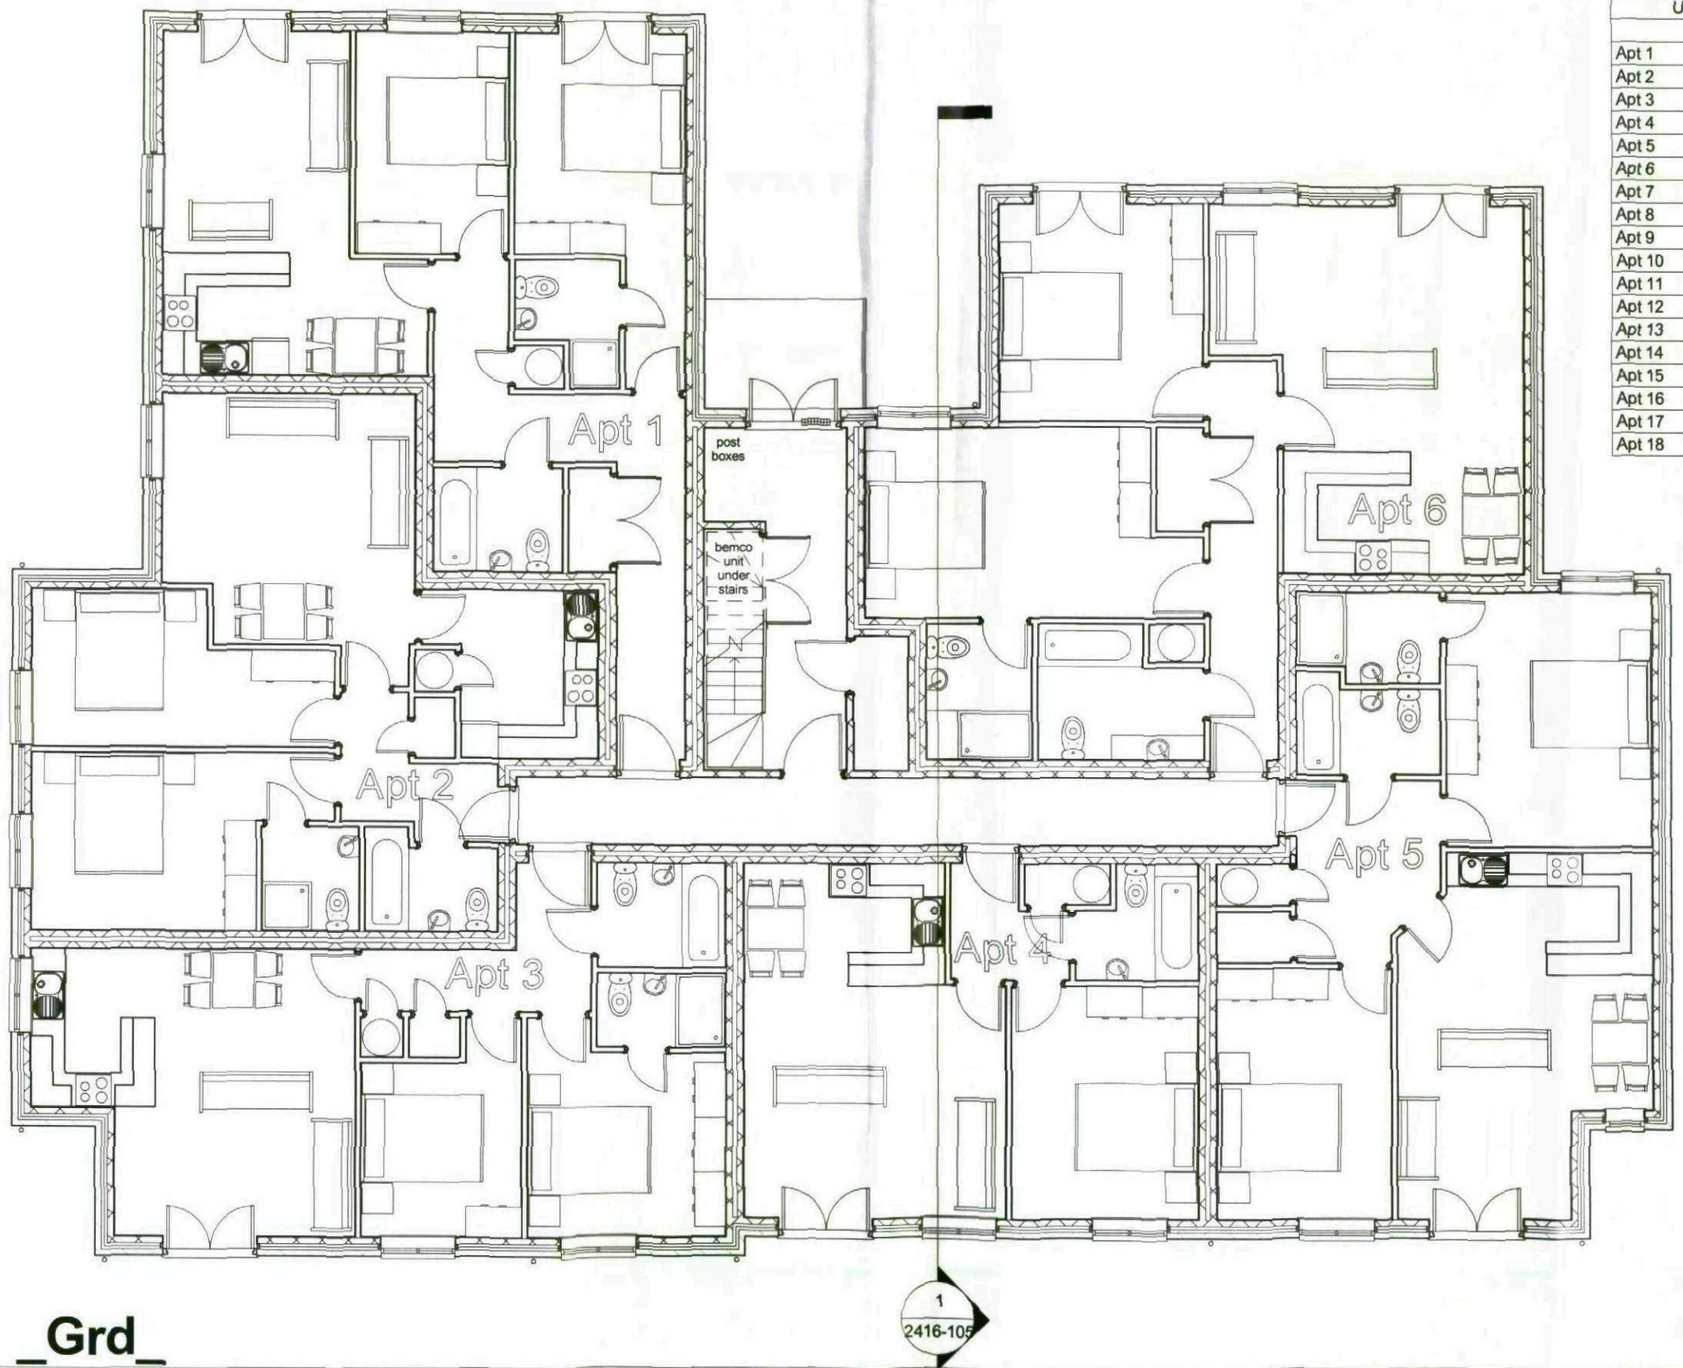

Grd

1 : 100


niemen architects

Jones Homes

Huddersfield Rd,
Penistone

Ground Floor Plan

Project number	2416	2416-101	
Date	8/4/2011		
Drawn by	OMB		
Checked by	Checker	Scale	1 : 100 Paper A3

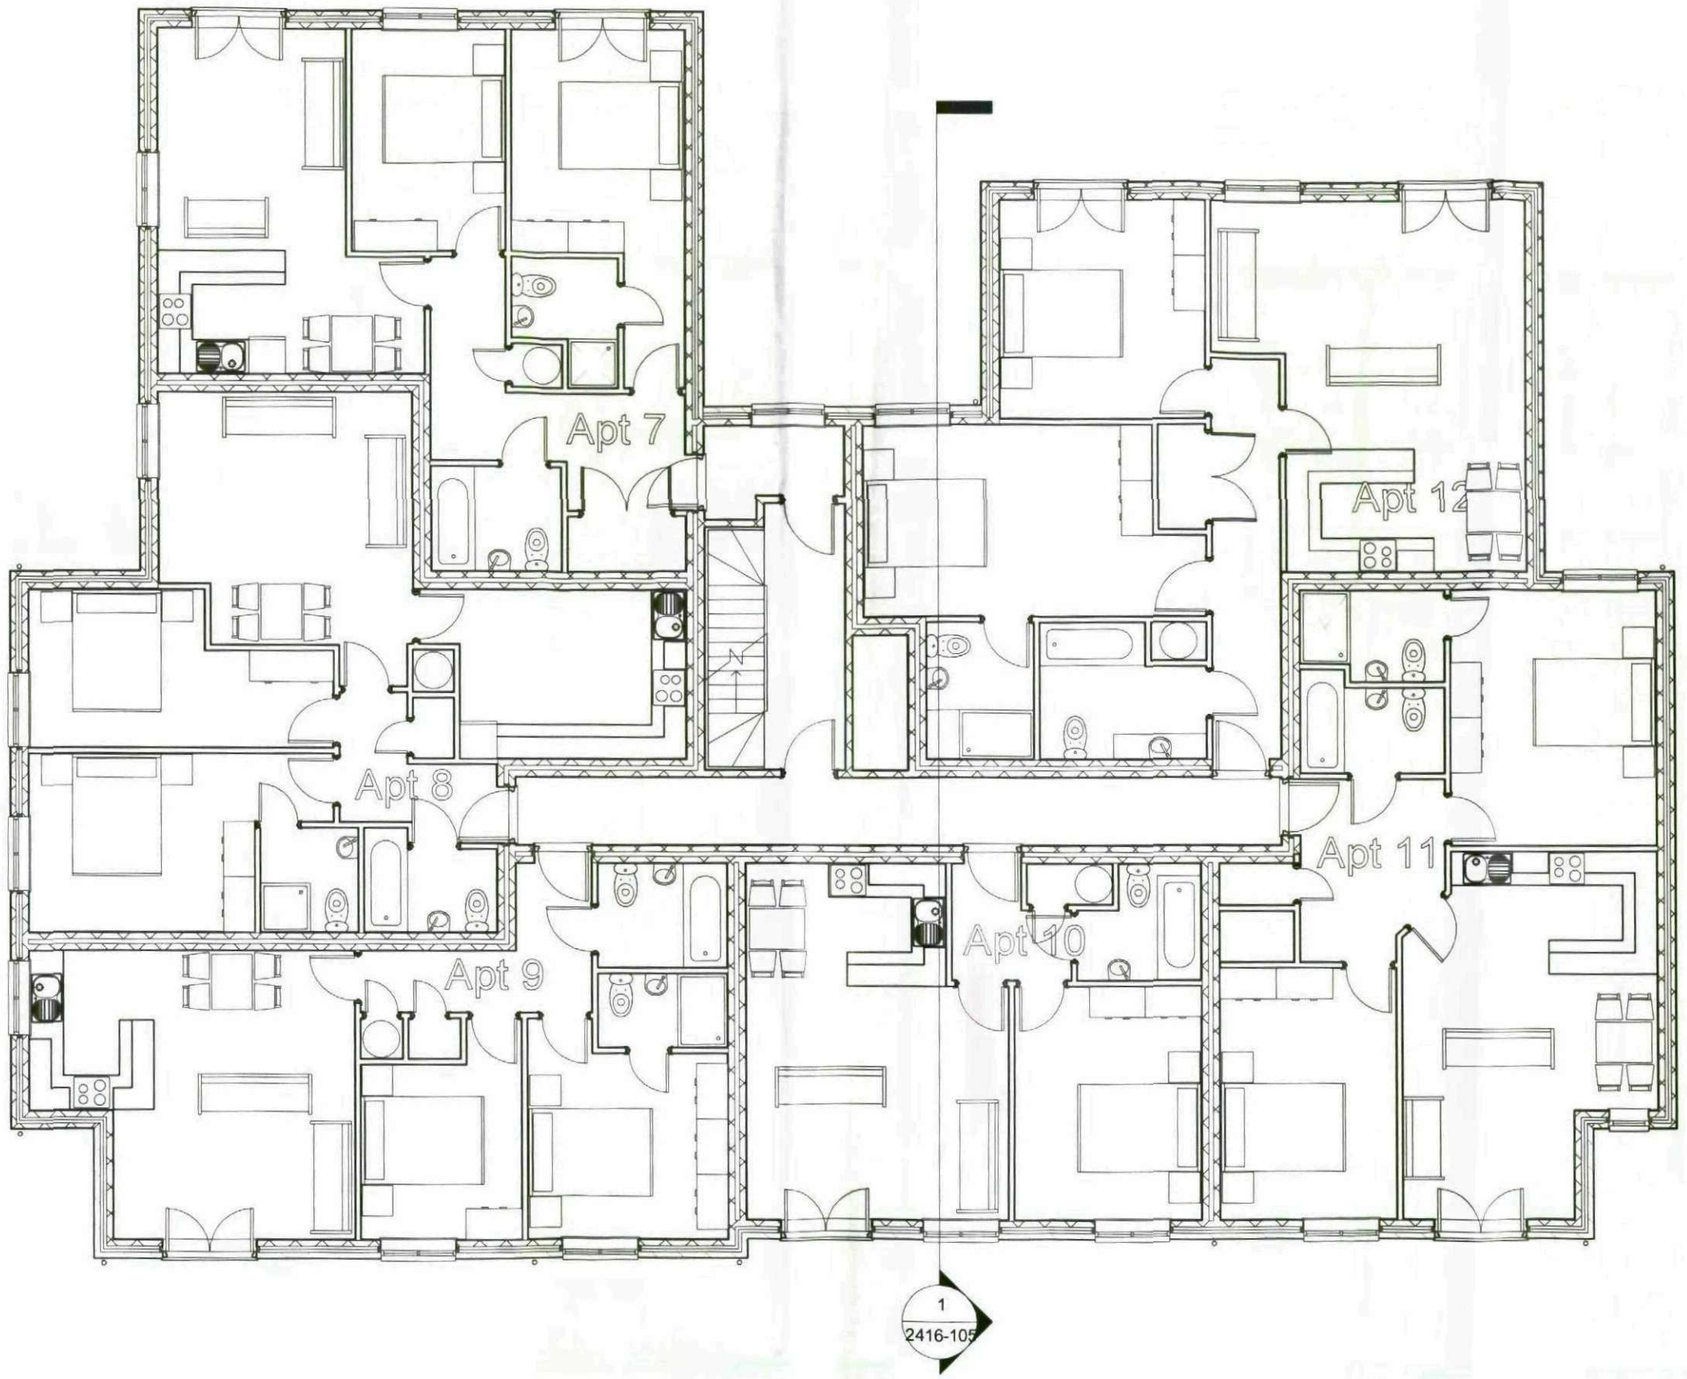

1st

1 : 100


niemen architects

Jones Homes

Huddersfield Rd,
Penistone

First Floor Plan

Project number	2416	2416-102	
Date	8/4/2011		
Drawn by	OMB		
Checked by	Checker	Scale	1 : 100 Paper A3

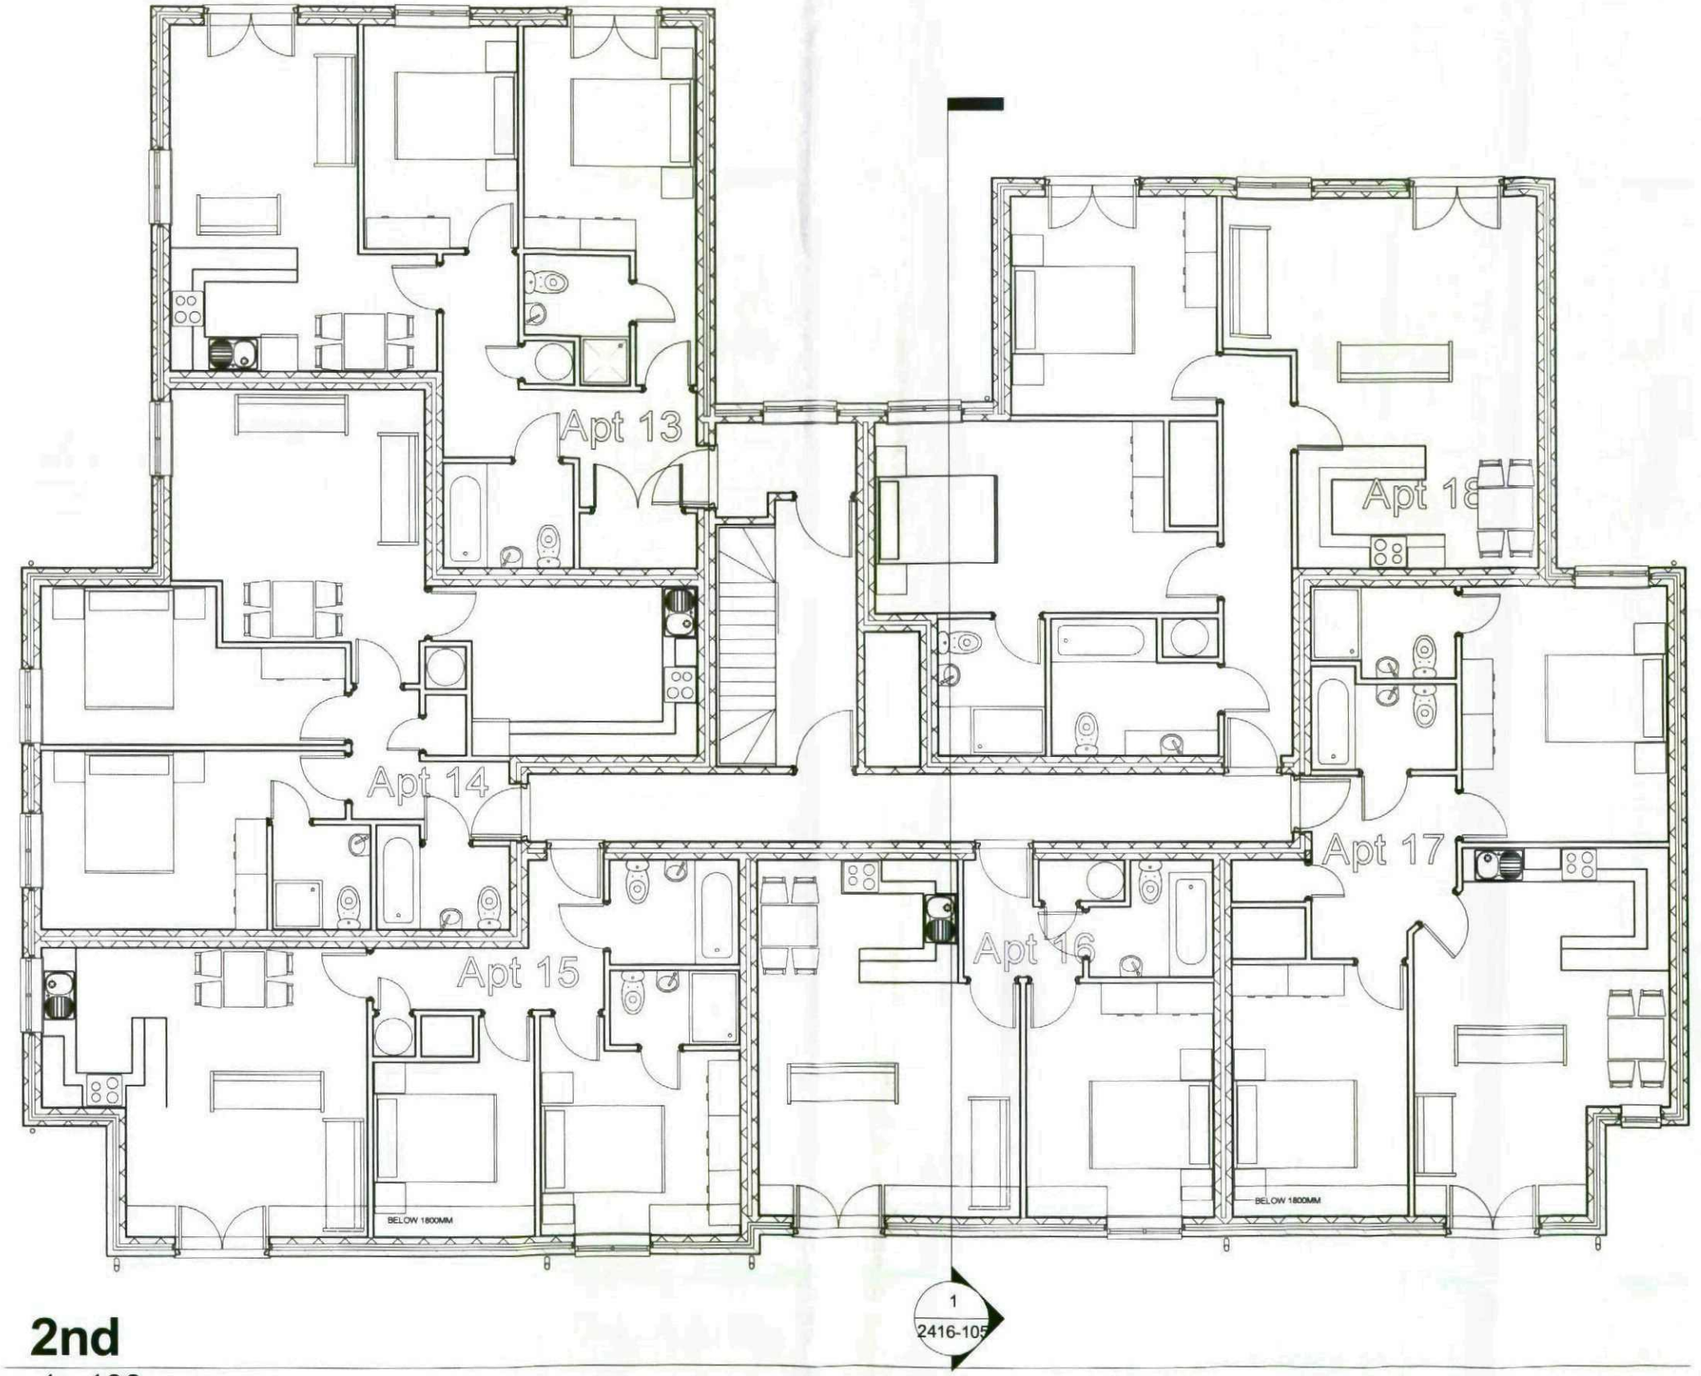

2nd

1 : 100


niemen architects

Jones Homes


Huddersfield Rd,
Penistone

Second Floor Plan

Project number	2416	2416-103	
Date	8/4/2011		
Drawn by	Author		
Checked by	Checker	Scale	1 : 100 Paper A3

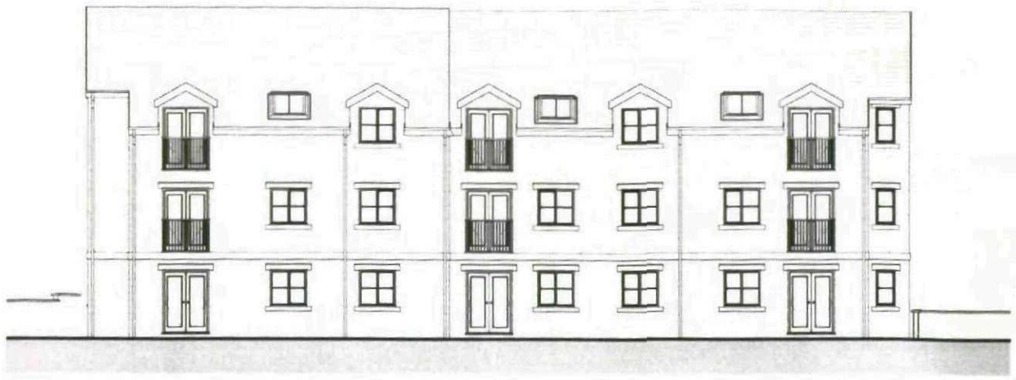


South
1 : 200

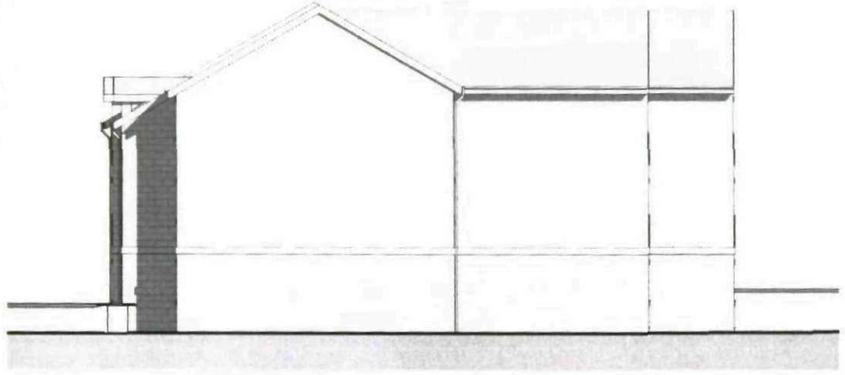


East
1 : 200



Perspective View

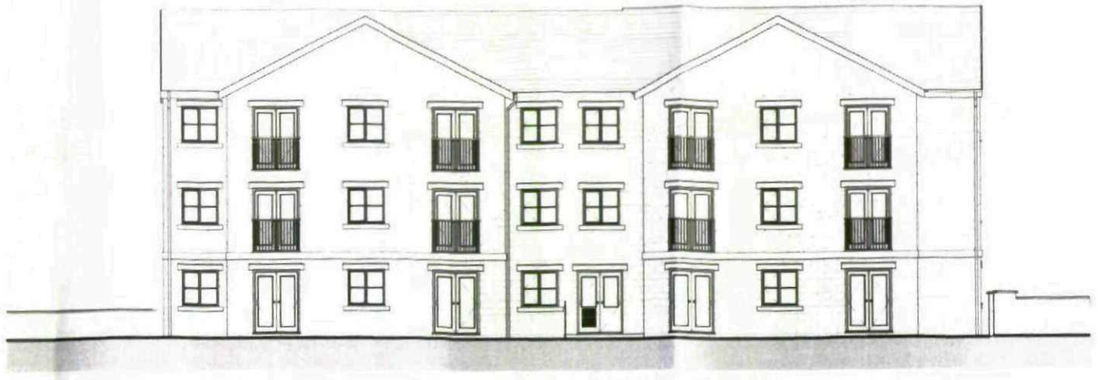

North
1 : 200

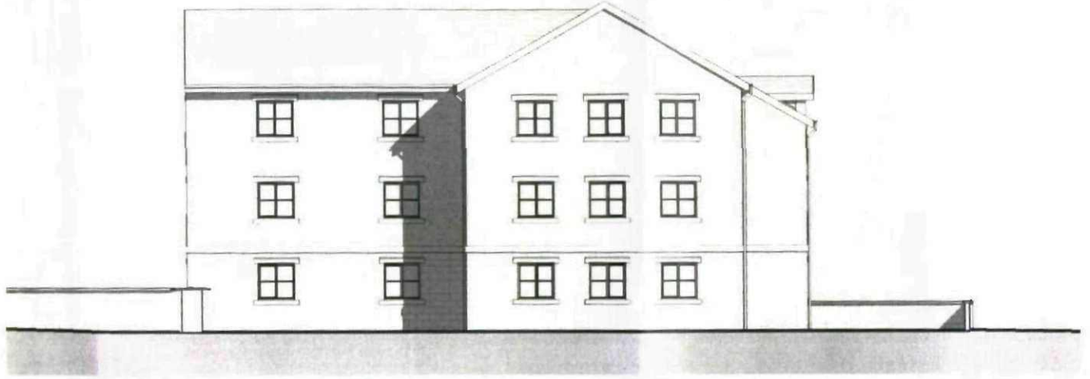

West
1 : 200

niemen architects

Jones Homes


Huddersfield Rd,
Penistone

Elevations

Project number	2416
Date	8/4/2011
Drawn by	OMB
Checked by	N/A

2416-104

Scale As indicated Paper A3

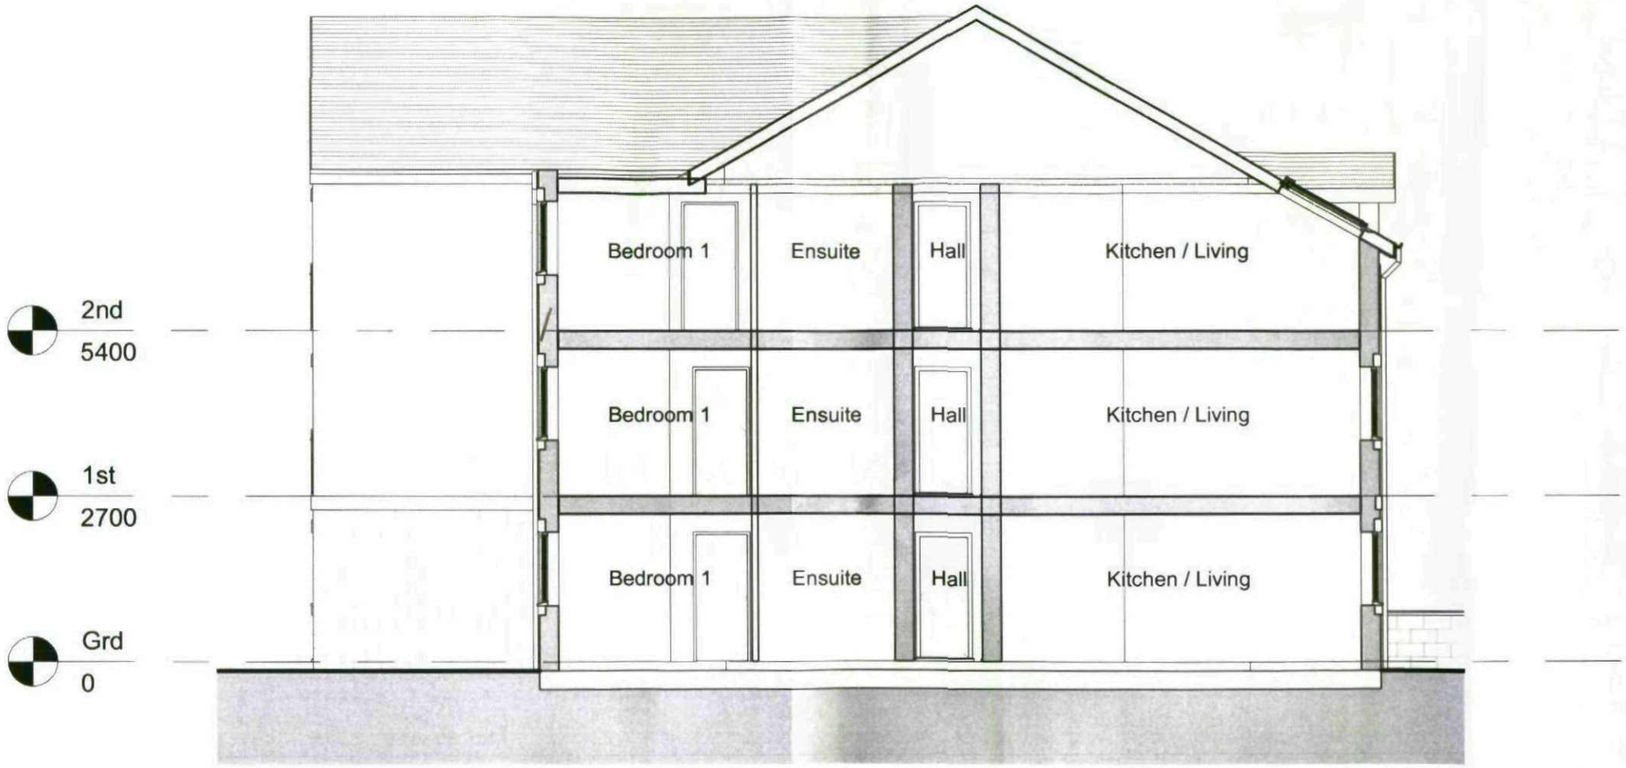

Section 1

1 : 100

niemen architects

Jones Homes

Huddersfield Rd,
Penistone

Sketch Section

Project number	2416	2416-105	
Date	8/4/2011		
Drawn by	Author		
Checked by	Checker	Scale	1 : 100 Paper A3