
Contractor must verify all dimensions on site before commencing any work or shop drawings.
If this drawing exceeds the quantities taken in any way, the building designers are to be informed before the work is initiated.
Only figured dimensions to be taken from this drawing. Do not scale off this drawing.
Drawing based on Ordnance Survey and/or existing record drawings - design and drawing content subject to Site Survey, Structural Survey, Site Investigations, Planning and Statutory Requirements and Approvals.
All drainage layouts are schematic and invert levels must be established prior to construction.



Intake Lane Existing Elevation 1:100

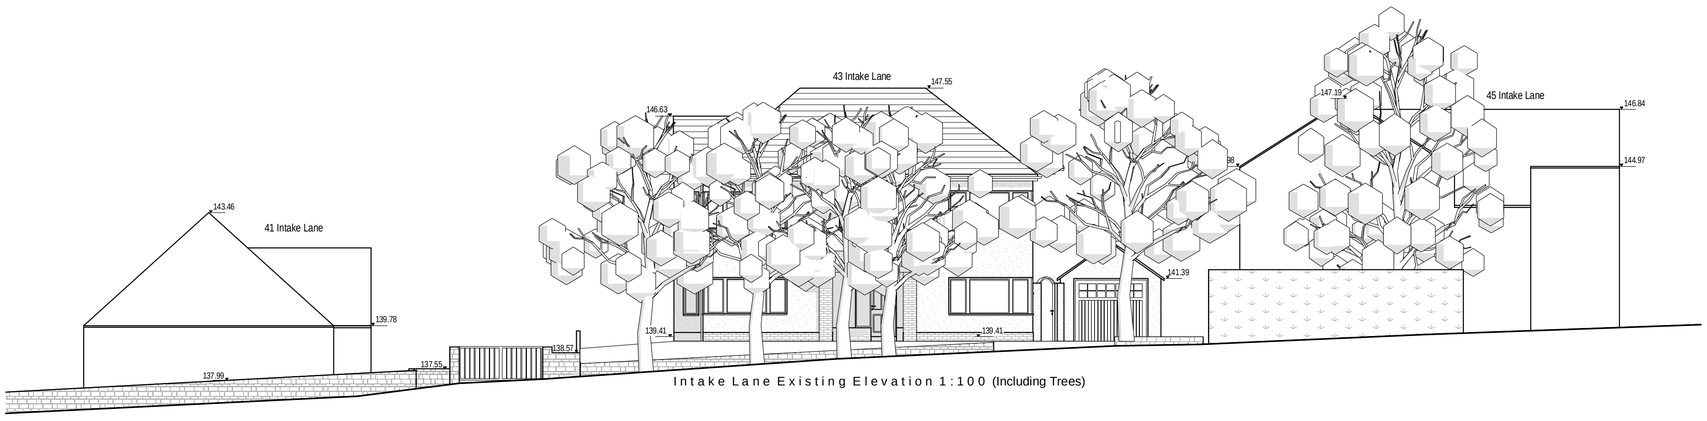

Intake Lane Existing Elevation 1:100 (Including Trees)

Existing

Proposed



Intake Lane Proposed Elevation 1:100



Intake Lane Proposed Elevation 1:100 (Including Trees)

Material Key:

1. Red brickwork.
2. White through colour render.
3. Grey through colour render.
4. Horizontally laid cedar timber cladding.
5. Grey metal deck roof.
6. Black windows and doors.
7. Black fascias and soffits.
8. Glass guardrail.
9. Rooflight.
10. Black metal gate structure.
11. Timber fence.

Note: All black rainwater goods

Rev B 13.01.2015 Removed sunken office dwelling from drawing. NIP
Rev A 11.08.2014 Added piers to front garden wall as per planner request. NIP

Project Status:	PLANNING ONLY

transform architects...
Defining problems with beautiful solutions...
4 Rushmead Court, Ossett, WF5 0NZ
tel: 01924 265 080 - fax: 0871 66 11 003
web: www.transformarchitects.co.uk email: info@transformarchitects.co.uk

Project Address:	43 Intake Lane, Barnsley, S75 2HX
Client:	Mr and Mrs Rose
Drawing Title:	Exist and Prop Street Elevs A1
Scale:	1:100
Date:	15 - 10 - 2013
Drawn By:	MNB
Drawing Number:	T351 - PL03
Revision:	Rev B