

MORTIMER HEIGHTS

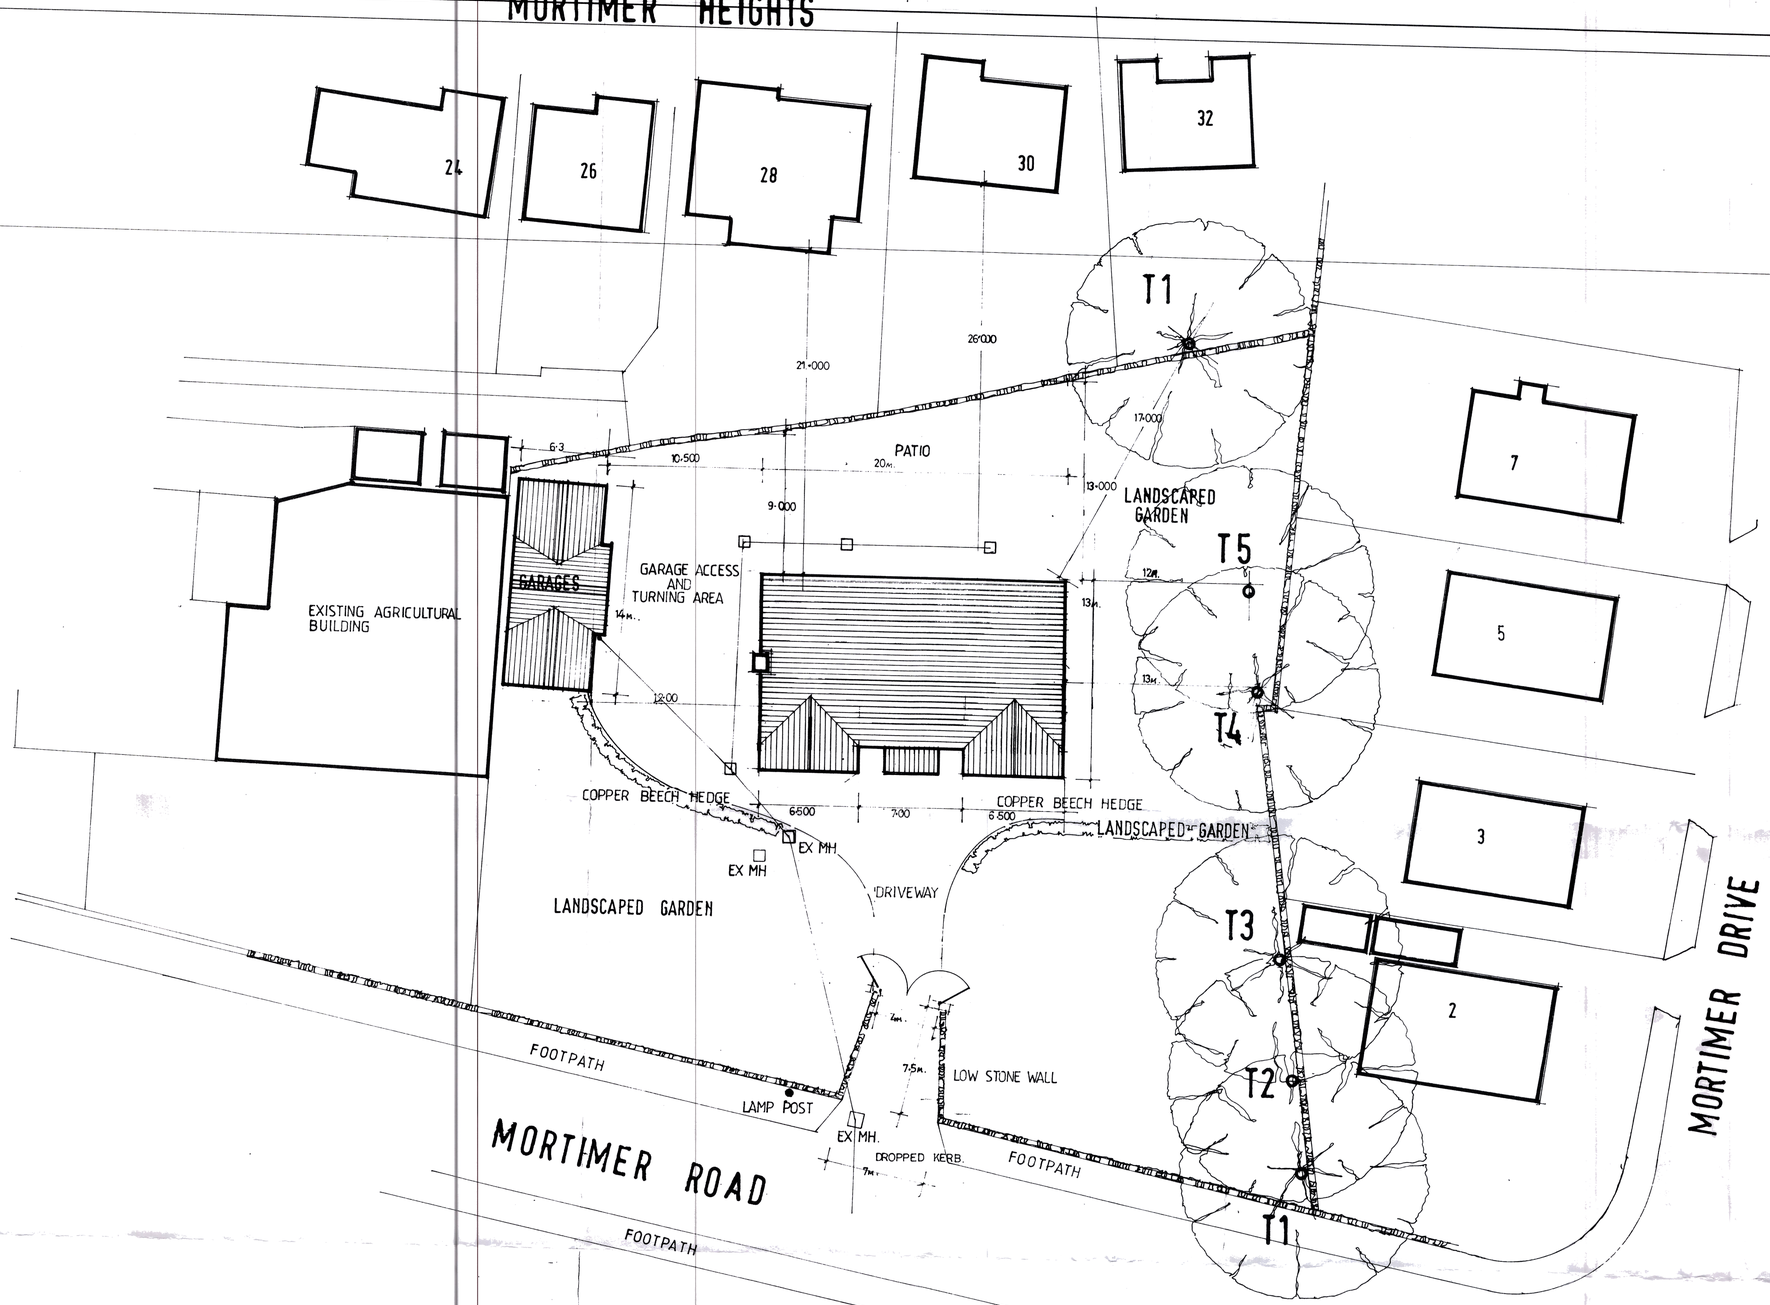

LOCATION PLAN 1:200

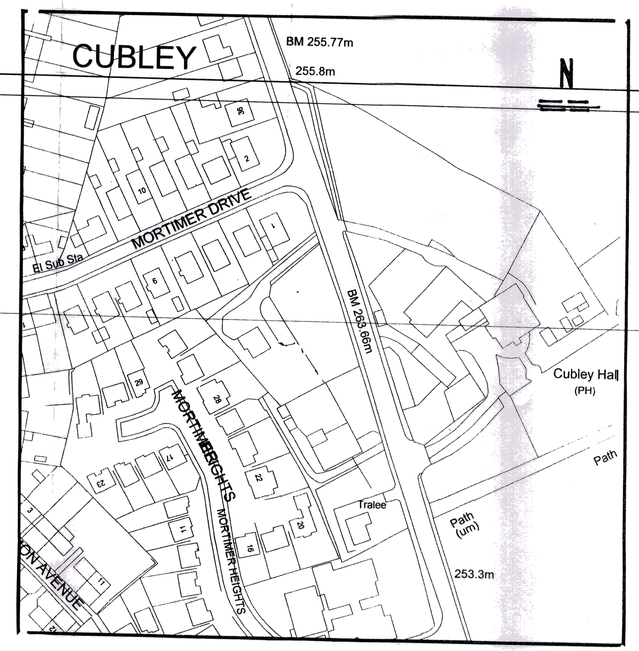

LOCATION PLAN 1:1250

B

FOOTPRINT OF NEW HOUSE FURTHER REPOSITIONED TO ALLOW 21 METRES BETWEEN REAR ELEVATION AND REAR ELEVATION OF Nº 28 MORTIMER HEIGHTS.

A AMENDMENTS TO PLANNING APPLICATION

1 RIDGE HEIGHT OF NEW HOUSE REDUCED BY ONE METRE

2 FOOTPRINT OF NEW HOUSE REPOSITIONED TO ALLOW 20 METRES BETWEEN REAR ELEVATION AND REAR OF Nº 28 MORTIMER HEIGHTS

PROPOSED NEW DWELLING AND DETACHED GARAGES ON SITE OF THE FORMER GRANGE
MORTIMER ROAD.
CUBLEY
PENISTONE

AMENDED PLANS
28 FEB 2009
BARNSLEY METROPOLITAN BOROUGH COUNCIL

SCALE 1:200
DATE NOV 08
DRAWN R HARRIS

2008:36:02 B

Millé design

csd R. Harris F.C.S.D.
M. E. Harris B.A.hons

Architectural planning, building & interiors
tel: & fax: