

Date:	Comments:	Dn:	Ch:	App:	Rev:
03/06/2011	Drawing updated to reflect 2010 scheme changes. Issued for Planning	ST	BM		AA



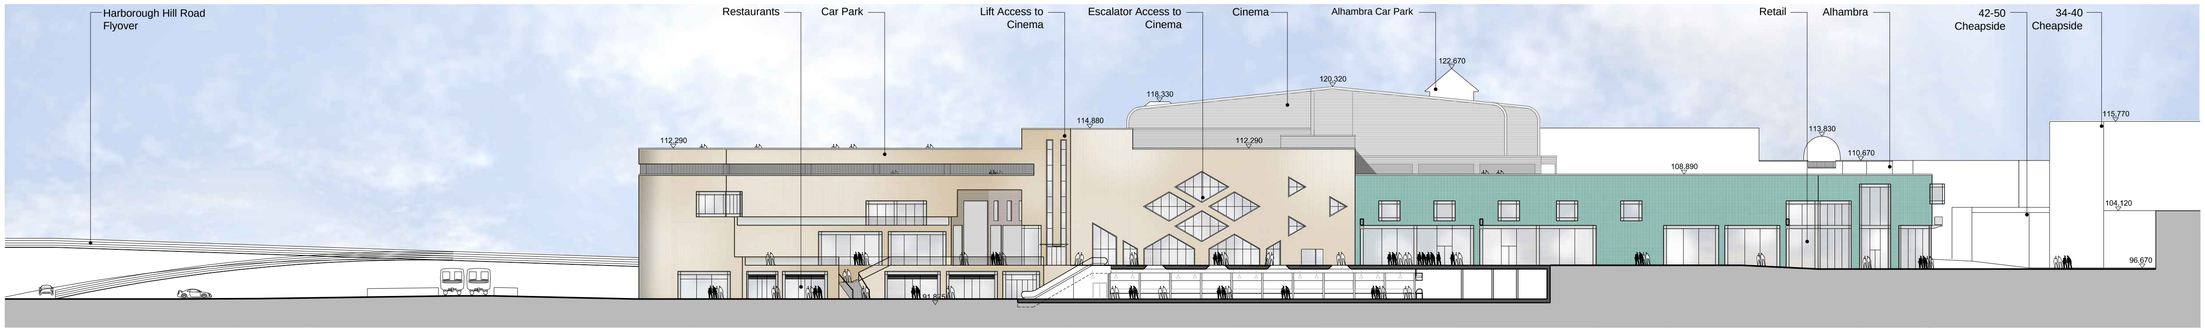

Market Parade, North Elevation (3)
1:400



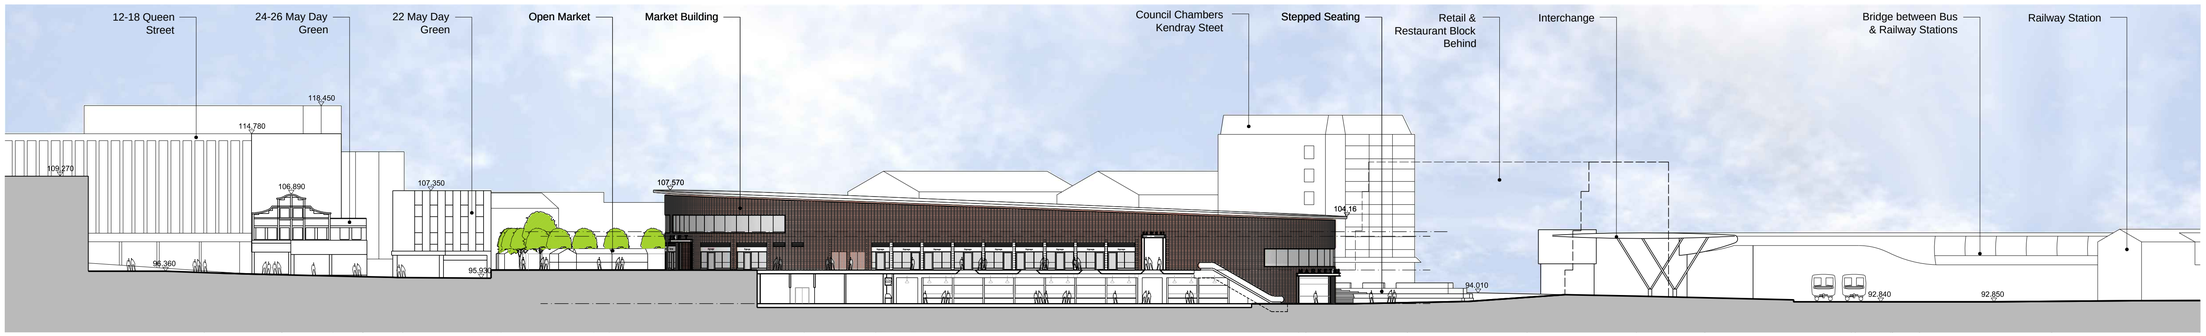


Market Parade, South Elevation (4)
1:400





Kendray Street North Elevation (5)
1:400

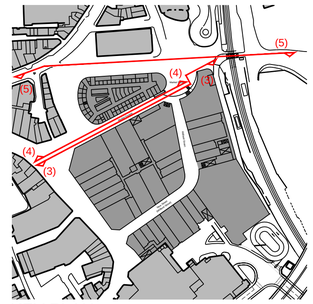

KEY PLAN
1:3000

Notes:
Do not remove this panel from the drawing
No dimensions to be scaled from this drawing
Report all errors and omissions to the Architect
Dimensions to be checked on site before fabrication

The 1249 Regeneration Partnership LLP

CZWG
17 Bowling Green Lane
London EC1R 0QB
Tel 020 7253 2523
Fax 020 7250 0594
www.czwg.com

Holder Mathias
50 Conduit Street
London W1S 2YT
Tel 020 7287 0735
Fax 020 7287 1175
www.holdermathias.com

Barnsley Markets
Barnsley Town Centre
The 1249 Regeneration Partnership LLP

	Job No:
Market Parade North & South & Kendray Street (3,4&5)	1451 / 3158
DWG No:	Rev:
AL(01)101	AA

	Drawn:	Check:	Status:	Scale:
03/06/2011	ST	BM	Planning	1/400 @ A1