

UNIT A14/A15 - MILL CONVERSION TO 2 NO. DWELLINGS
FLOOR PLANS

DO NOT SCALE
All dimensions in Millimetres unless specified otherwise and subject to verification on site

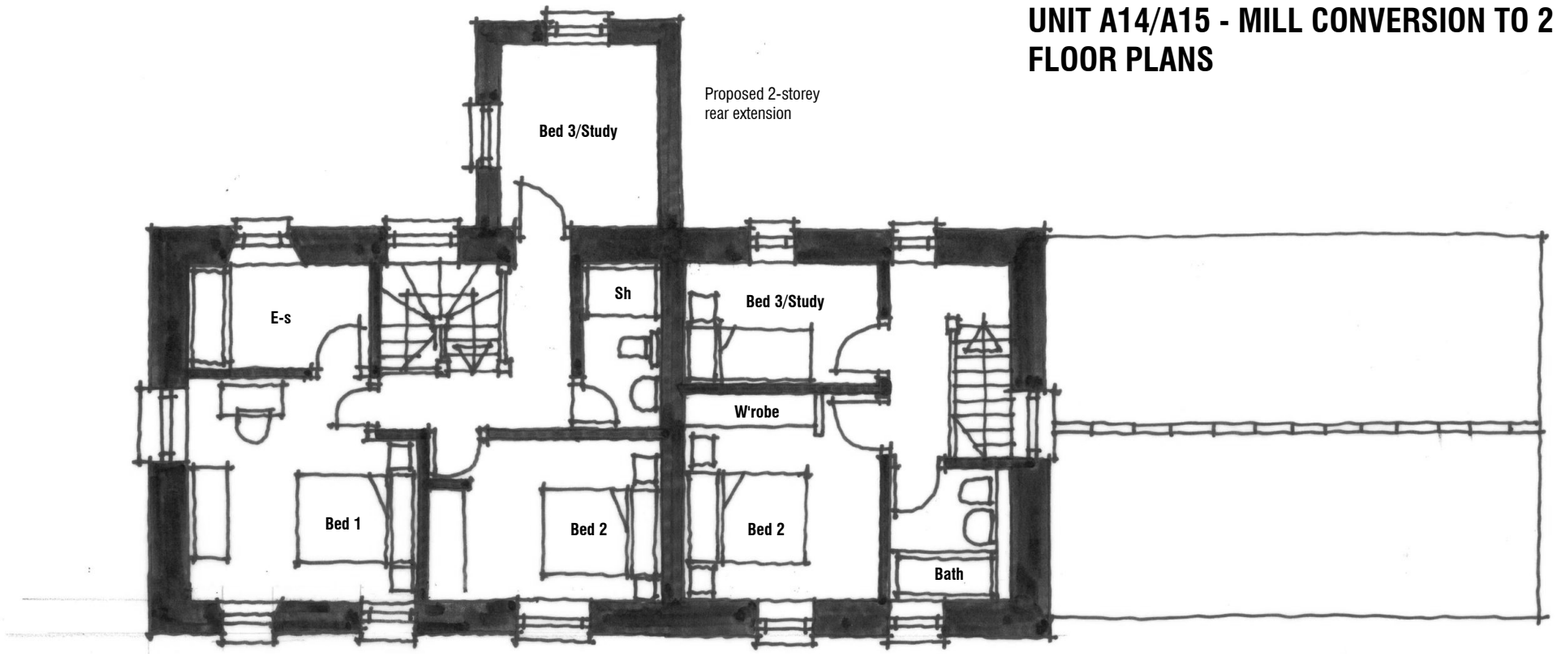

FIRST FLOOR PLAN

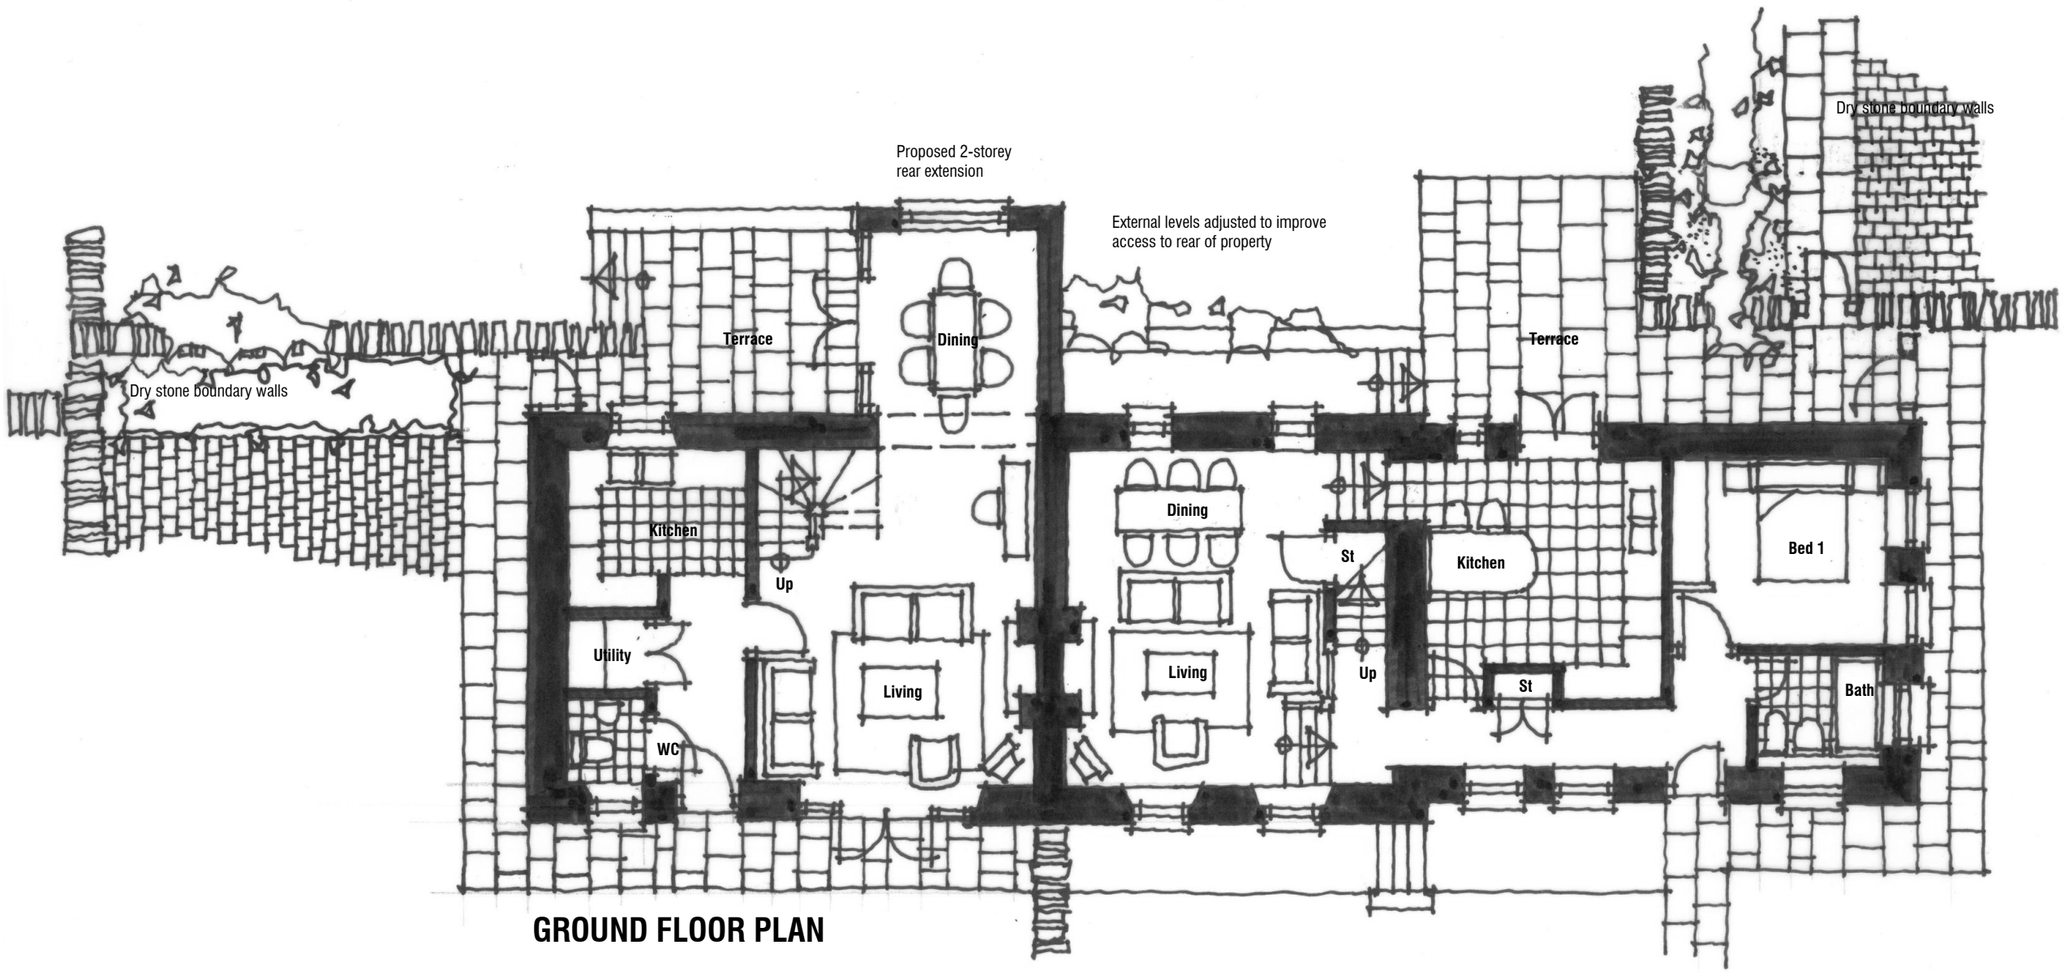

GROUND FLOOR PLAN

Rev A - 23.04.13 - Updated for planning

PLANNING

PROPOSED RESIDENTIAL
DEVELOPMENT
NETHER MILL FARM
PENISTONE
SOUTH YORKSHIRE

BUILDING A14/A15 - MILL
PROPOSED FLOOR PLANS

CHRIS CARR
ARCHITECTS

Orchard Farm, Goathland,
Whitby, YO22 5JX
Tel: (01947) 896051 Fax: (01947) 896001
email: chris@cca-arch.co.uk

Scale.	1:100 @ A3	Drawn.	
Date.	13.02.13	Ref. No.	11.050
DWG. No.	056	Rev.	A

0 cm | 2 cm | 4 cm | 6 cm

This drawing and the copyright is the Architects property and maybe used or reproduced only by agreement. All Dimensions in Millimetres Unless specified otherwise and subject to verification on site.