Unless Specified all Co-Ordinates are based upon OSGB 1936 National Grid (OSBG36)

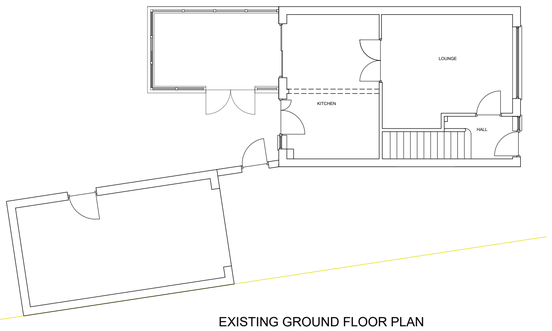

EXISTING GROUND FLOOR PLAN

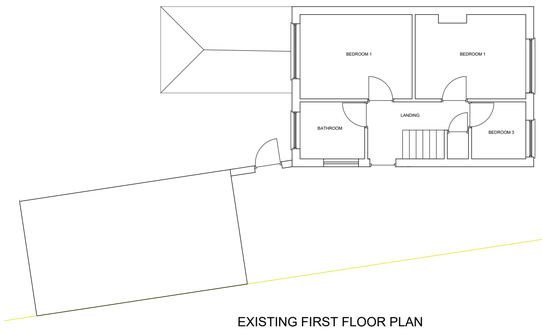

EXISTING FIRST FLOOR PLAN

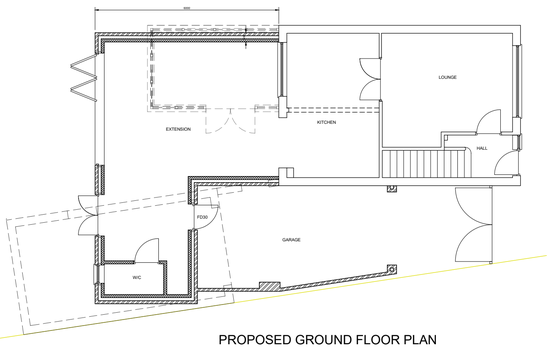

PROPOSED GROUND FLOOR PLAN

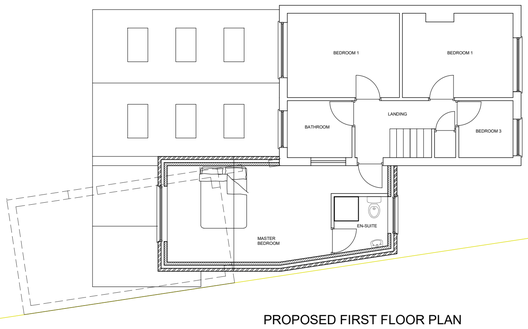

PROPOSED FIRST FLOOR PLAN

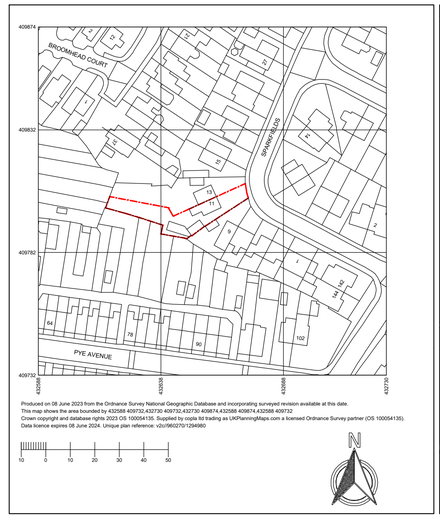

LOCATION PLAN (1:1250)

SITE PLAN (1:250)

1) ALL EXTERNAL WALLS ARE TO BE IN BRICKWORK TO MATCH EXISTING

2) ROOF COVERING TO BE INTERLOCKING CONCRETE TILES TO MATCH EXISTING

3) ALL WINDOWS ARE TO BE WHITE UPVC

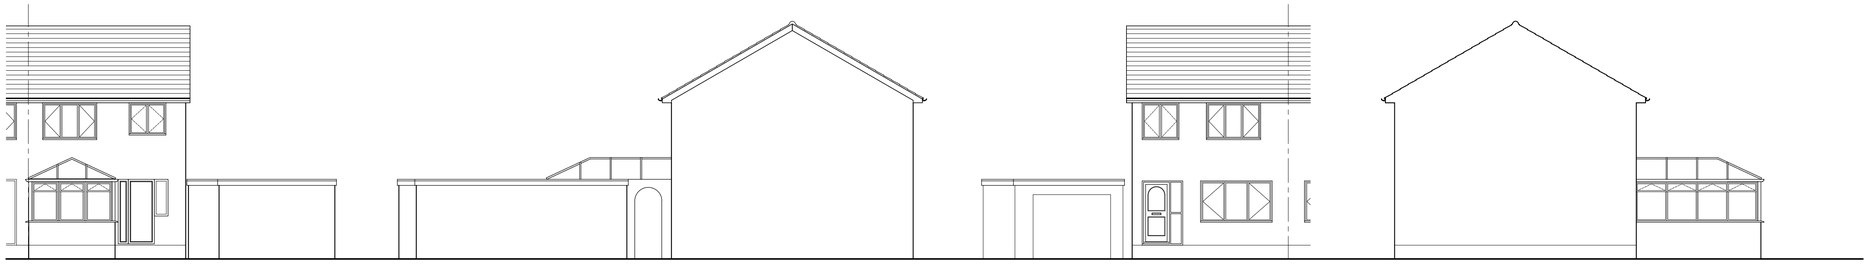

EXISTING REAR ELEVATION | EXISTING SIDE ELEVATION | EXISTING FRONT ELEVATION | EXISTING SIDE ELEVATION

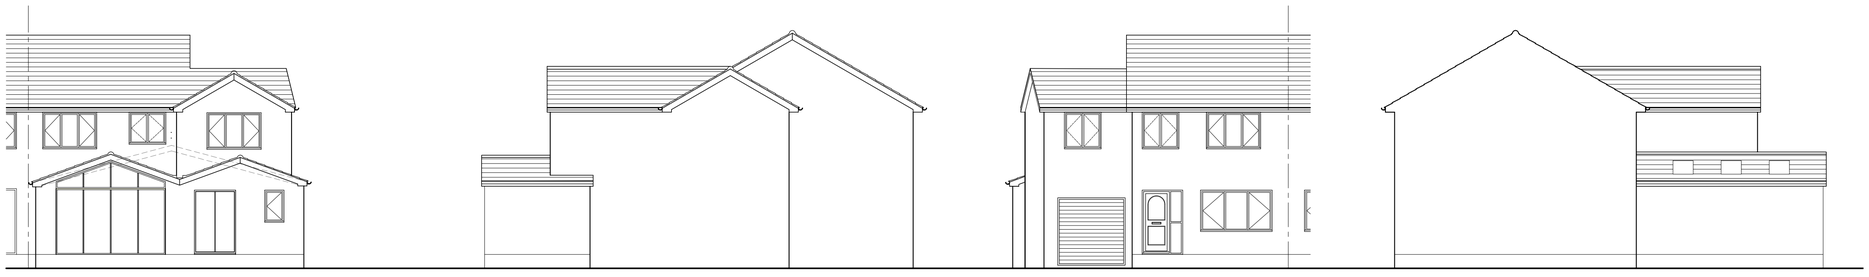

PROPOSED REAR ELEVATION (OPTION 1) | PROPOSED SIDE ELEVATION (OPTION 1) | PROPOSED FRONT ELEVATION (OPTION 1) | PROPOSED SIDE ELEVATION (OPTION 1)

Rev	Description			
	Designed	Checked	Approved	Date

Status

Longsight Design Consultancy Ltd
Longsight House, 258 Sackup Lane, Staincross
Barnsley S75 5AX
Tel/Fax 01226 383038
Email tony.rubino@longsightdesign.co.uk

Client	Client Project Ref.
Philip Jackson	11 Sparkfield

Site Address
11 Sparkfield
Mapplewell
Barnsley S75 6BH

Title
Existing & Proposed Elevations and Proposed Plans for Two Storey Extension

Scale @ A1		Drawn by
1:100 1:250 1:1250		AR

Drawing Number	Revision
LDC23-009-01	-

A1