



28a
3a
3b
3
16
16a
14
7
9
Gas
Gov
1
1a
OAKWOOD CLOSE
2
12
20


1:500


STATION ROAD
70.4m
Track
NEW STREET
EDMUNDS ROAD
Gas
Gov
OAKWOOD CLOSE
Upper
Lewden
Boatmans Rest
(PH)
Track
Path
NE

1:1250

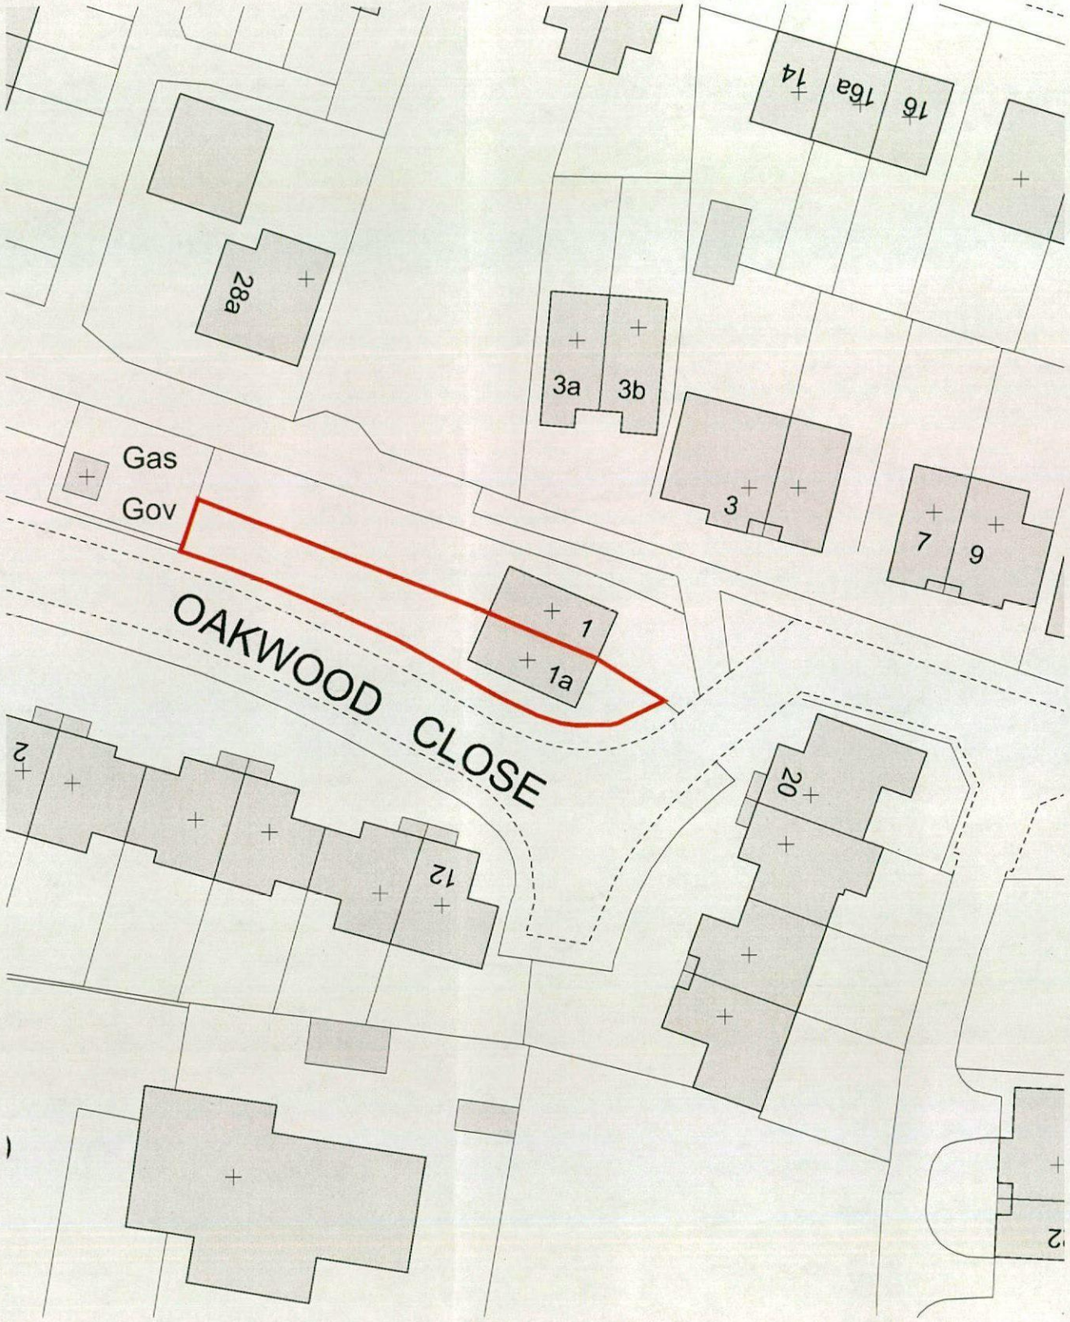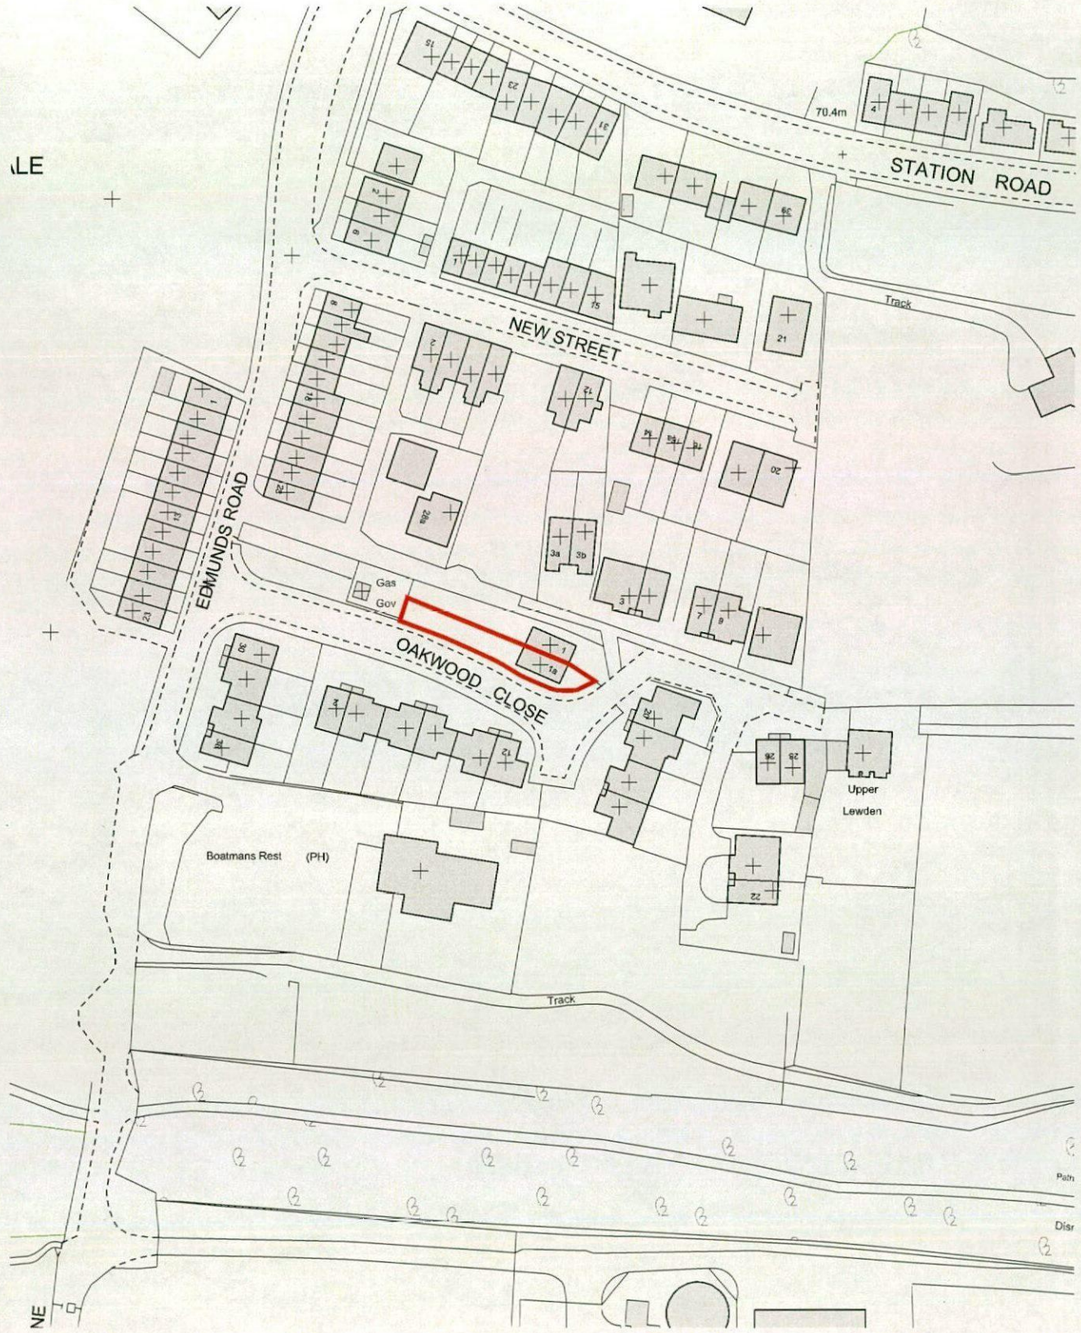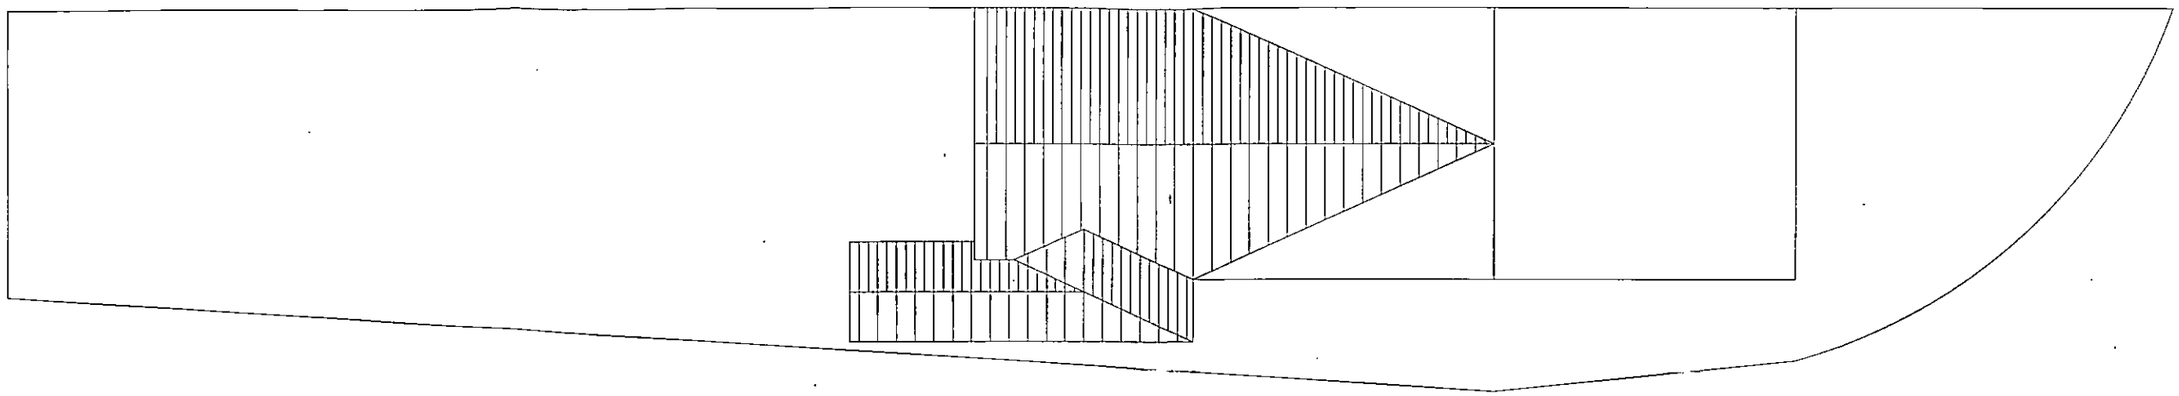

Proposed Site Plan

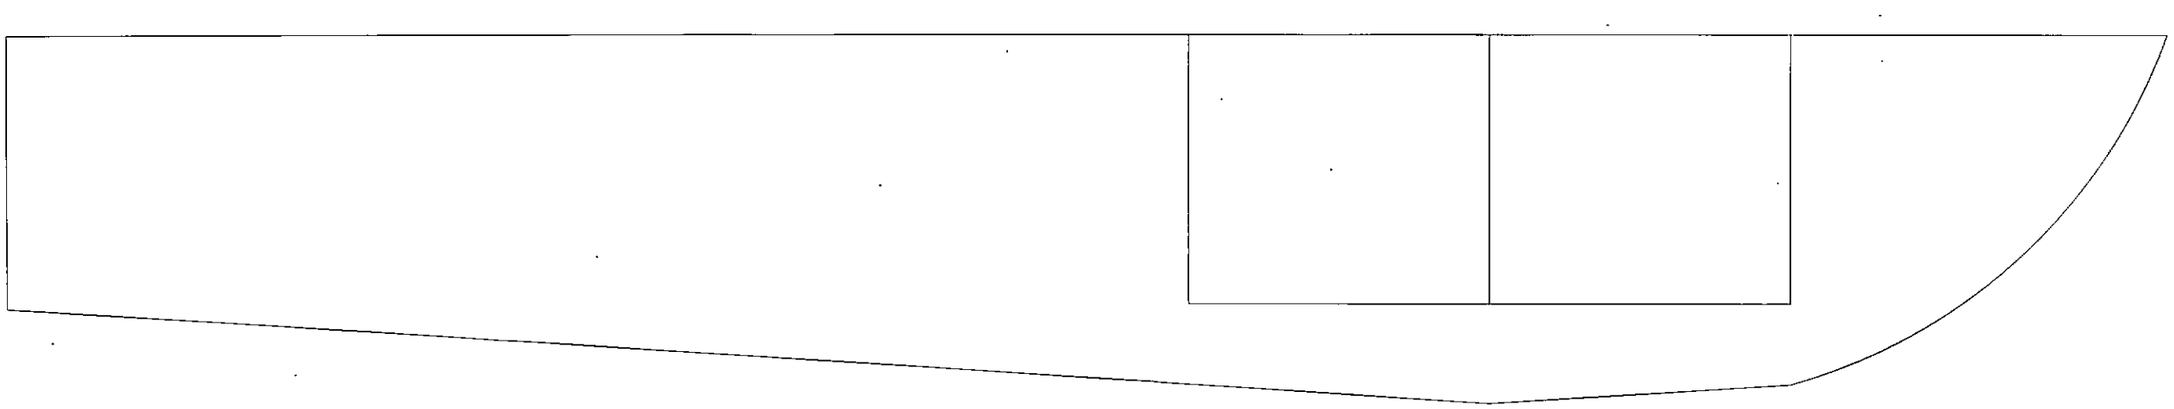


Proposed Site Plan

Proposed Two Storey
Rear Extension


Mrs L Hart

1A Oak Wood Close
Worsbrough
Barnsley


SCALE: 1:100	SEPT 2013
REV: A	DRWG NO: 003

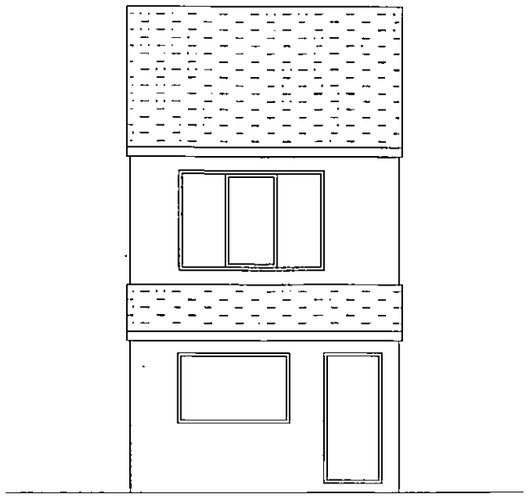

Existing Front Elevation

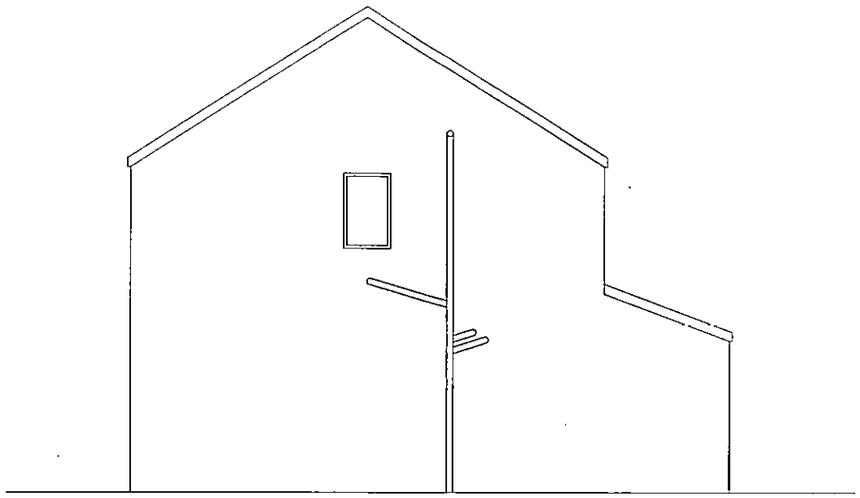

Existing Side Elevation

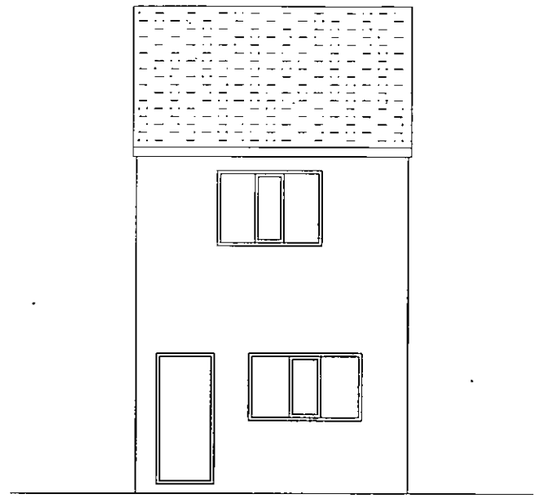

Existing Rear Elevation

Proposed Rear Elevation

Proposed Side Elevation

Proposed Two Storey
Rear Extension

Mrs L Hart

1A Oak Wood Close
Worsbrough
Barnsley

SCALE: 1:100	SEPT 2013
REV: A	DRWG NO: 001