

DEMOLITION OF EXIST GARAGE
AND CONSTRUCTION OF
NEW ATTACHED BRICK GARAGE

LOCATION:
1 EDDERTHORPE LANE
DARFIELD , BARNSLEY
S73 9AT

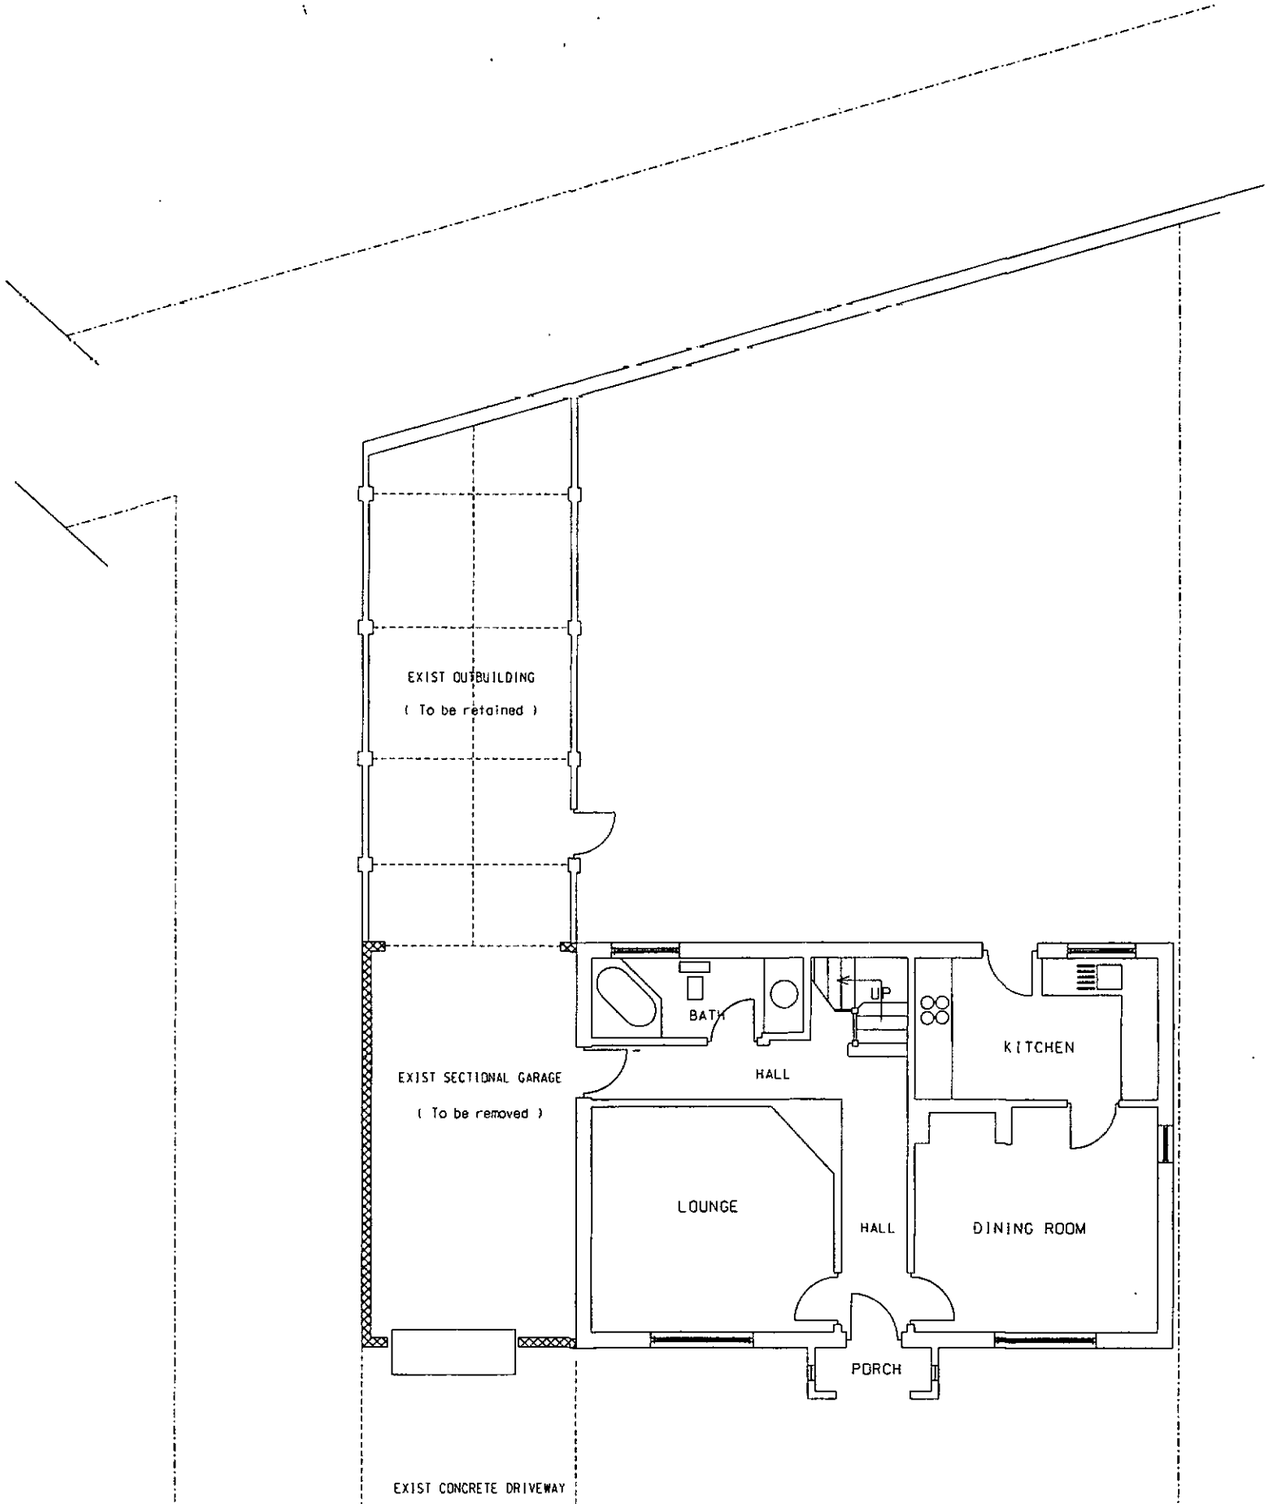

EXISTING GROUND FLOOR LAYOUT 1:100

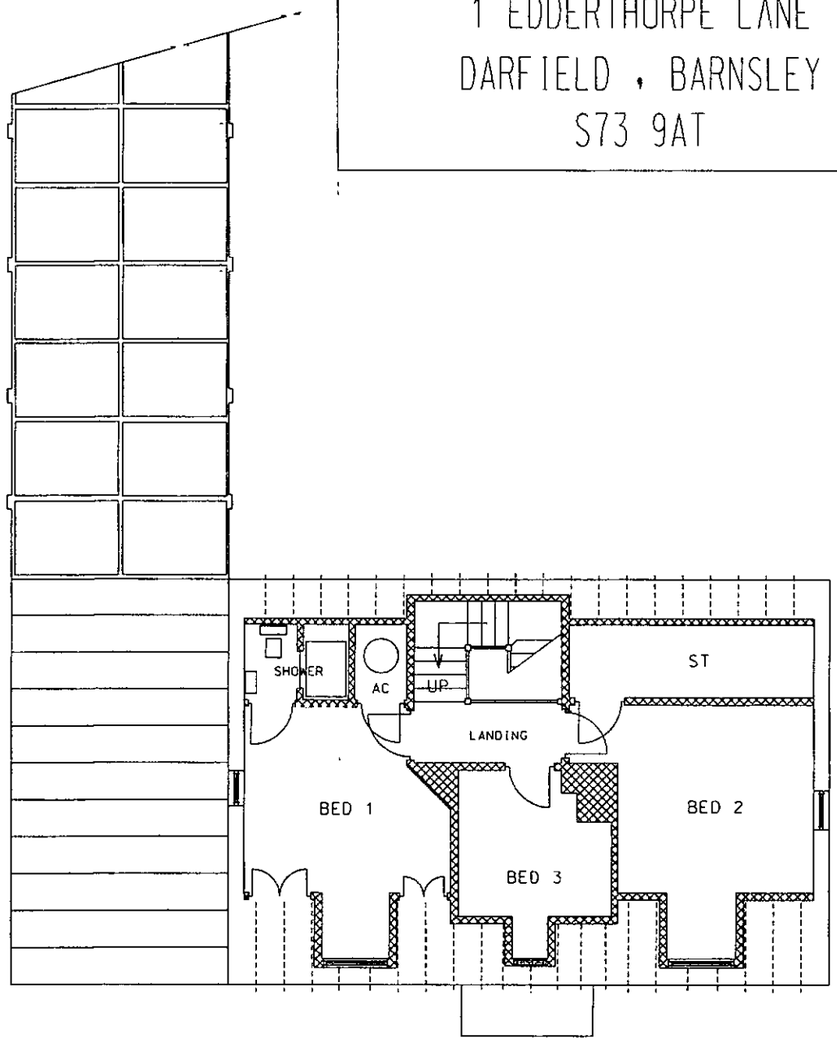


EXISTING FIRST FLOOR LAYOUT 1:100


DWG No: GI/EDDERTHORPE/PP/002/A

DEMOLITION OF EXIST GARAGE
AND CONSTRUCTION OF
NEW ATTACHED BRICK GARAGE

LOCATION:
1 EDDERTHORPE LANE
DARFIELD , BARNSLEY
S73 9AT

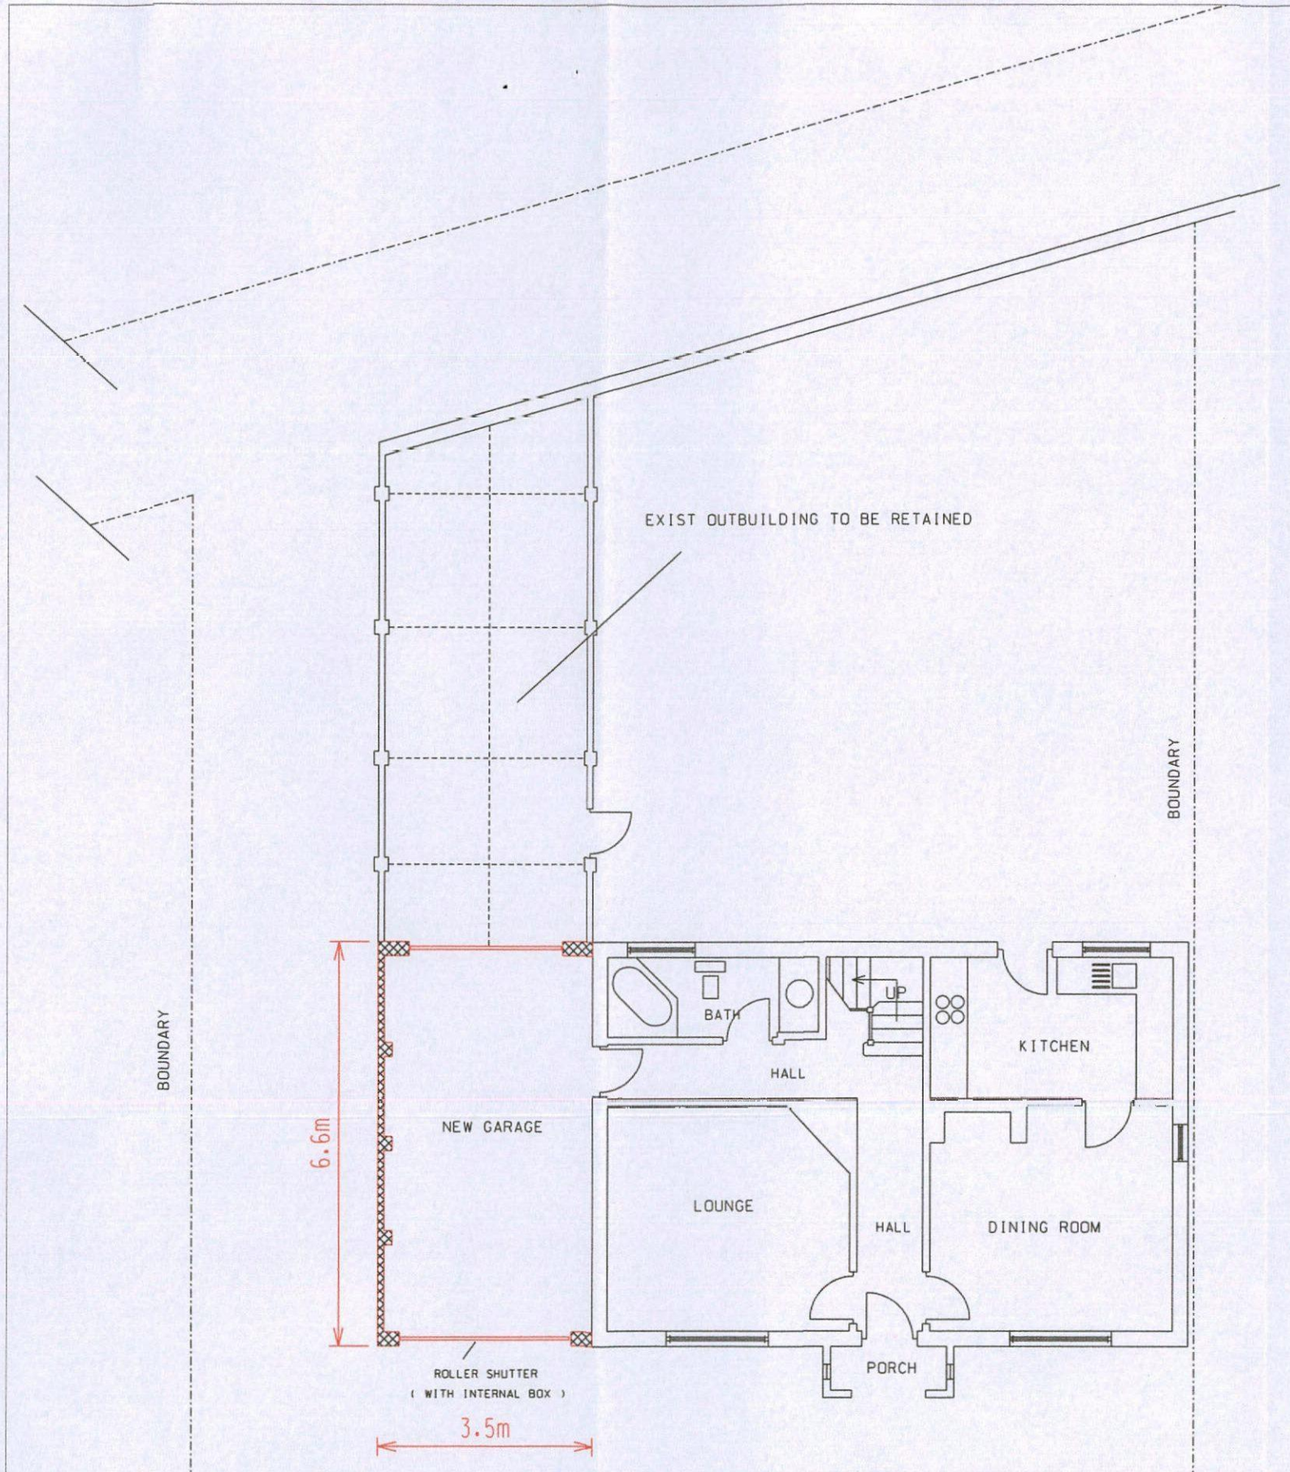

PROPOSED GROUND FLOOR LAYOUT 1:100

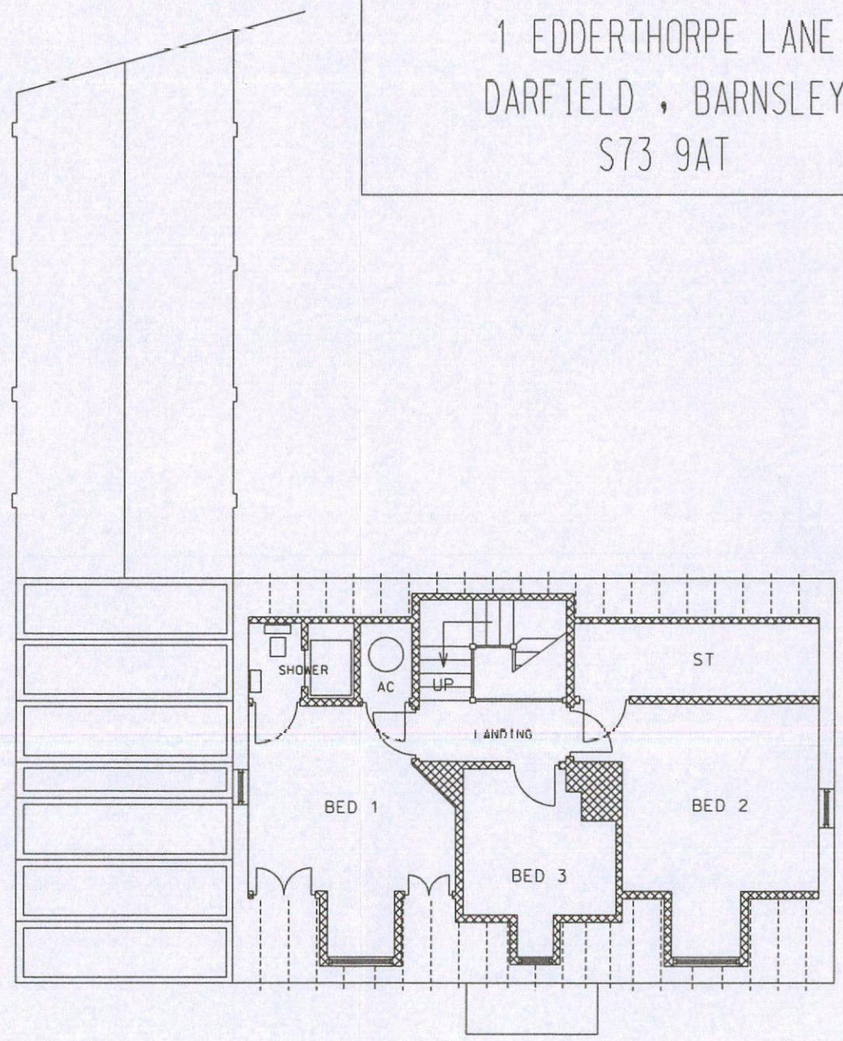


PROPOSED FIRST FLOOR LAYOUT 1:100

DWG No: GI/EDDERTHORPE/PP/001/A

DEMOLITION OF EXIST GARAGE
AND CONSTRUCTION OF

NEW ATTACHED BRICK GARAGE


LOCATION:
1 EDDERTHORPE LANE
DARFIELD , BARNSLEY
S73 9AT

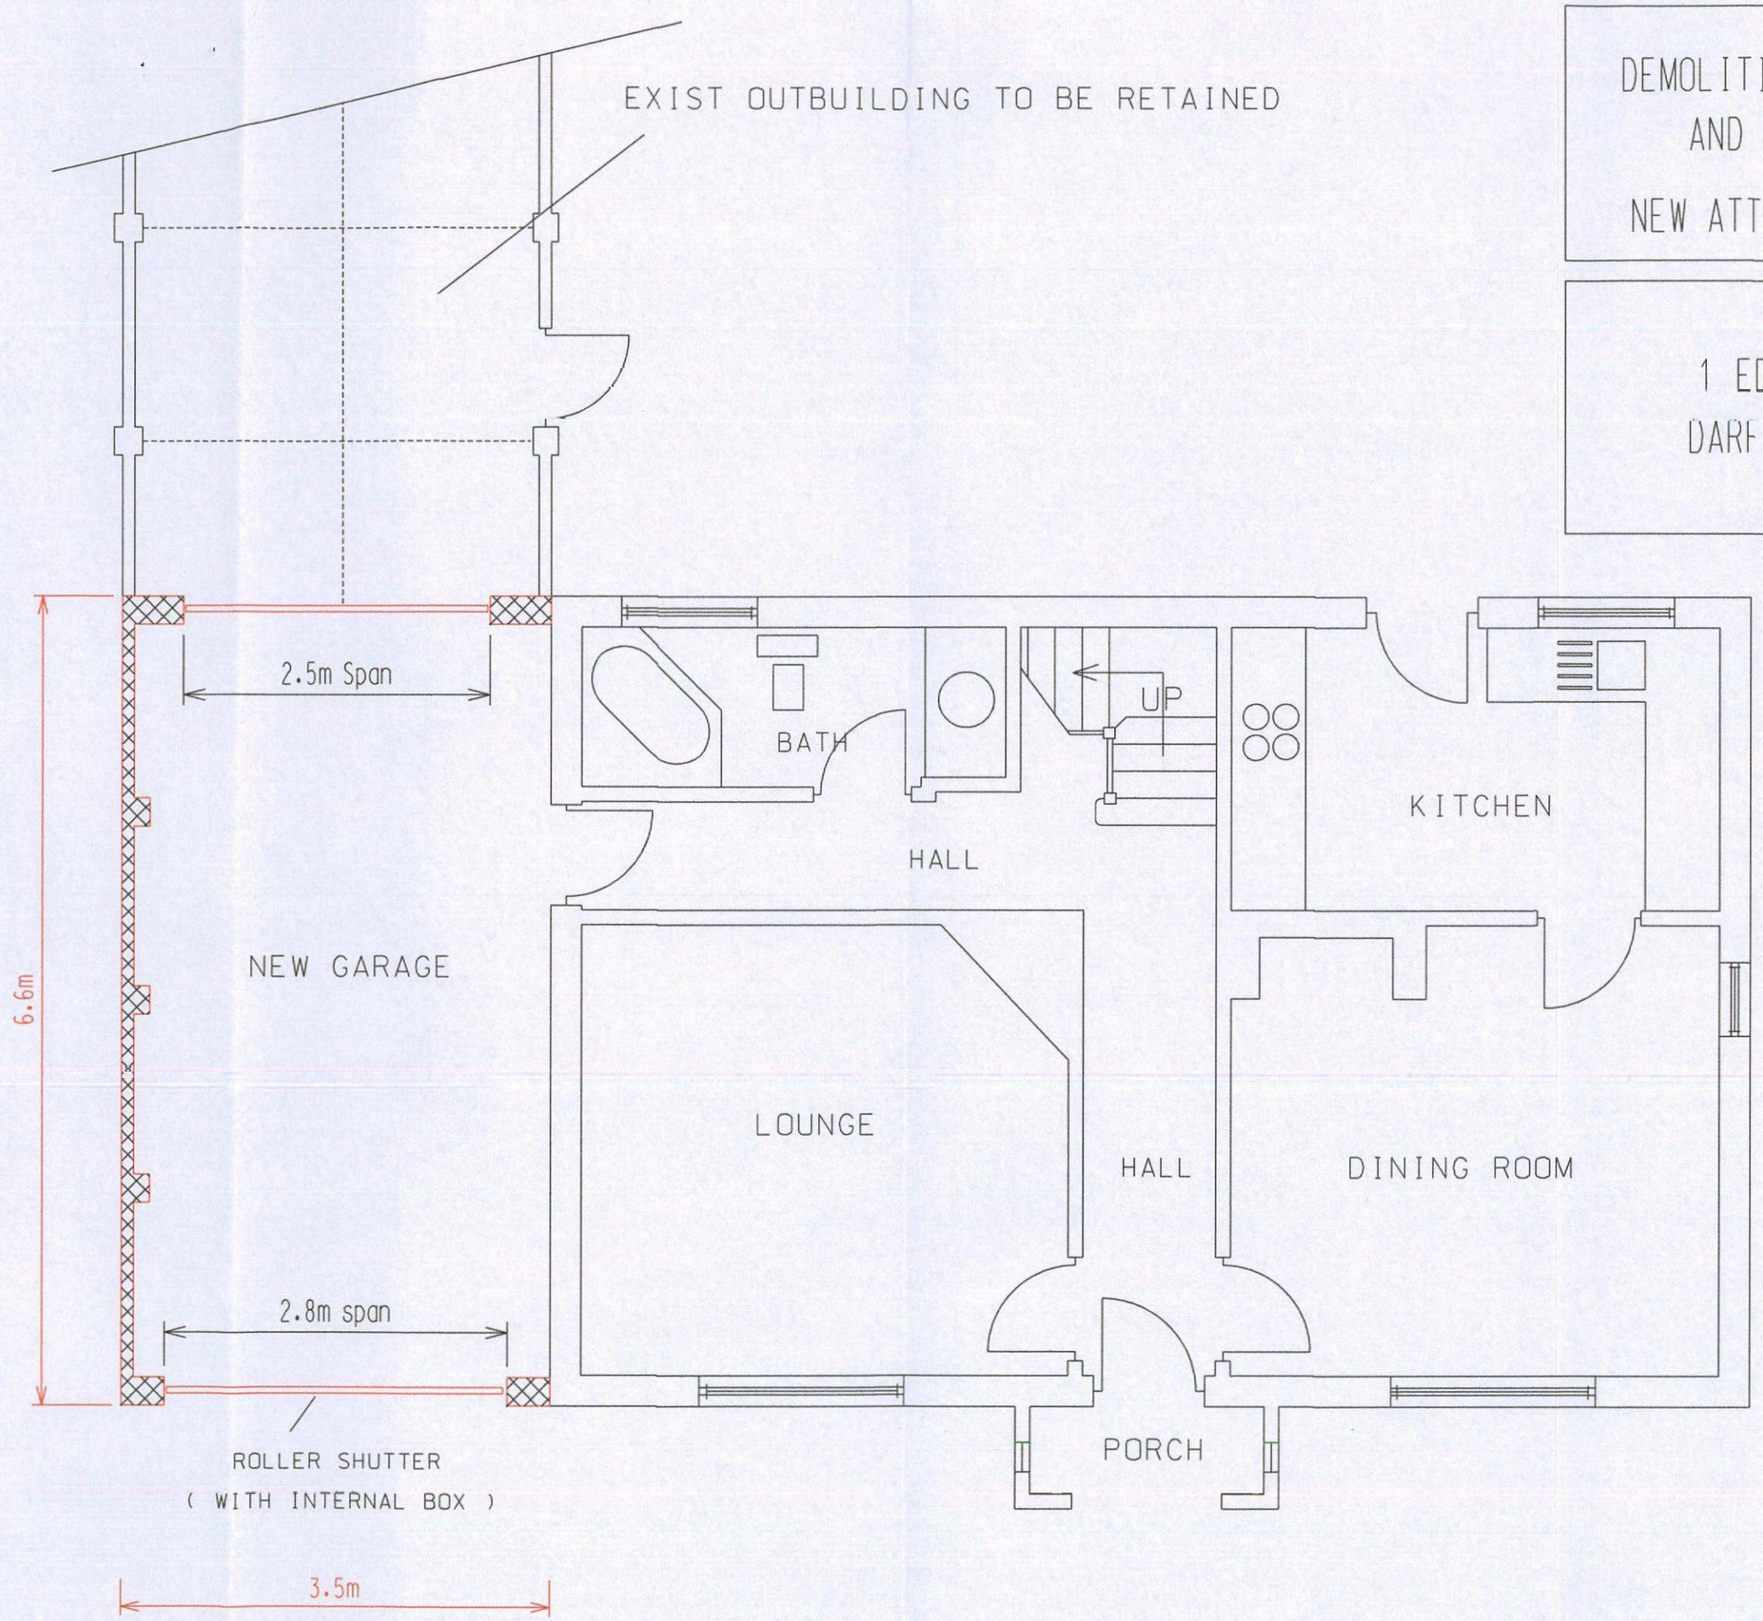


DWG No: GI/EDDERTHORPE/PP/003/A

EXISTING GROUND FLOOR LAYOUT 1:50

DWG No: GI/EDDERTHORPE/PP/005/A

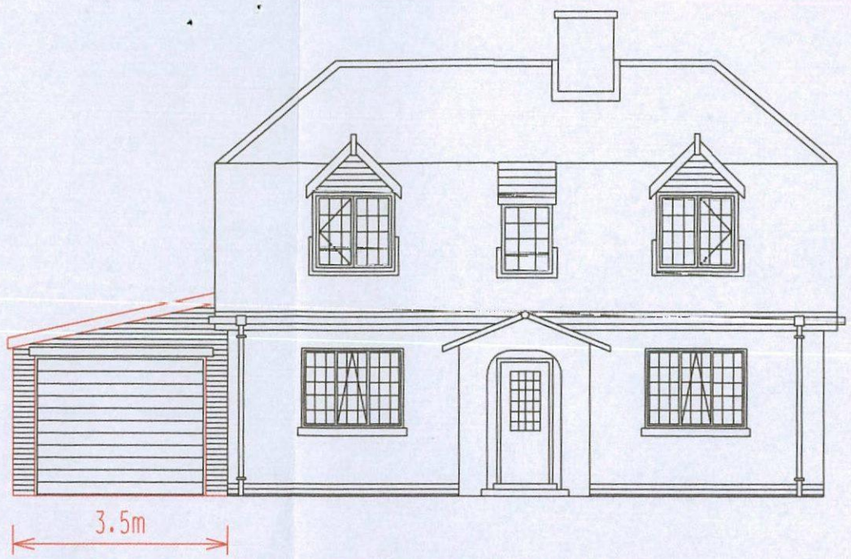


PROPOSED FRONT ELEVATION 1:100

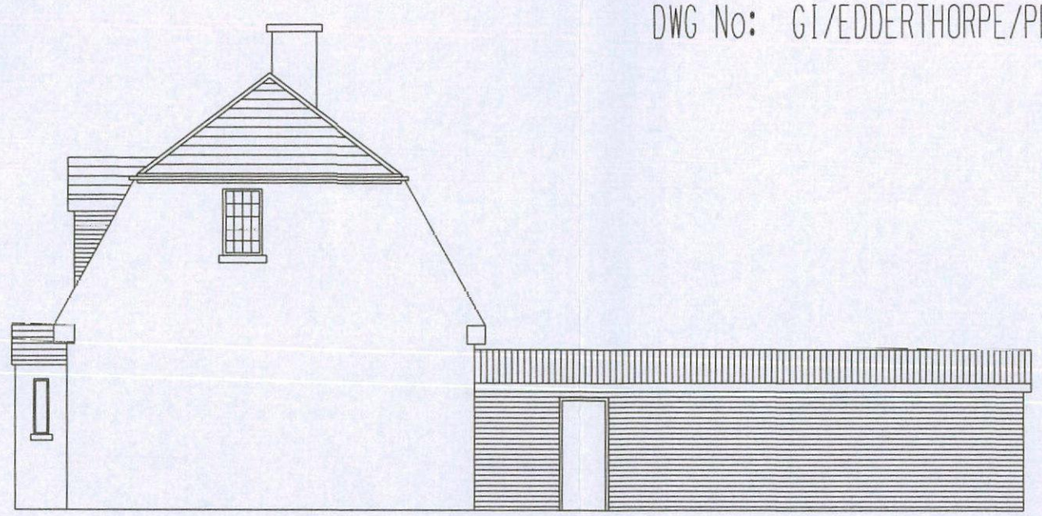


PROPOSED ALT SIDE ELEVATION 1:100

Glazed steel frame roofing system (insulated)

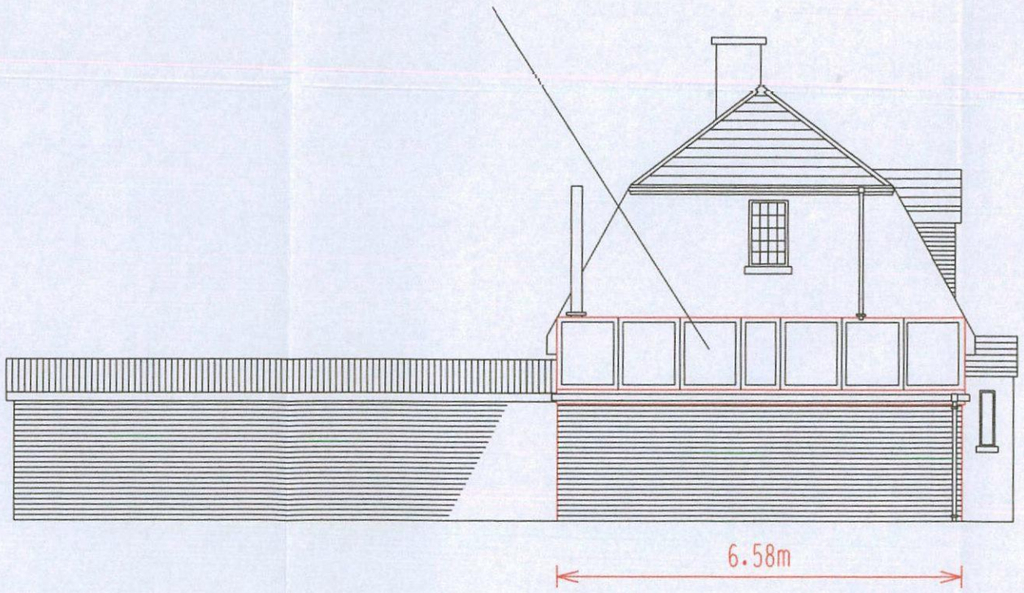

PROPOSED SIDE ELEVATION 1:100

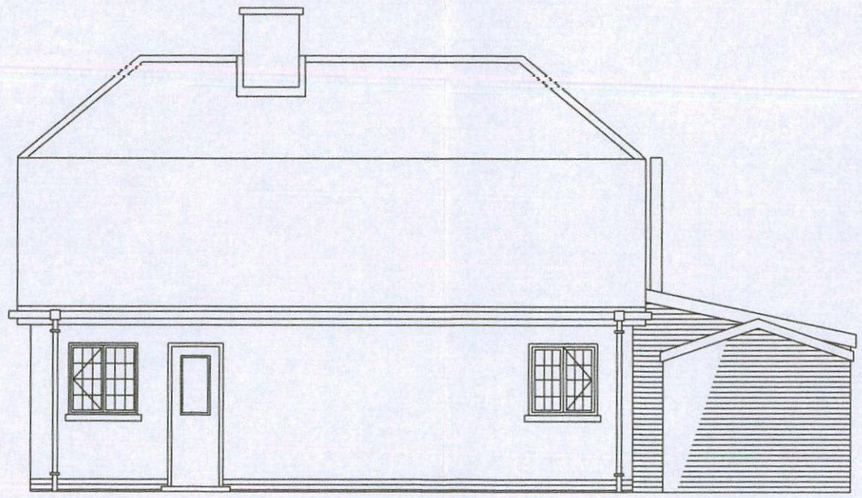


PROPOSED REAR ELEVATION 1:100


DWG No: GI/EDDERTHORPE/PP/004/A




EXISTING FRONT ELEVATION 1:100

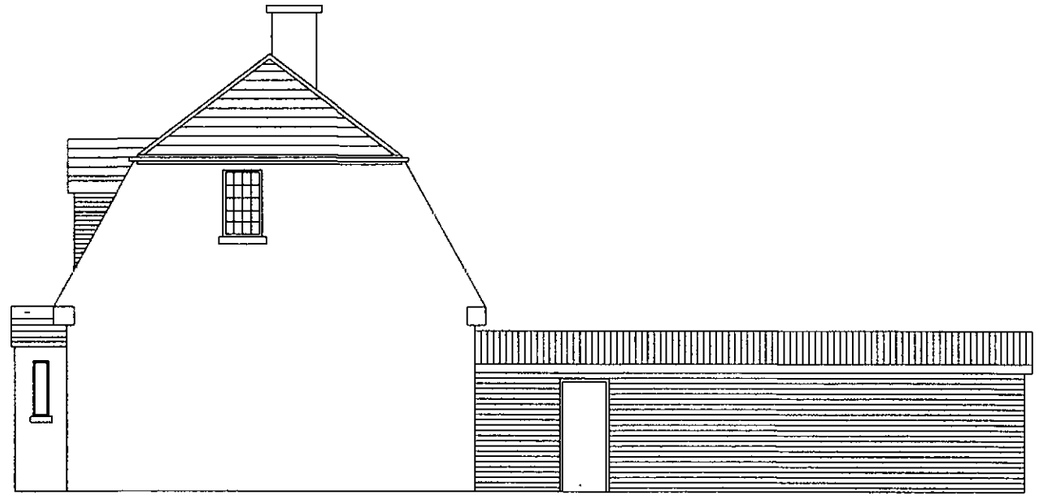

EXISTING ALT SIDE ELEVATION 1:100

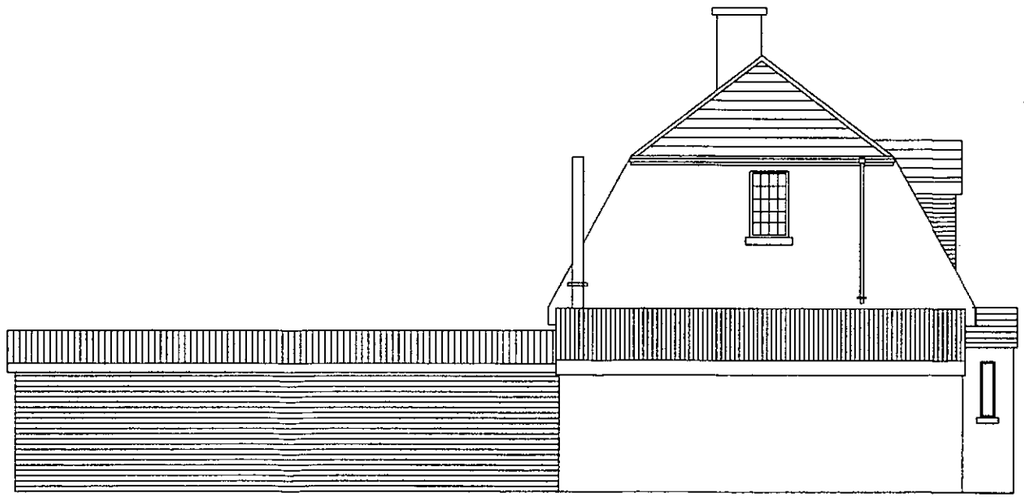

EXISTING SIDE ELEVATION 1:100

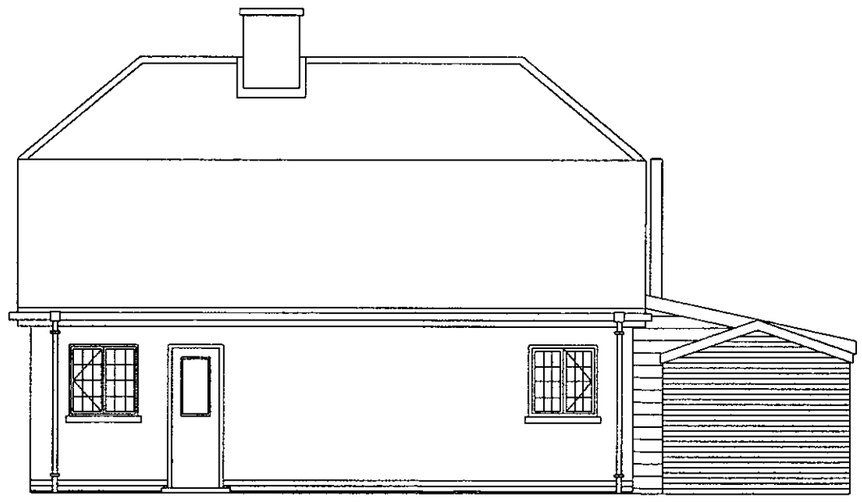

EXISTING REAR ELEVATION 1:100