



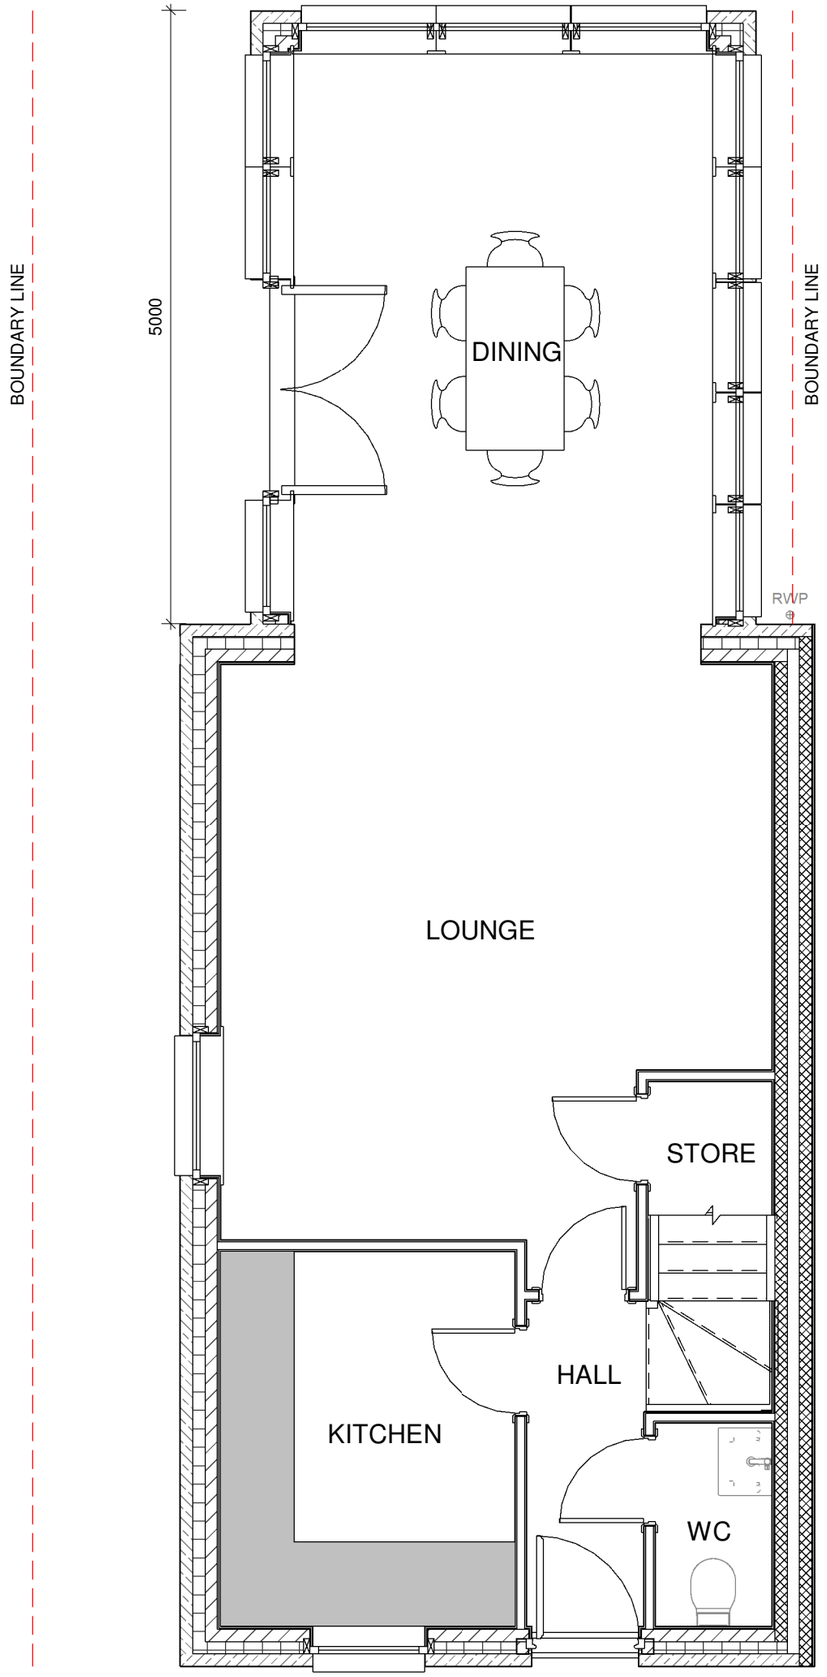

Rear Elevation
1 : 100



Left Side Elevation.
1 : 100

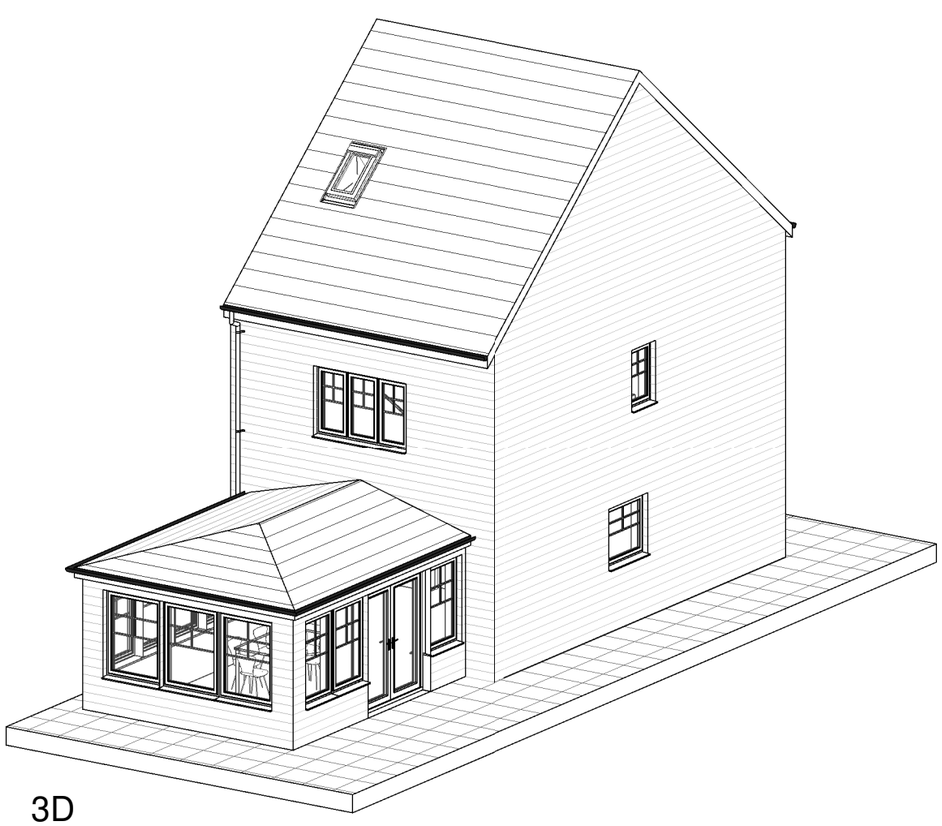

3D

REV	DATE	BY	AMENDMENTS

Planning

DATE:	SCALE @ A3:	DRAWN BY:
18/01/22	As indicated	AN

DWG TITLE:
Existing Planning Drawings

DRWG No:	REV:
83/004	