
A2

1) This drawing and the design and details depicted thereon are the copyright of Peter Dimberline Chartered Architect.
2) All dimensions on this drawing are to be checked by the Contractor and any discrepancies are to be reported to the Architect.
3) Do not scale critical dimensions off this drawing.
4) Contractor to ensure that all Health & Safety requirements (CDM Regulations) in relation to this project will be complied with.

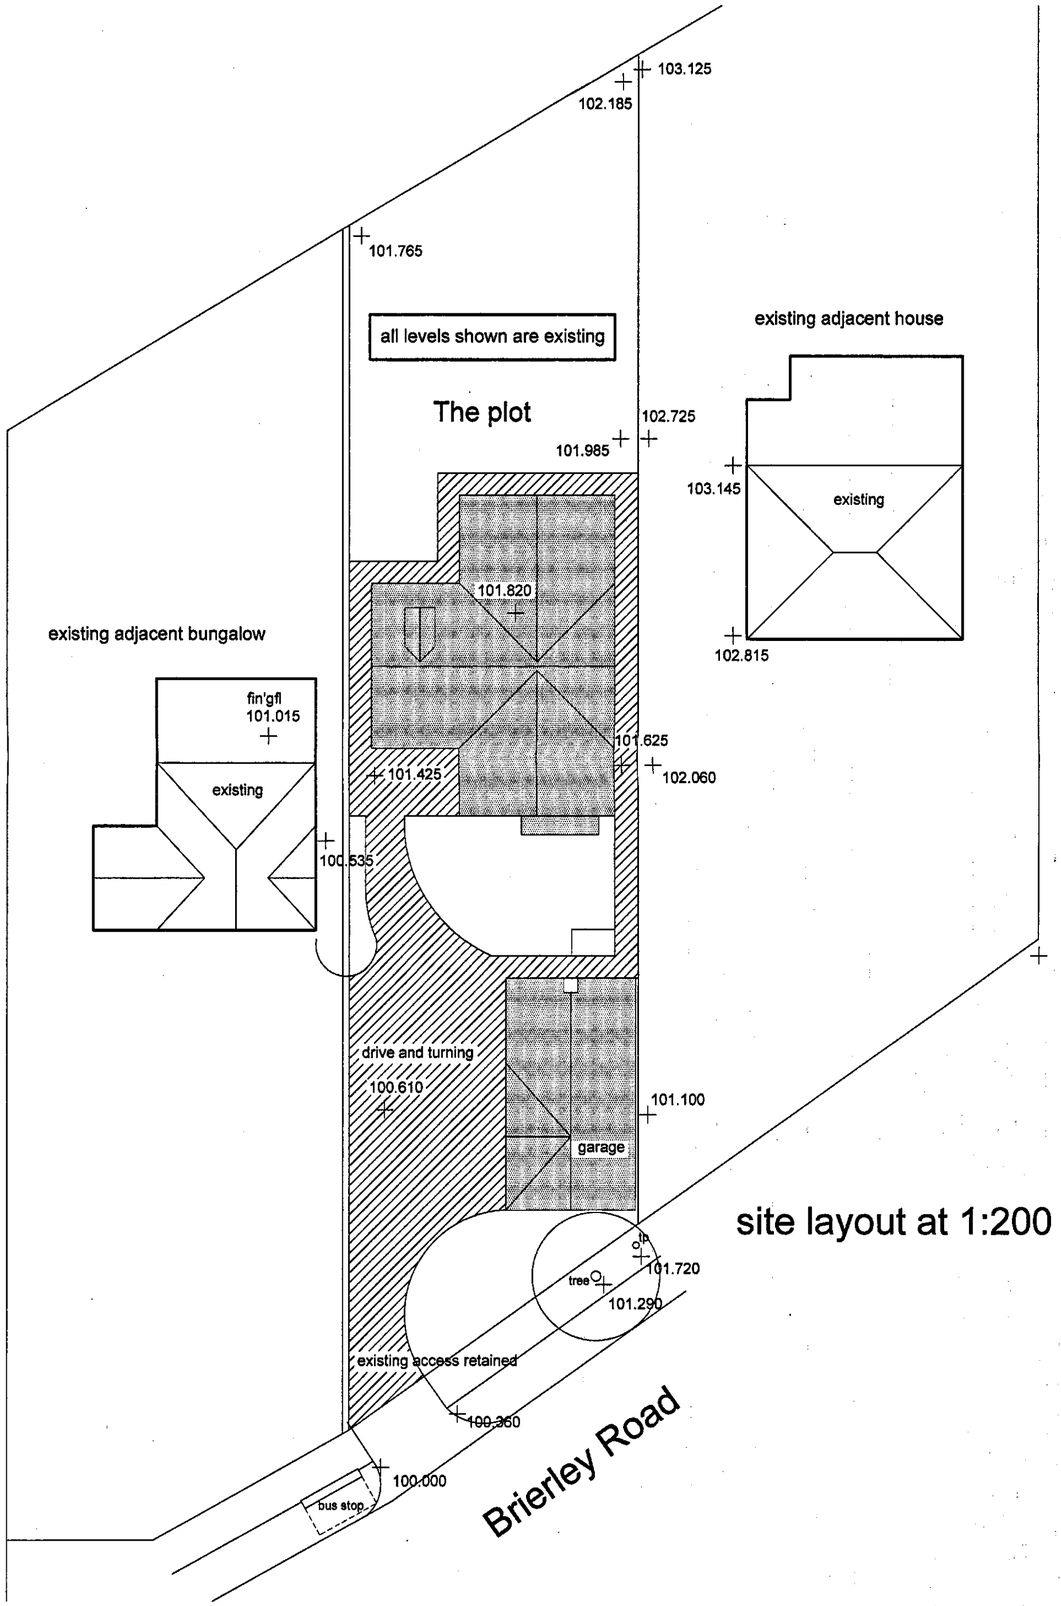

site layout at 1:200

B M B C
CORPORATE MAIL ROOM
25 SEP 2014
Received by:
ORIGINAL COPY

REVISIONS

PETER DIMBERLINE Dip Arch, RIBA
CHARTERED ARCHITECT

2 TIPSEY COURT, STAINCROSS
BARNSLEY, S75 6FZ

tel/fax (01226) 390947
email: pdimberline@tiscali.co.uk

CLIENT
Mr D Wiles

PROJECT
Proposed detached dwelling with detached garage

LOCATION
Site adjacent 197 Brierley Road, Grimethorpe, Barnsley S72 7AW

DRAWING
Proposed site layout

SCALES 1:200 DATE Sept' 14


DWING No. 2014/08/02 REV.

DRAWN BY PD


RECEIVED
CORPORATE MAIL ROOM
25 SEP 2014
Received by:
ORIGINAL COPY

1) This drawing and the design and details depicted thereon are the copyright of Peter Dimberline Chartered Architect.
2) All dimensions on this drawing are to be checked by the Contractor and any discrepancies are to be reported to the Architect.
3) Do not scale critical dimensions off this drawing.
4) Contractor to ensure that all Health & Safety requirements (CDM Regulations) in relation to this project will be complied with.

natural step up in each roof profile to 'street scene'

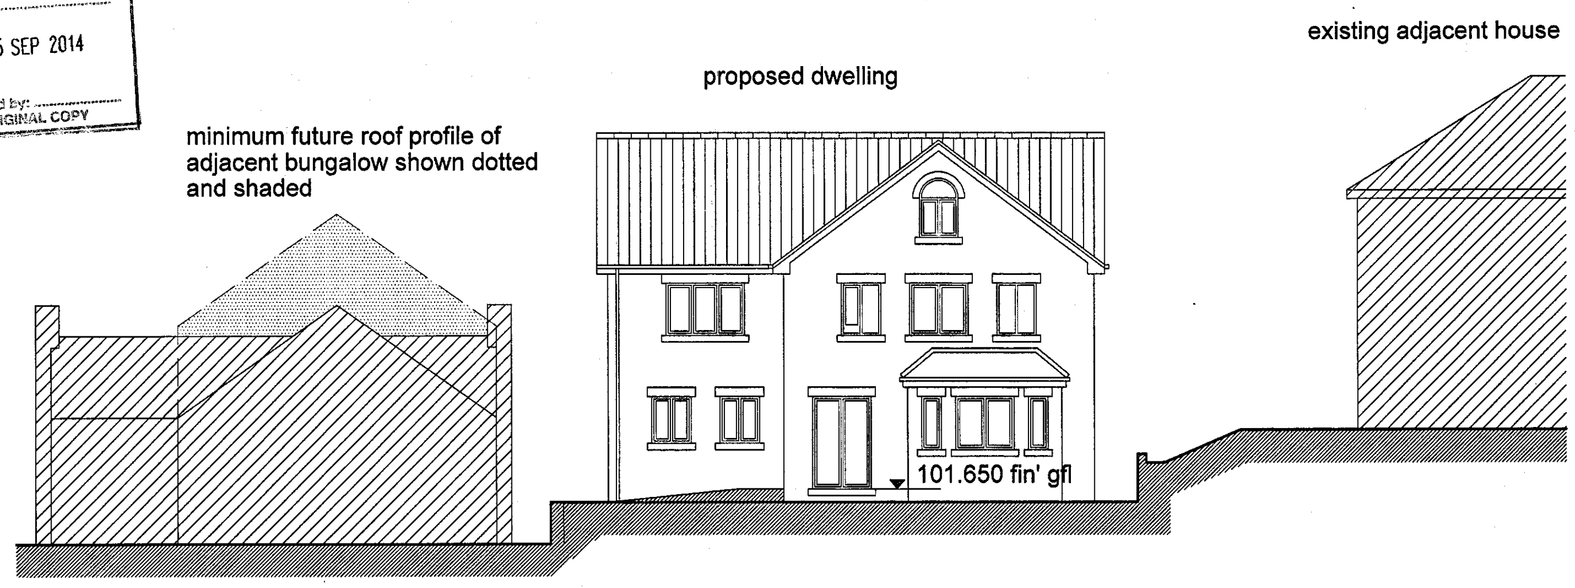


south east elevation (front) showing relationship with adjacent properties

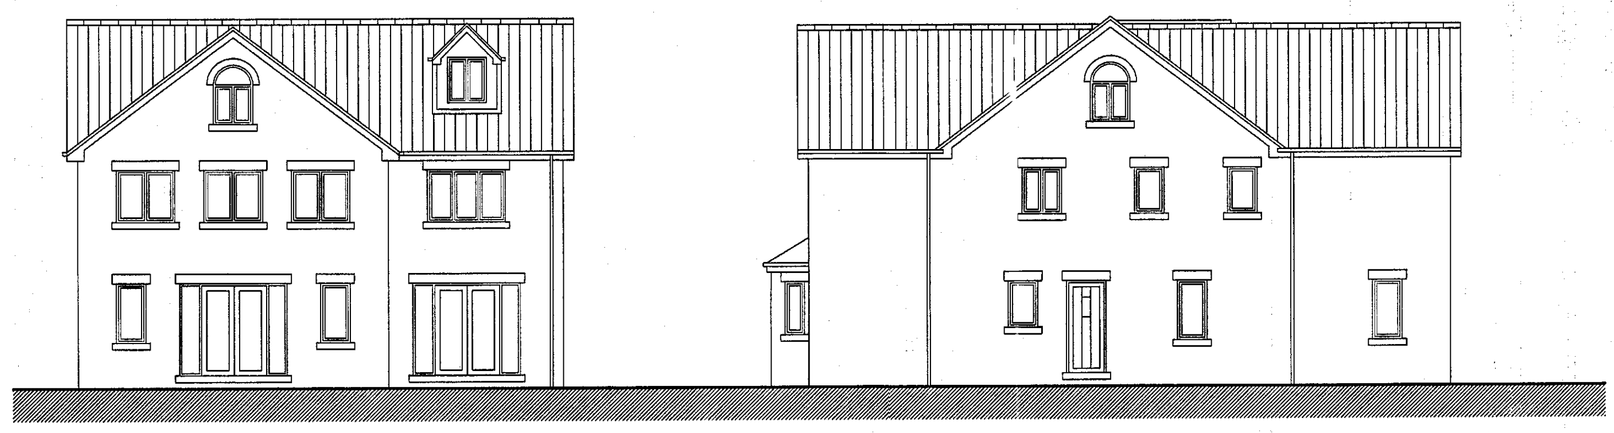

north west elevation (rear)


north east elevation

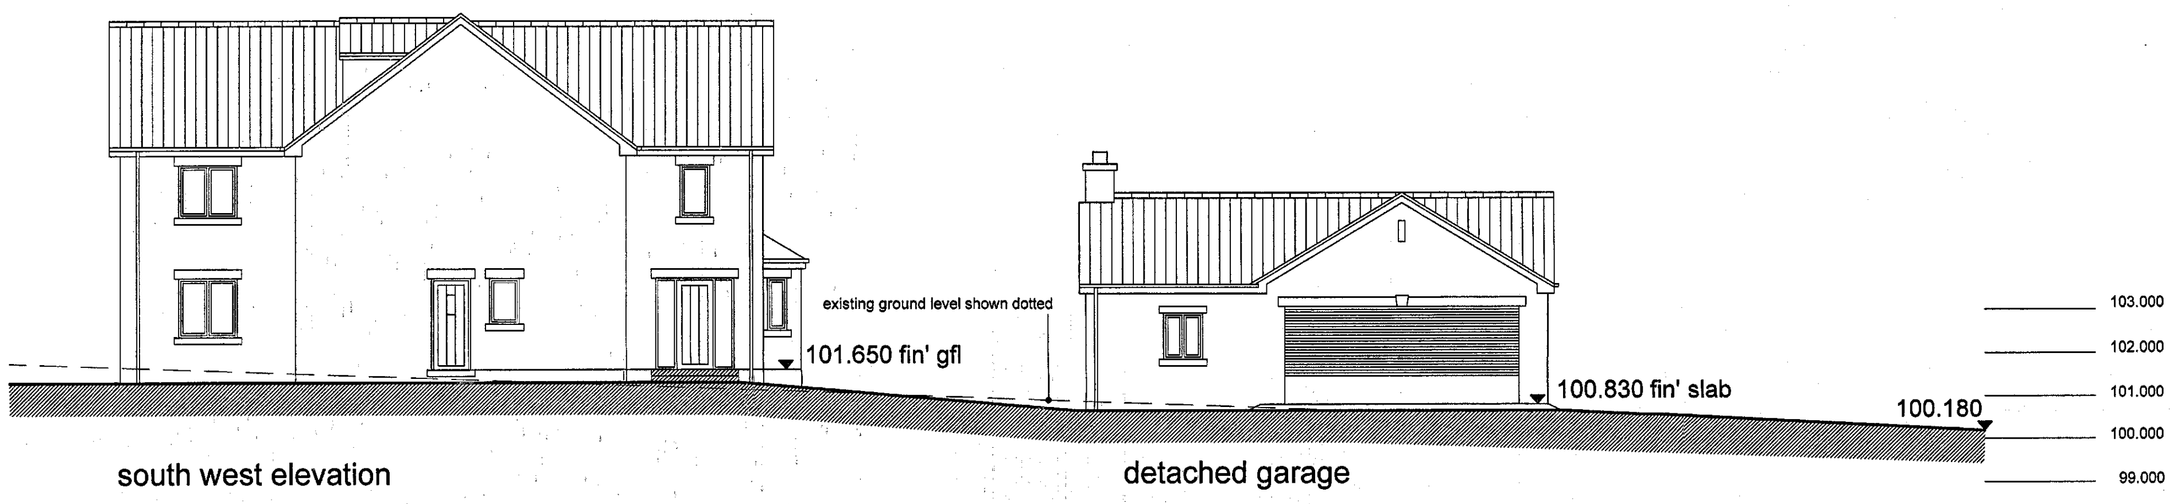

south west elevation


detached garage

detached garage details at 1:100

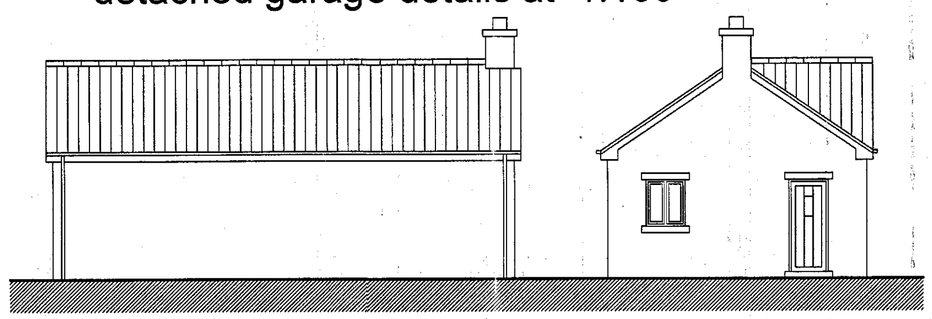


south east elevation

north west elevation

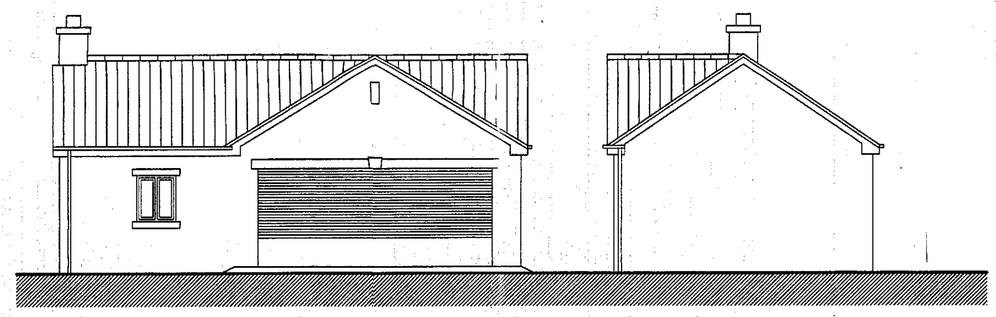


south west elevation


south east elevation

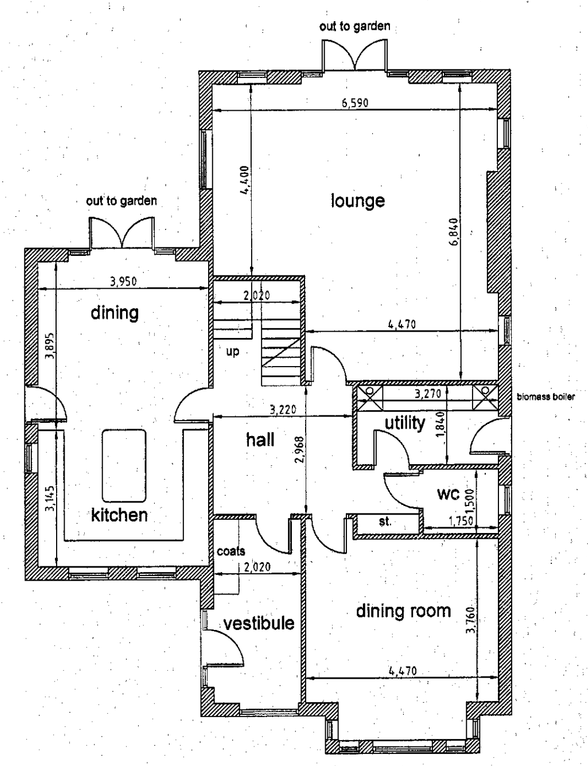


ground floor plan at 1:100

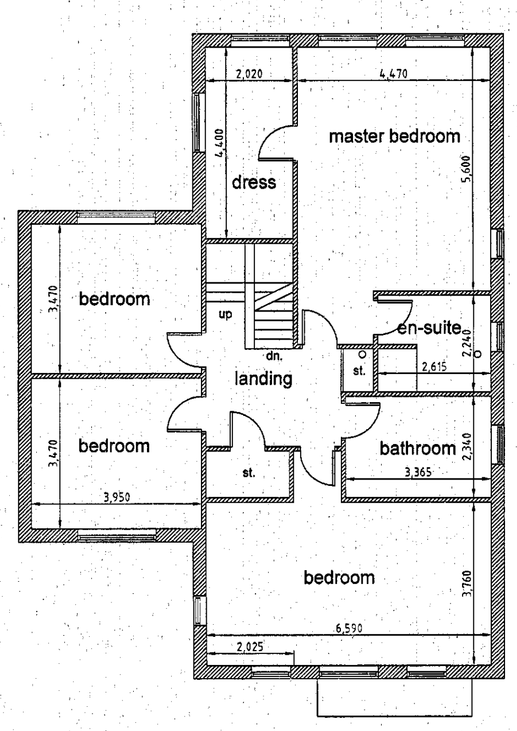

first floor plan at 1:100

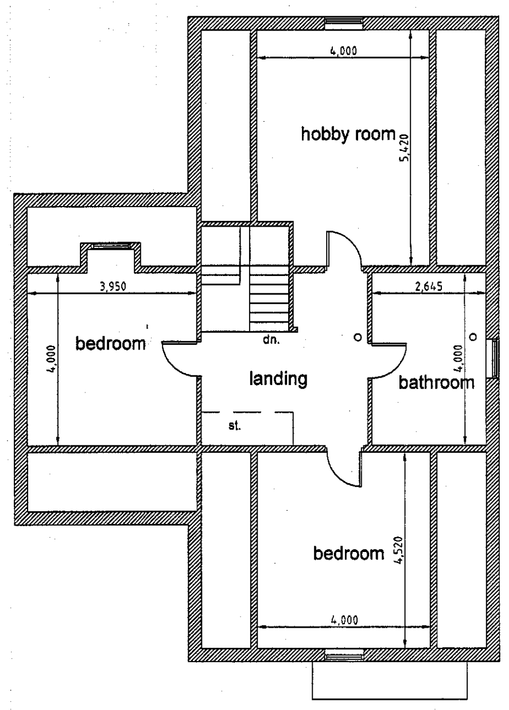

loft layout at 1:100

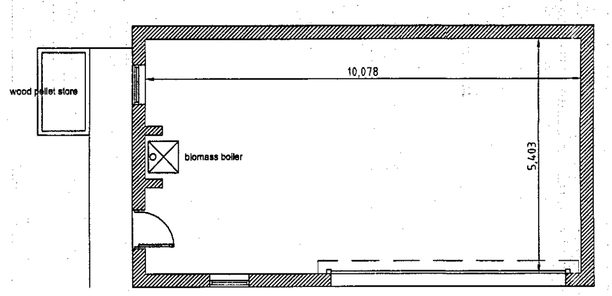

floor layout

REVISIONS

PETER DIMBERLINE Dip Arch, RIBA
CHARTERED ARCHITECT

2 TIPSEY COURT, STAINCROSS
BARNSLEY, S75 6FZ

tel/fax (01226) 390947
email: pdimberline@tiscali.co.uk

CLIENT
Mr D Wiles

PROJECT
Proposed detached dwelling with detached garage

LOCATION
Site adjacent 197 Brierley Road, Grimethorpe, Barnsley S72 7AW

DRAWING
Proposed plans and elevations to dwelling and garage

SCALES 1:100 DATE June '14

DRWG No. 2014/08/01 DRAWN BY PD

REV.