


Existing First Floor Plan

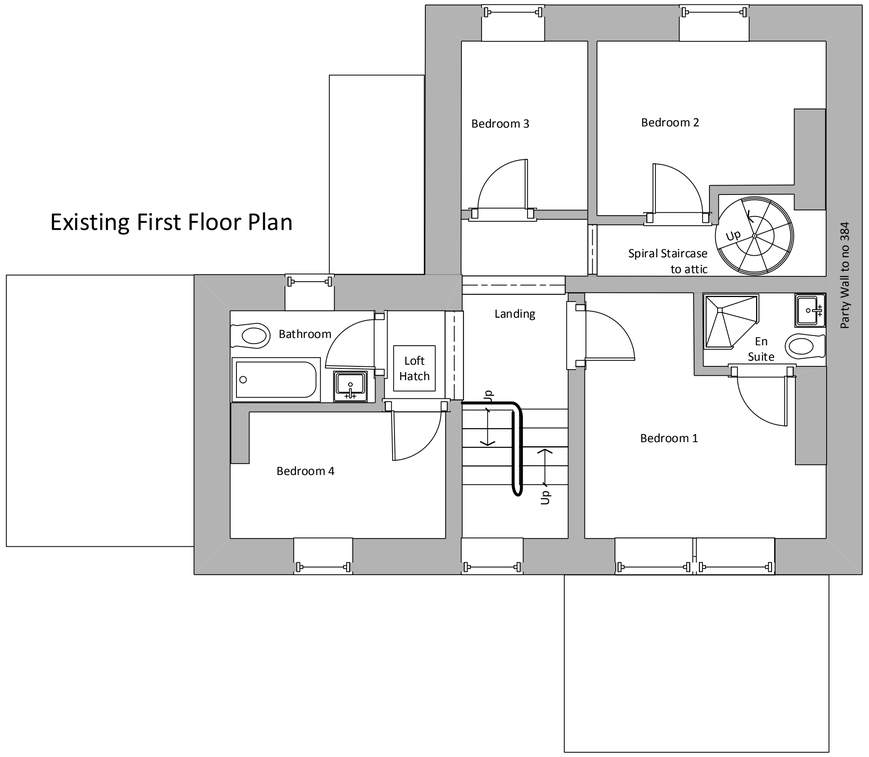


Proposed First Floor Plan

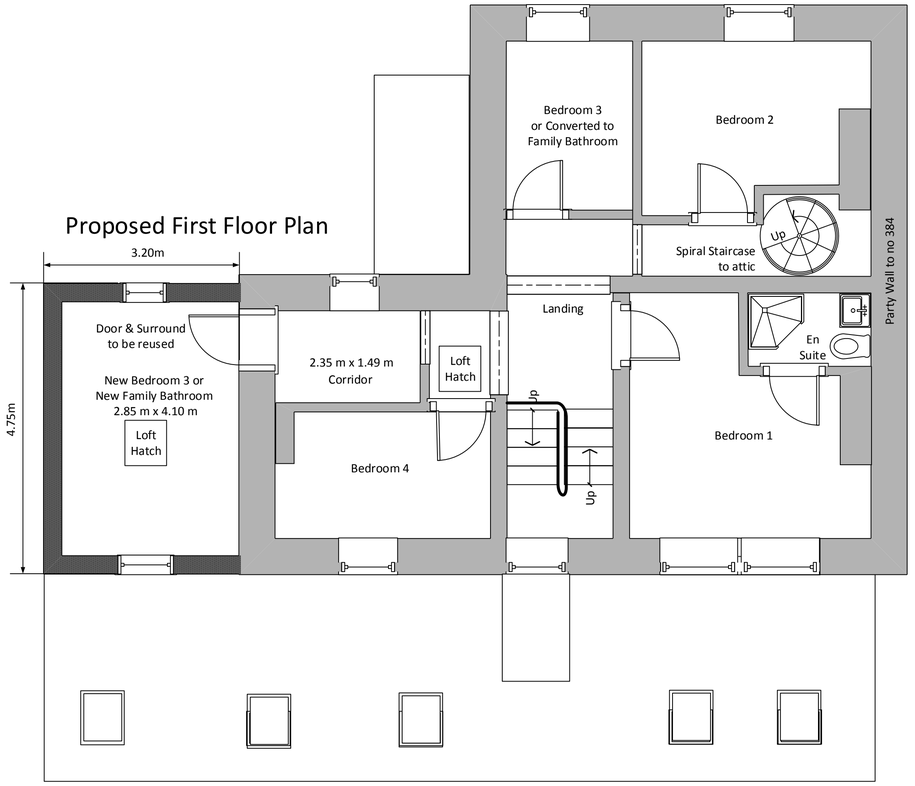


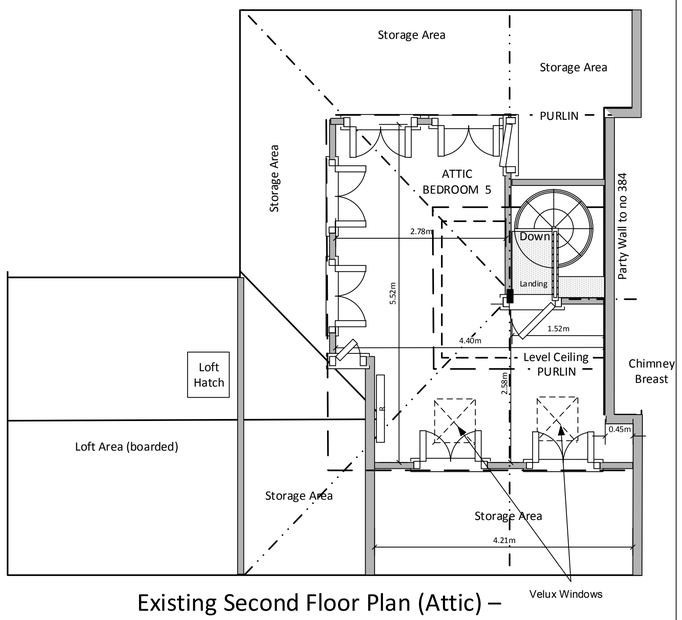


Existing Second Floor Plan (Attic) – (Unchanged)

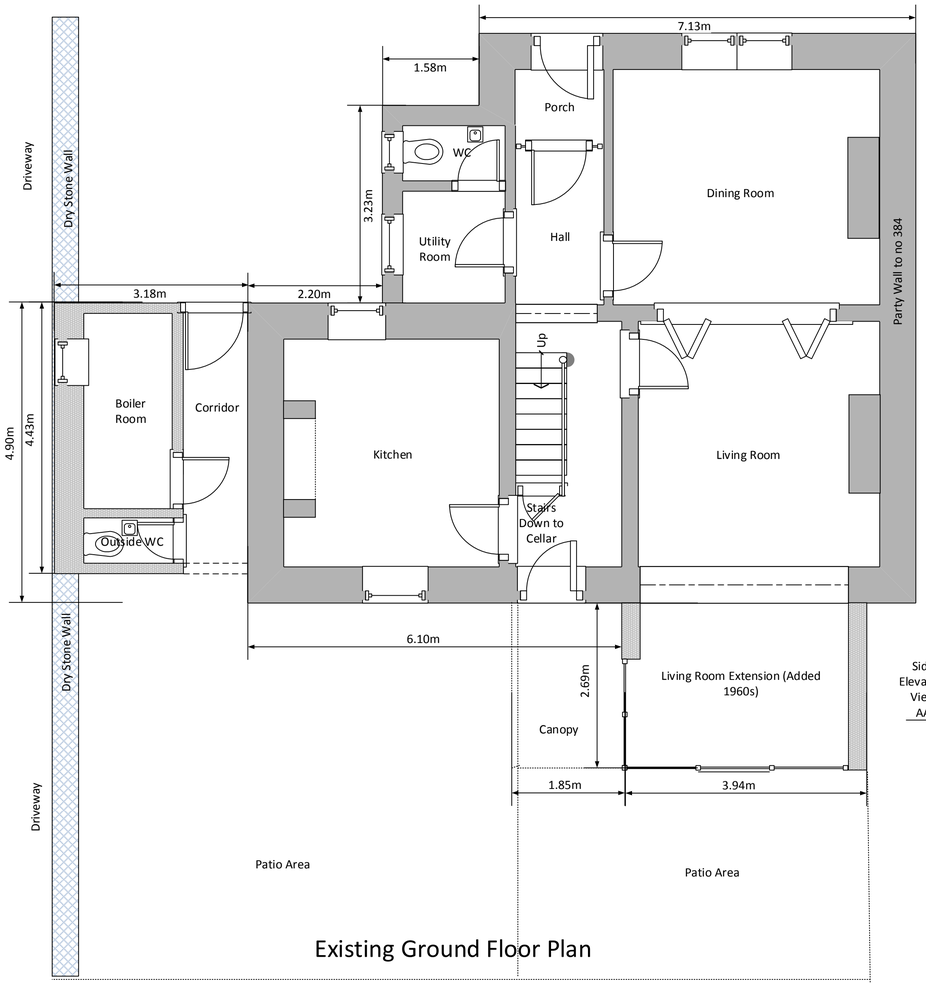

Existing Ground Floor Plan

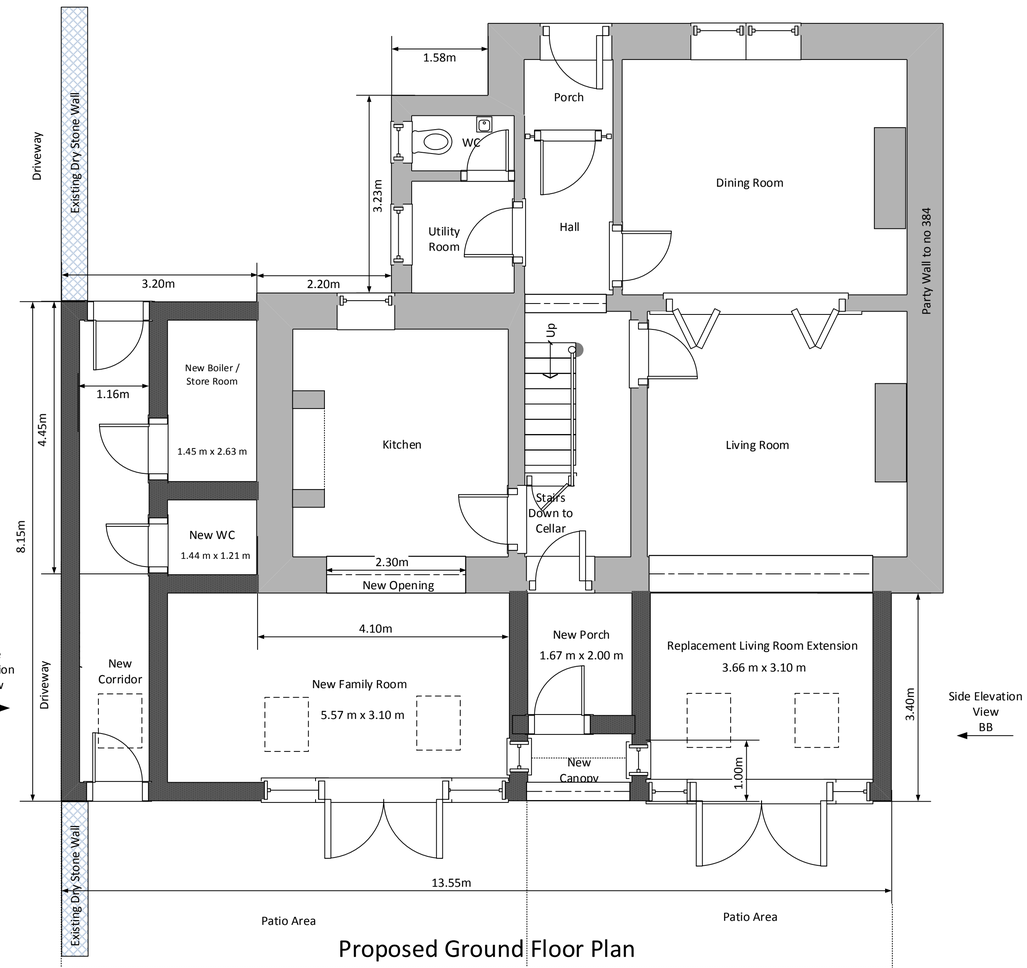

Proposed Ground Floor Plan

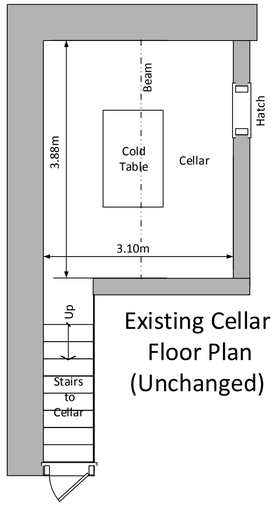

Existing Cellar Floor Plan (Unchanged)

Key

- Existing Walls
- Existing Walls to be demolished
- New Walls

ALL DRAWINGS SCALE 1:50 @ A1
or 1:100 @ A3

0m 0.75m 1.25m 2.5m

ALL DIMENSIONS APPROXIMATE

386 Manchester Road, Millhouse Green, S36 9NS
EXISTING & PROPOSED FLOORPLANS

Drawn : D. E.	Scale 1:50 @ A1 Scale 1:100 @ A3	Date : 4/9/2015	Revision D