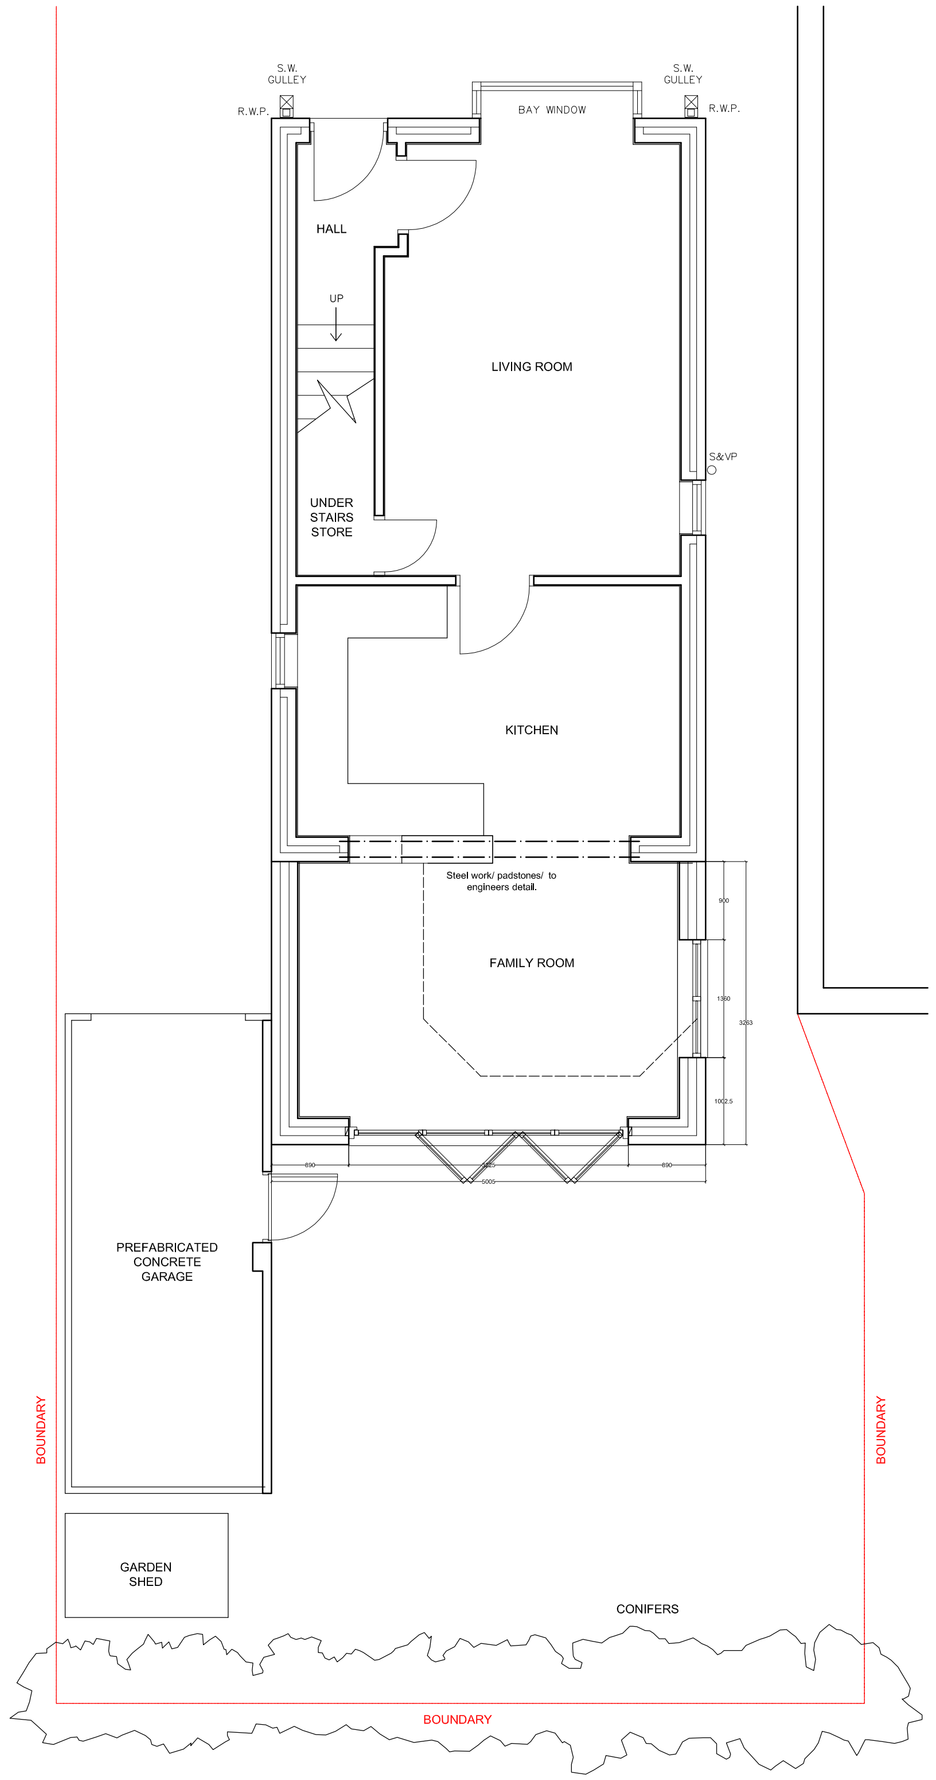
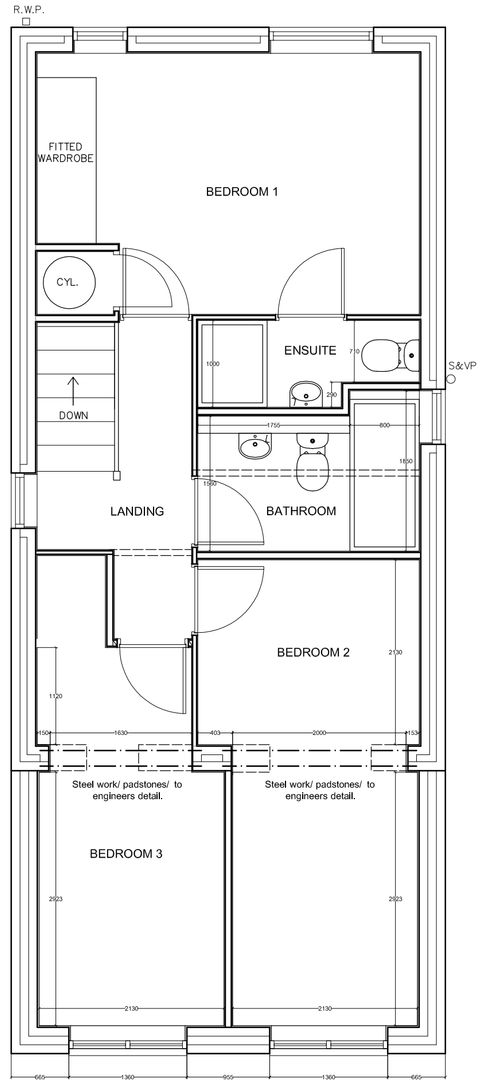



Ground Floor plan 1:50 @ A1



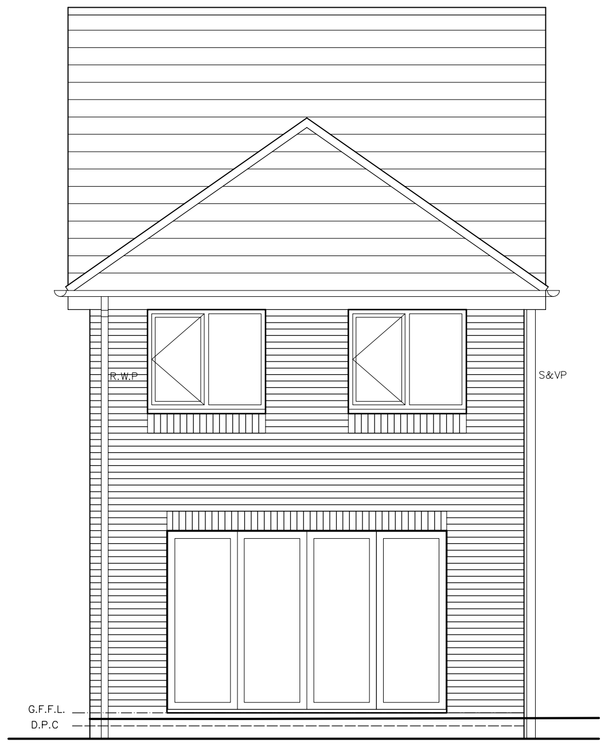

First Floor plan 1:50 @ A1



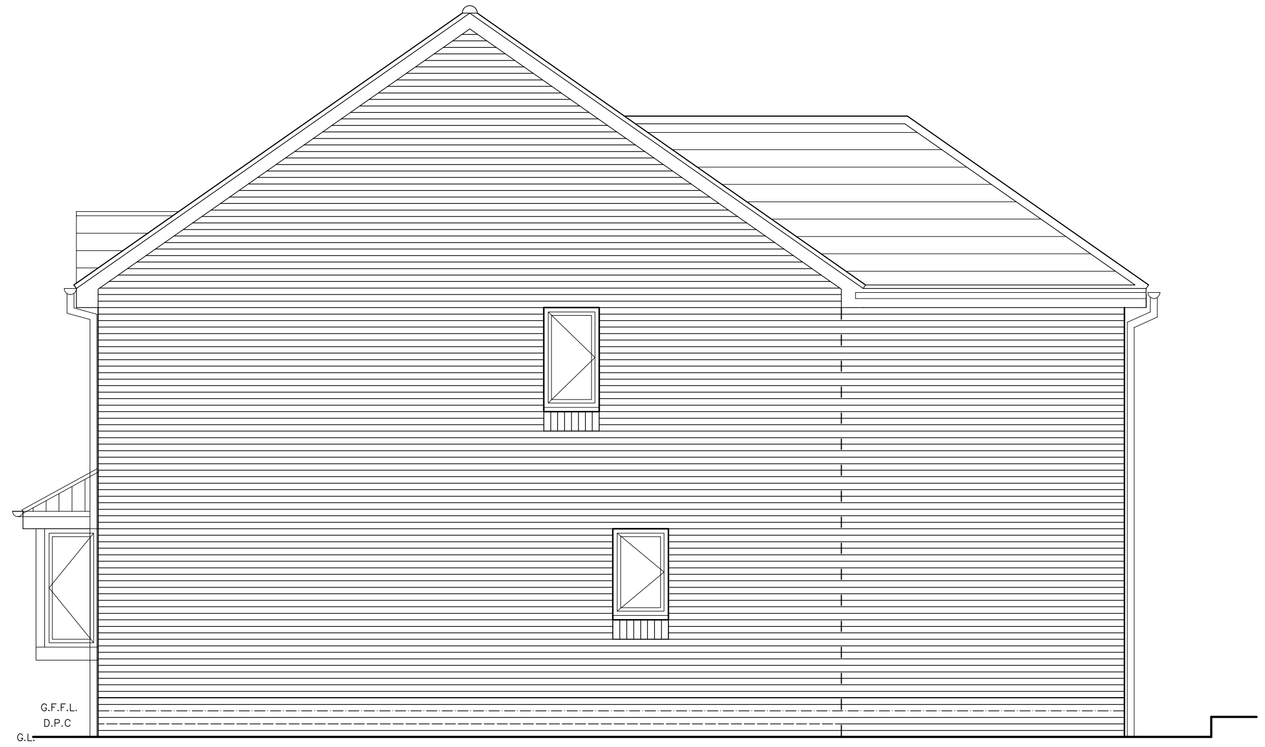

East Elevation 1:50 @ A1




South Elevation 1:50 @ A1




West Elevation 1:50 @ A1




North Elevation 1:50 @ A1

| Client Reference : | Project : | Drawing Title : | Drawn : | Scale : | Date : | Drawing No : | Rev: |
|---|---|---|---|---|---|---|---|
| Mr. & Mrs M. WEBB<br>3 Market Close, Oakwell, Barnsley, S71 1DB | Domestic extension to dwelling<br>Traditional construction | Proposed plans and elevations<br>Planning submission | ## | 1:50 | Feb 2012 | MW_02 | A |