N.E.419.

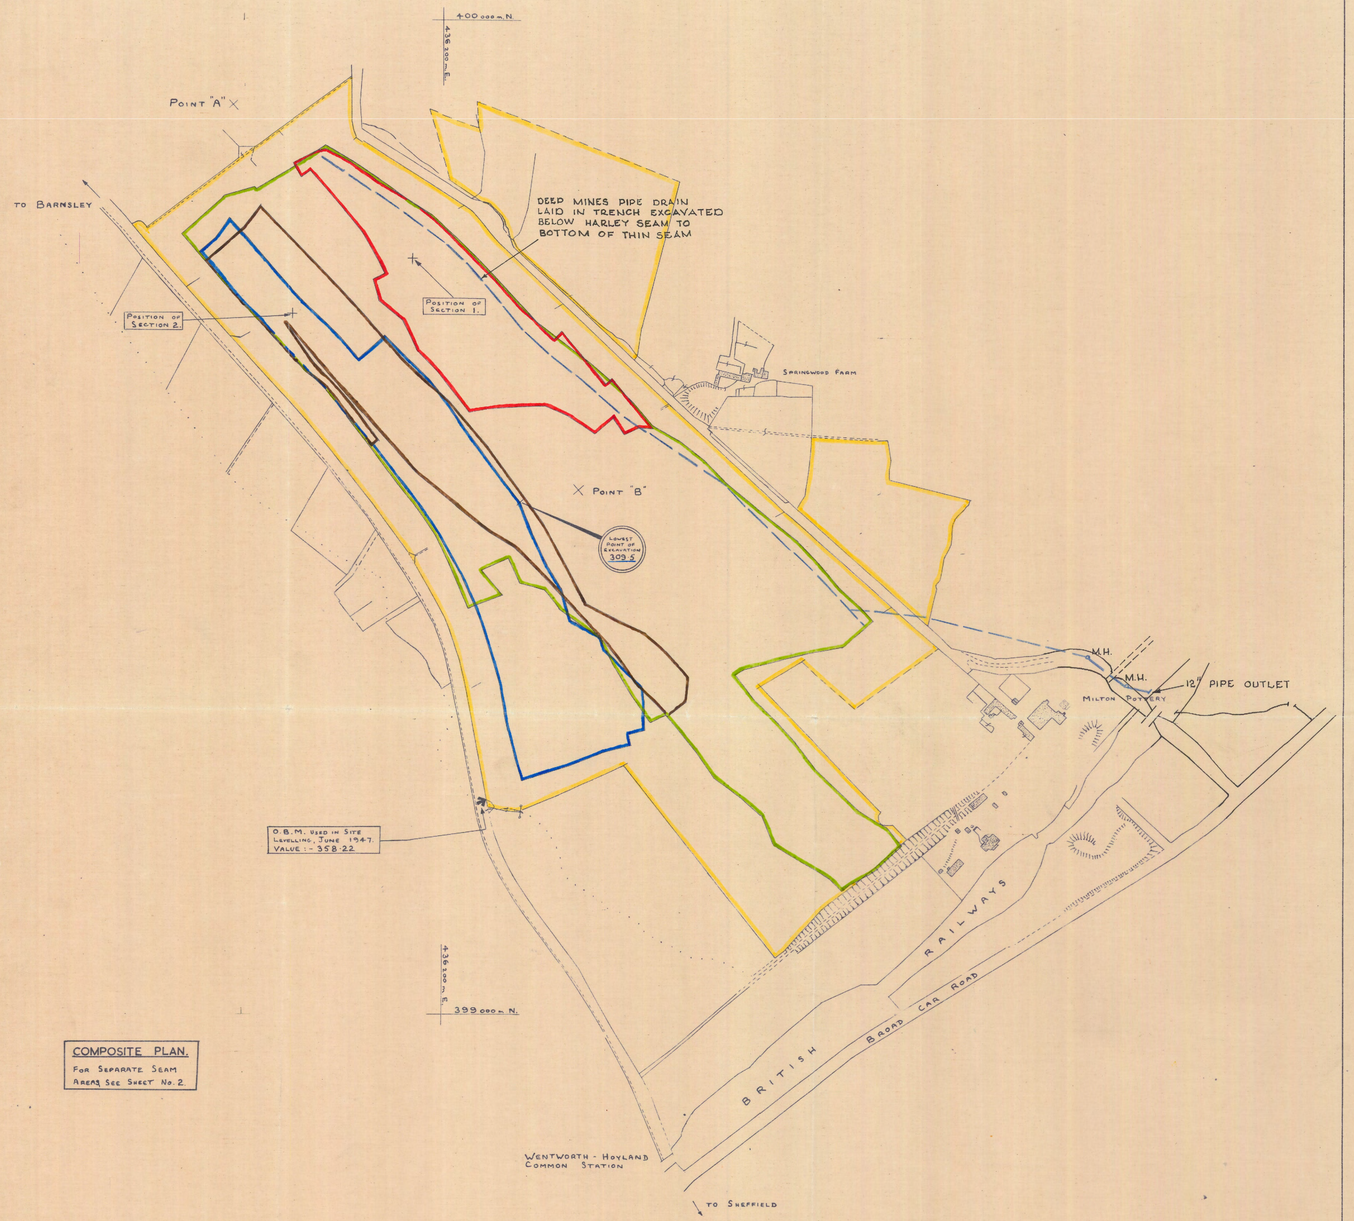

COMPOSITE PLAN.
FOR SEPARATE SEAM AREAS SEE SHEET No. 2.

LEGEND

LOCATION

1:2500 SCALE ORDNANCE SHEET REFERENCE	282 : 8 + 12
DATE OF ORDNANCE SHEET	1931
NAME OF SITE	STEAD LANE
LOCATION OF SITE	6 MILES S.S.E. OF BARNSLEY
COUNTY	YORKSHIRE
PARISH	HOYLAND NETHER

QUANTITIES WORKED

TOTAL AREA REQUISITIONED 78·811 ACRES, SHEWN
TOTAL AREA WORKED EXCLUDING BATTERS 46·21 ACRES
TOTAL COAL RECOVERED FROM ABOVE 168,769 TONS

	Unidentified	Harley	Thin	Swallow Wood		
NAMES OF SEAMS WORKED FOR ABOVE TONNAGE (SEAMS NAMED FROM LEFT TO RIGHT IN GEOLOGICAL DESCENDING ORDER)						
AREA OF COAL SEAM WORKED COLOUR EDGED (SEAMS COLOURED FROM LEFT TO RIGHT IN GEOLOGICAL DESCENDING ORDER)						
TOTAL OLD WORKING VOIDS IN COAL SEAM IN CUBIC YDS.						
AREA OF SEAM WHERE OLD WORKING VOIDS WERE LOCATED						
DIP AND DIRECTION OF EACH SEAM SHEWN		DIP 1 IN 16		DIP 1 IN 14		
REDUCED LEVELS TO ORDNANCE DATUM SHEWN (RELATIVE TO NEWLYN) — GROUND LEVEL		G.L. 445·9	G.L. 447·1	G.L. 442·9	G.L. 444·8	
REDUCED LEVELS TO ORDNANCE DATUM SHEWN (RELATIVE TO NEWLYN) — BOTTOM OF COAL		B.C. 422·8	B.C. 422·5	B.C. 400·1	B.C. 367·9	
FAULTS SHEWN WITH THROW IN FEET ON DOWNTHROW SIDE			11'			

DEEP MINE PROTECTION DRAIN SHEWN THUS — — — — —

GENERAL DESCRIPTION

TYPE OF LAND — AGRICULTURAL

NATURE OF OVERBURDEN — TOPSOIL, CLAY, SANDSTONE & MUDSTONE

NATURE OF COAL — HARLEY SEAM ~ GOOD QUALITY UNDER DEEP COVER.
THIN SEAM ~ FAIR QUALITY - RATHER HIGH ASH CONTENT.

SPECIAL REMARKS — SWALLOW WOOD SEAM ~ TOP 10" DISCARDED OWING TO HIGH ASH CONTENT, BUT MAIN LEAF OF VERY GOOD QUALITY.

OPERATIONAL DATA

DATE REQUISITIONED	18·5·1949
COMMENCEMENT OF COALING	28·7·1949
COMPLETION OF COALING	10·3·1951
COMPLETION OF RESOILING	JULY 1951
SITE HANDED BACK TO AGRICULTURE	OCT. 1951
FINAL DEREQUISITION OF SITE	SEPT. 1958

COPIES TO	DATE	INITIALS
Mining Records (2)		
R.L. Surveyor (1)		
Geological Survey (1)		

VERTICAL SECTION THROUGH ALL SEAMS

VERTICAL SCALE 8FT TO 1 INCH

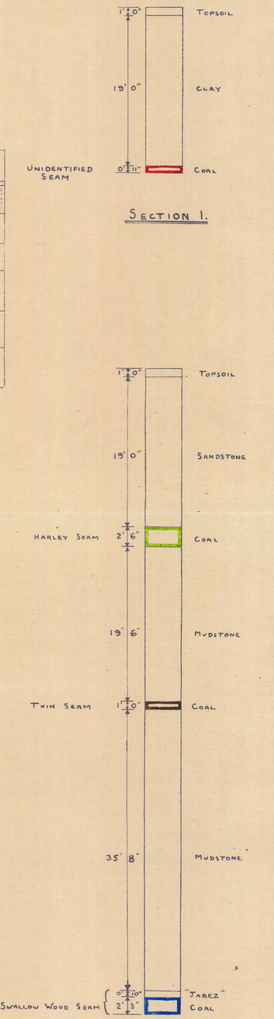

SHEET 1 OF 2.

CROWN COPYRIGHT RESERVED

NATIONAL COAL BOARD OPENCAST EXECUTIVE 85/87 JERMYN STREET LONDON, S.W.1.	LAND SURVEY BRANCH DRAWN BY: M.J. Taylor DATE: 17·11·60 CHECKED BY: DATE: SCALE 1:2500	NAME OF ZONE OR CONTRACT	NAME OF SITE STEAD LANE	SITE REFERENCE NUMBER 030530 / OPERATIONAL CONTRACT NUMBER OE/CON/2817	DRAWING NUMBER OE/COMP/03/160

OE/CLS/70

The Coal Authority

Catalogue No.: NE419 Sheet Info: 2 OF 5

Date: 11/08/2020 | Scale: 1 TO 2500

Database Right and Copyright, The Coal Authority 2003, Unauthorised Use Prohibited

Andrea Holmes - The Coal Authority,200 Lichfield Lane,Mansfield,Notts,NG18 4RG,England

All rights reserved. No part of any image supplied may be reproduced, stored in a retrieval system, or transmitted, in any form or by any means, electronic, mechanical, photocopying, recording or otherwise, without the prior written permission of the Authority. By accepting and using this image you agree to be bound, without limitation or qualification, by the terms and conditions for the use of the Coal Authority Scanning Services which can be viewed at: www.coal.gov.uk/services/history/tc

The Coal Authority, 200 Lichfield Lane, Berry Hill, Mansfield, Nottinghamshire NG18 4RG www.coal.gov.uk