


FRONT ELEVATION
AS PROPOSED




SIDE ELEVATION
AS PROPOSED




REAR ELEVATION
AS PROPOSED

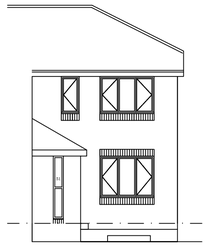


FRONT ELEVATION
AS EXISTING

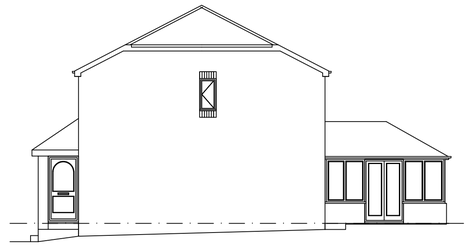


SIDE ELEVATION
AS EXISTING

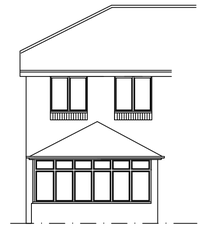


REAR ELEVATION
AS EXISTING

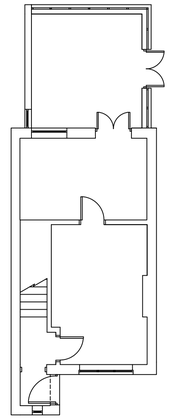



GROUND FLOOR PLAN
AS EXISTING

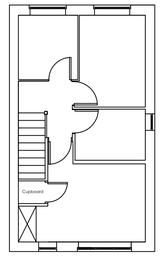

FIRST FLOOR PLAN
AS EXISTING

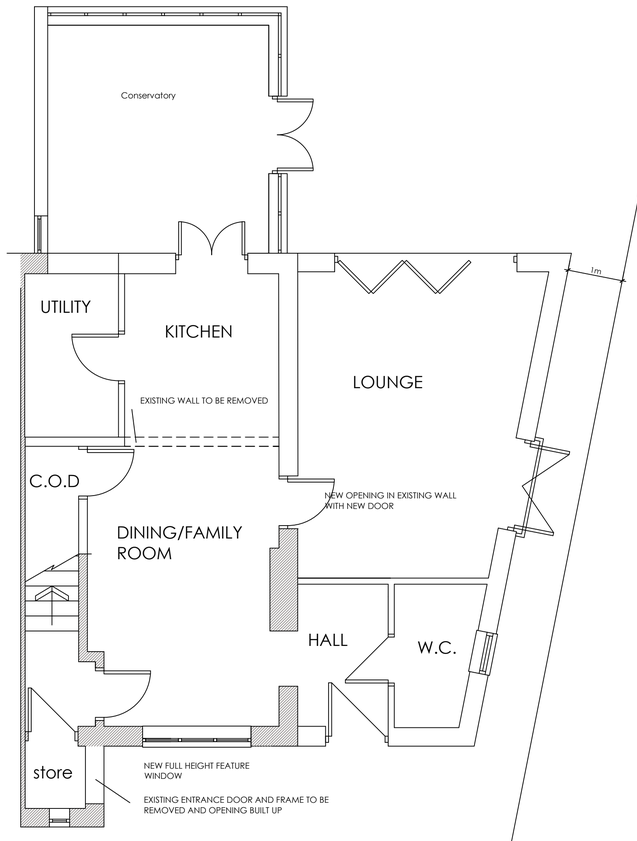

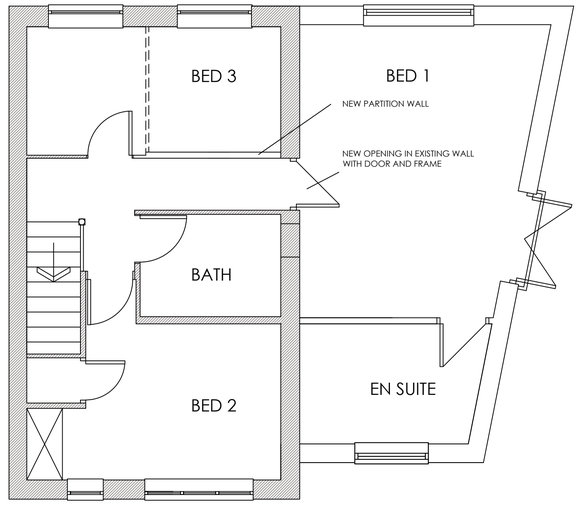

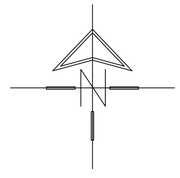



LOCATION PLAN
scale 1:1250

White Agus PARTNERSHIP
8 MORSTON BUSINESS PARK,
WHALEY ROAD, BARUGH GREEN,
BARNSLEY.
S75 1HQ
Phone: 01226 208482
Fax: 01226 283030
Email: info@whiteaguspartnership.co.uk
Web: www.whiteaguspartnership.co.uk
ARCHITECTURAL SERVICES AND SURVEYORS

Project.	Client.
PROPOSED EXTENSION AT 51 WAREHAM GROVE BARNSLEY,	MR TIM FISH

Drawing Title.	Date.	Scale.
PLANS & ELEVATIONS	MARCH 2016	1:50 & 1:100 @ A1

Ref.	Dwg. No.	Rev.
15-154	01	A

Date	Suffix	Description	Date	Suffix	Description
25-04-16	A	REVISED TO CLIENTS REQUIREMENTS			