

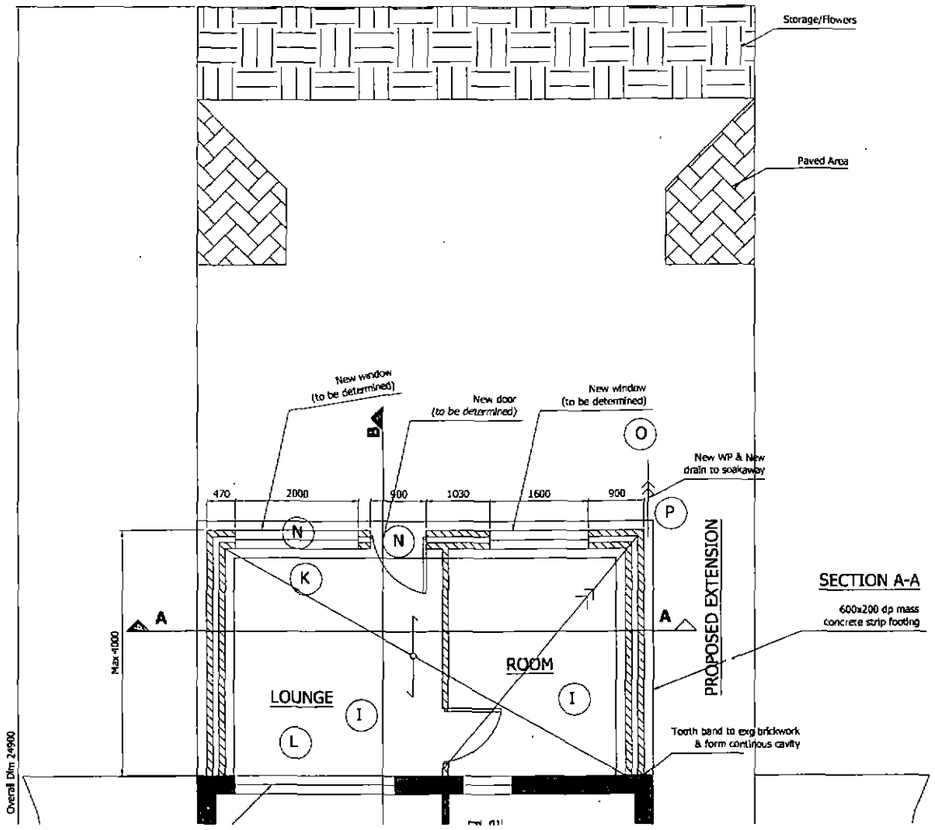


SECTION A-A


600x200 dp mass concrete strip footing

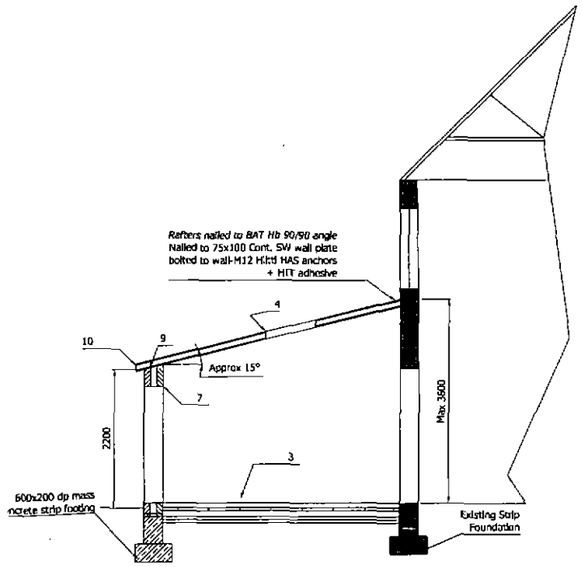


SECTION B-B
Scale 1:50

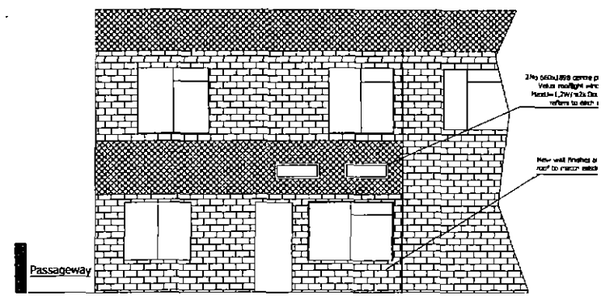

REAR ELEVATION Scale 1:75

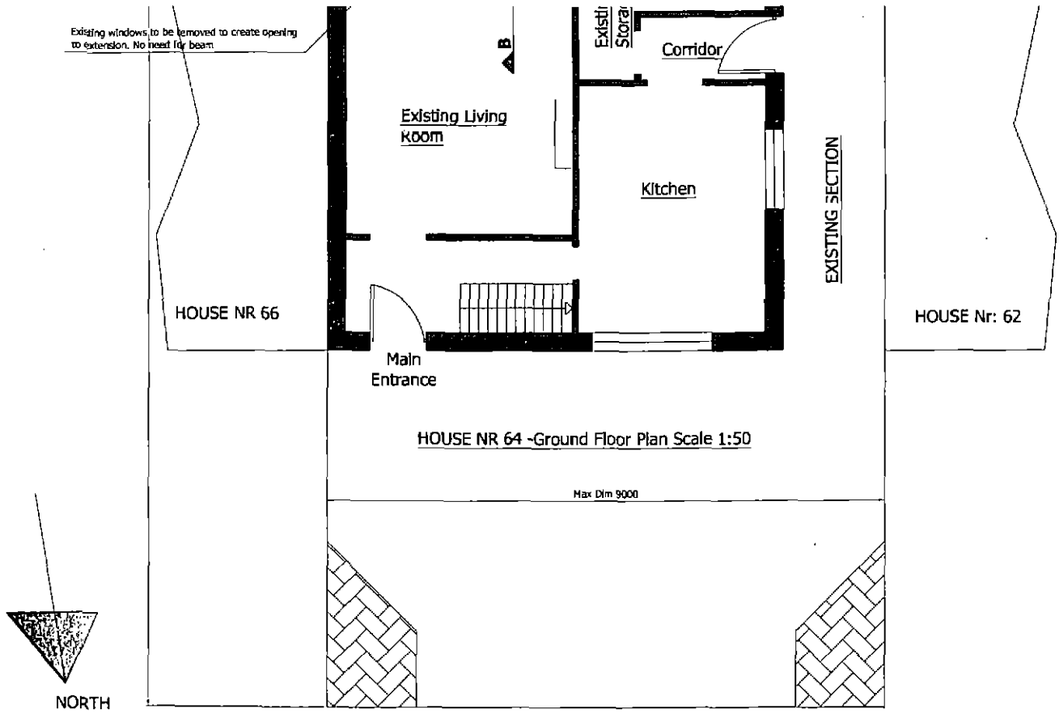

HOUSE NR 64 -Ground Floor Plan Scale 1:50

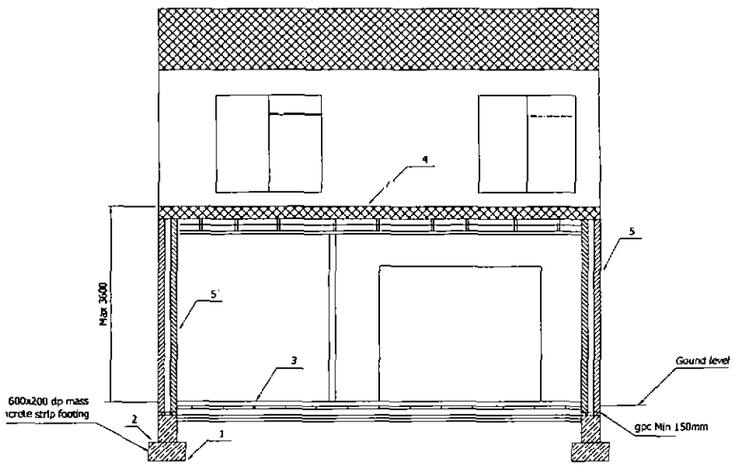

SECTION A-A
Scale 1:50

REV	MODIFICATION

CUSTOMER: Mrs Joycy Ngyere		RNE	10/05/18
Engineer: RNE	Contractor:	DRAWN	DATE
TITLE: **Proposed Single Storey Rear Extension** 64 Swanee Rd S70 3DE Barnsley		SCALE	SHEET 1 OF 2
		DRAWING No OD1	REV A