

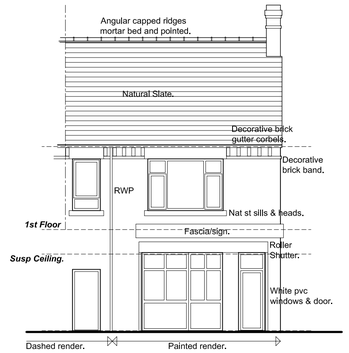



FRONT (S.E.) ELEVATION

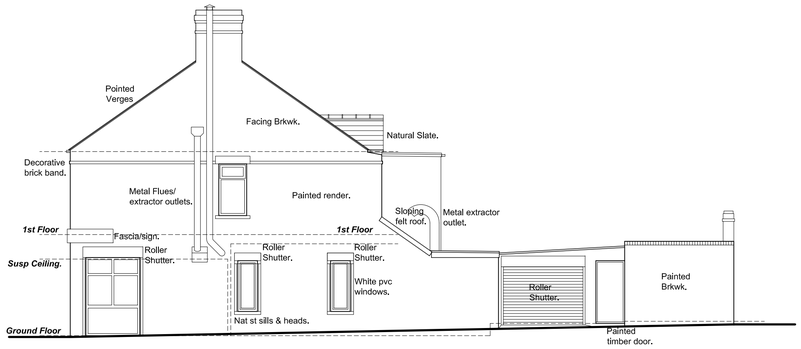


SIDE (N.E.) ELEVATION

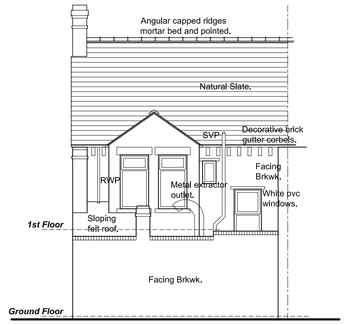


REAR (N.W.) ELEVATION

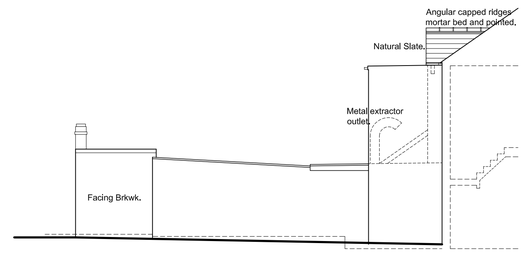


SIDE (S.W.) ELEVATION

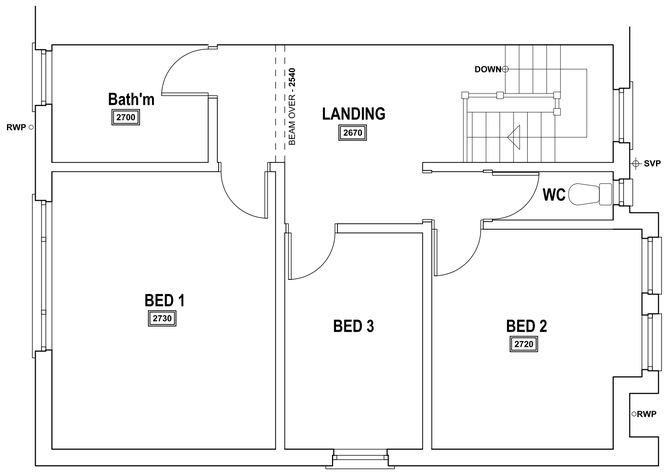

FIRST FLOOR PLAN

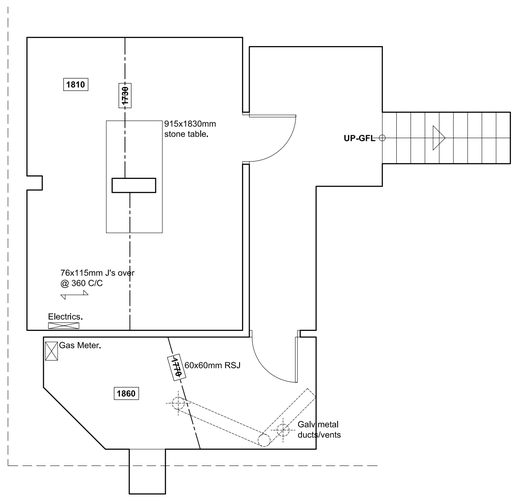

CELLAR PLAN

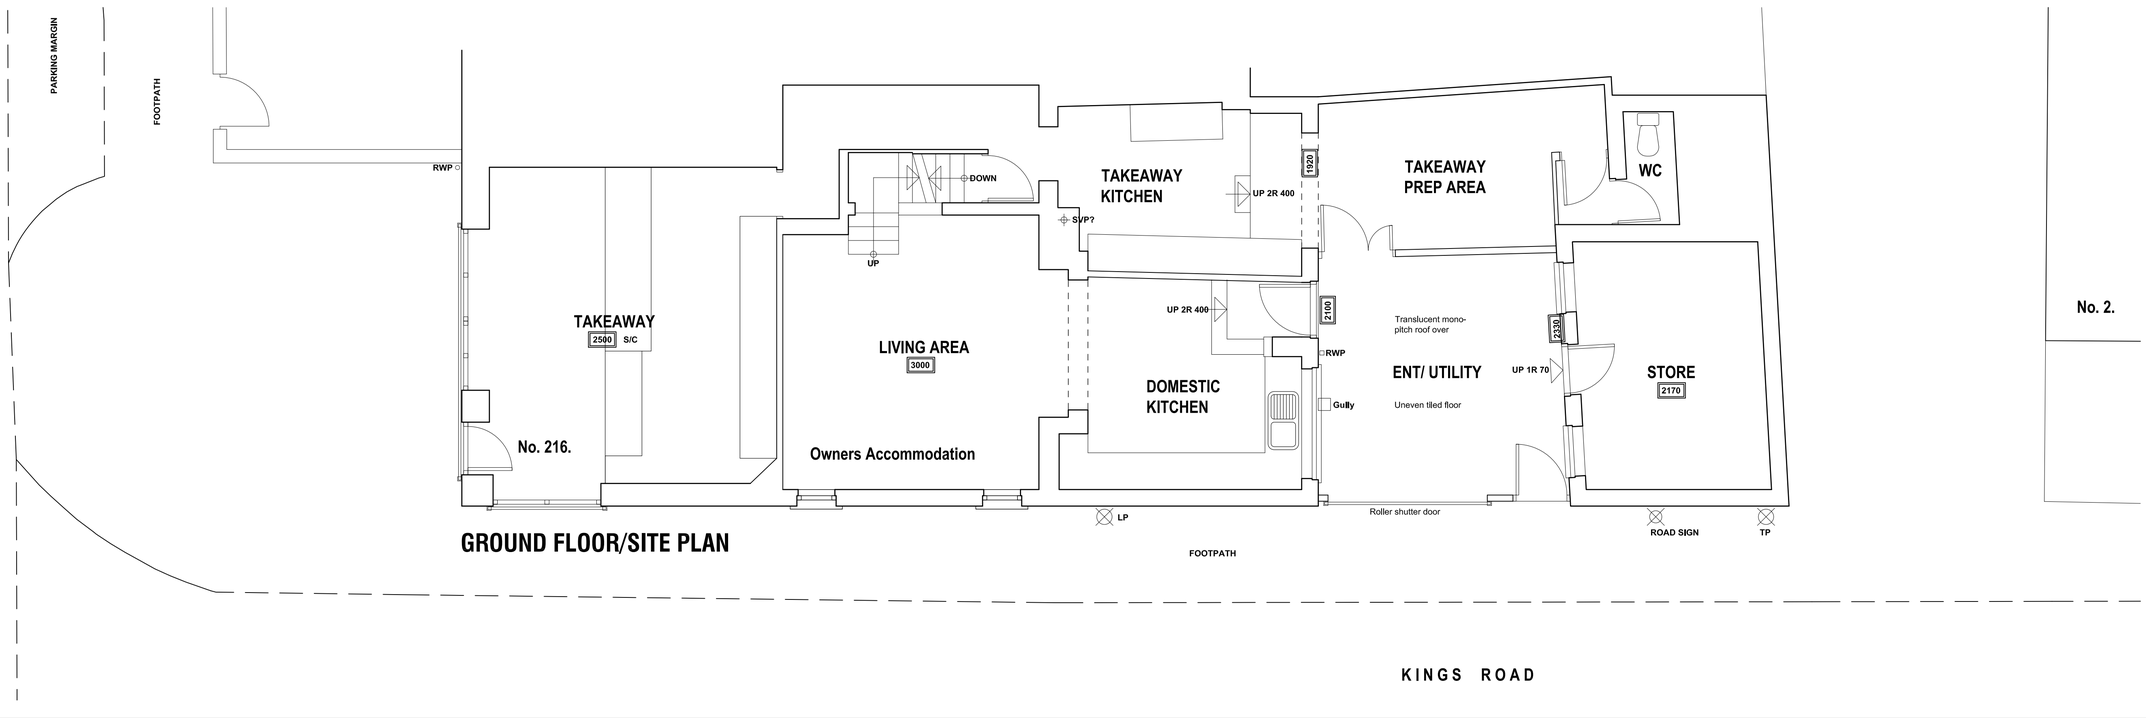

GROUND FLOOR/SITE PLAN

Revision	Date.	Description.
A	16/03/2015	Coordinated with detailed proposals.

216 PONTEFRACT ROAD,
CUDWORTH, BARNSLEY
S72 8AE

SURVEY

EXISTING PLANS AND ELEVATIONS

MR & MRS HUNDAL

Building Design Services

JE Architectural Ltd
23 Windmill Road, Wombwell,
Barnsley, S73 8PW.
Tel: 01226 754507
Email: jealtd@btconnect.com

This drawing and the copyright is the Architectural Company's property and maybe used or reproduced only by agreement. All Dimensions in Millimetres Unless specified otherwise and subject to verification on site.

Scale: 1:50/100@A1	Date: JAN 2015
Ref: 201408	Drwg No: 02

0 cm | 2 cm | 4 cm | 6 cm