
GROUND FLOOR PLAN
SCALE 1:100@A3

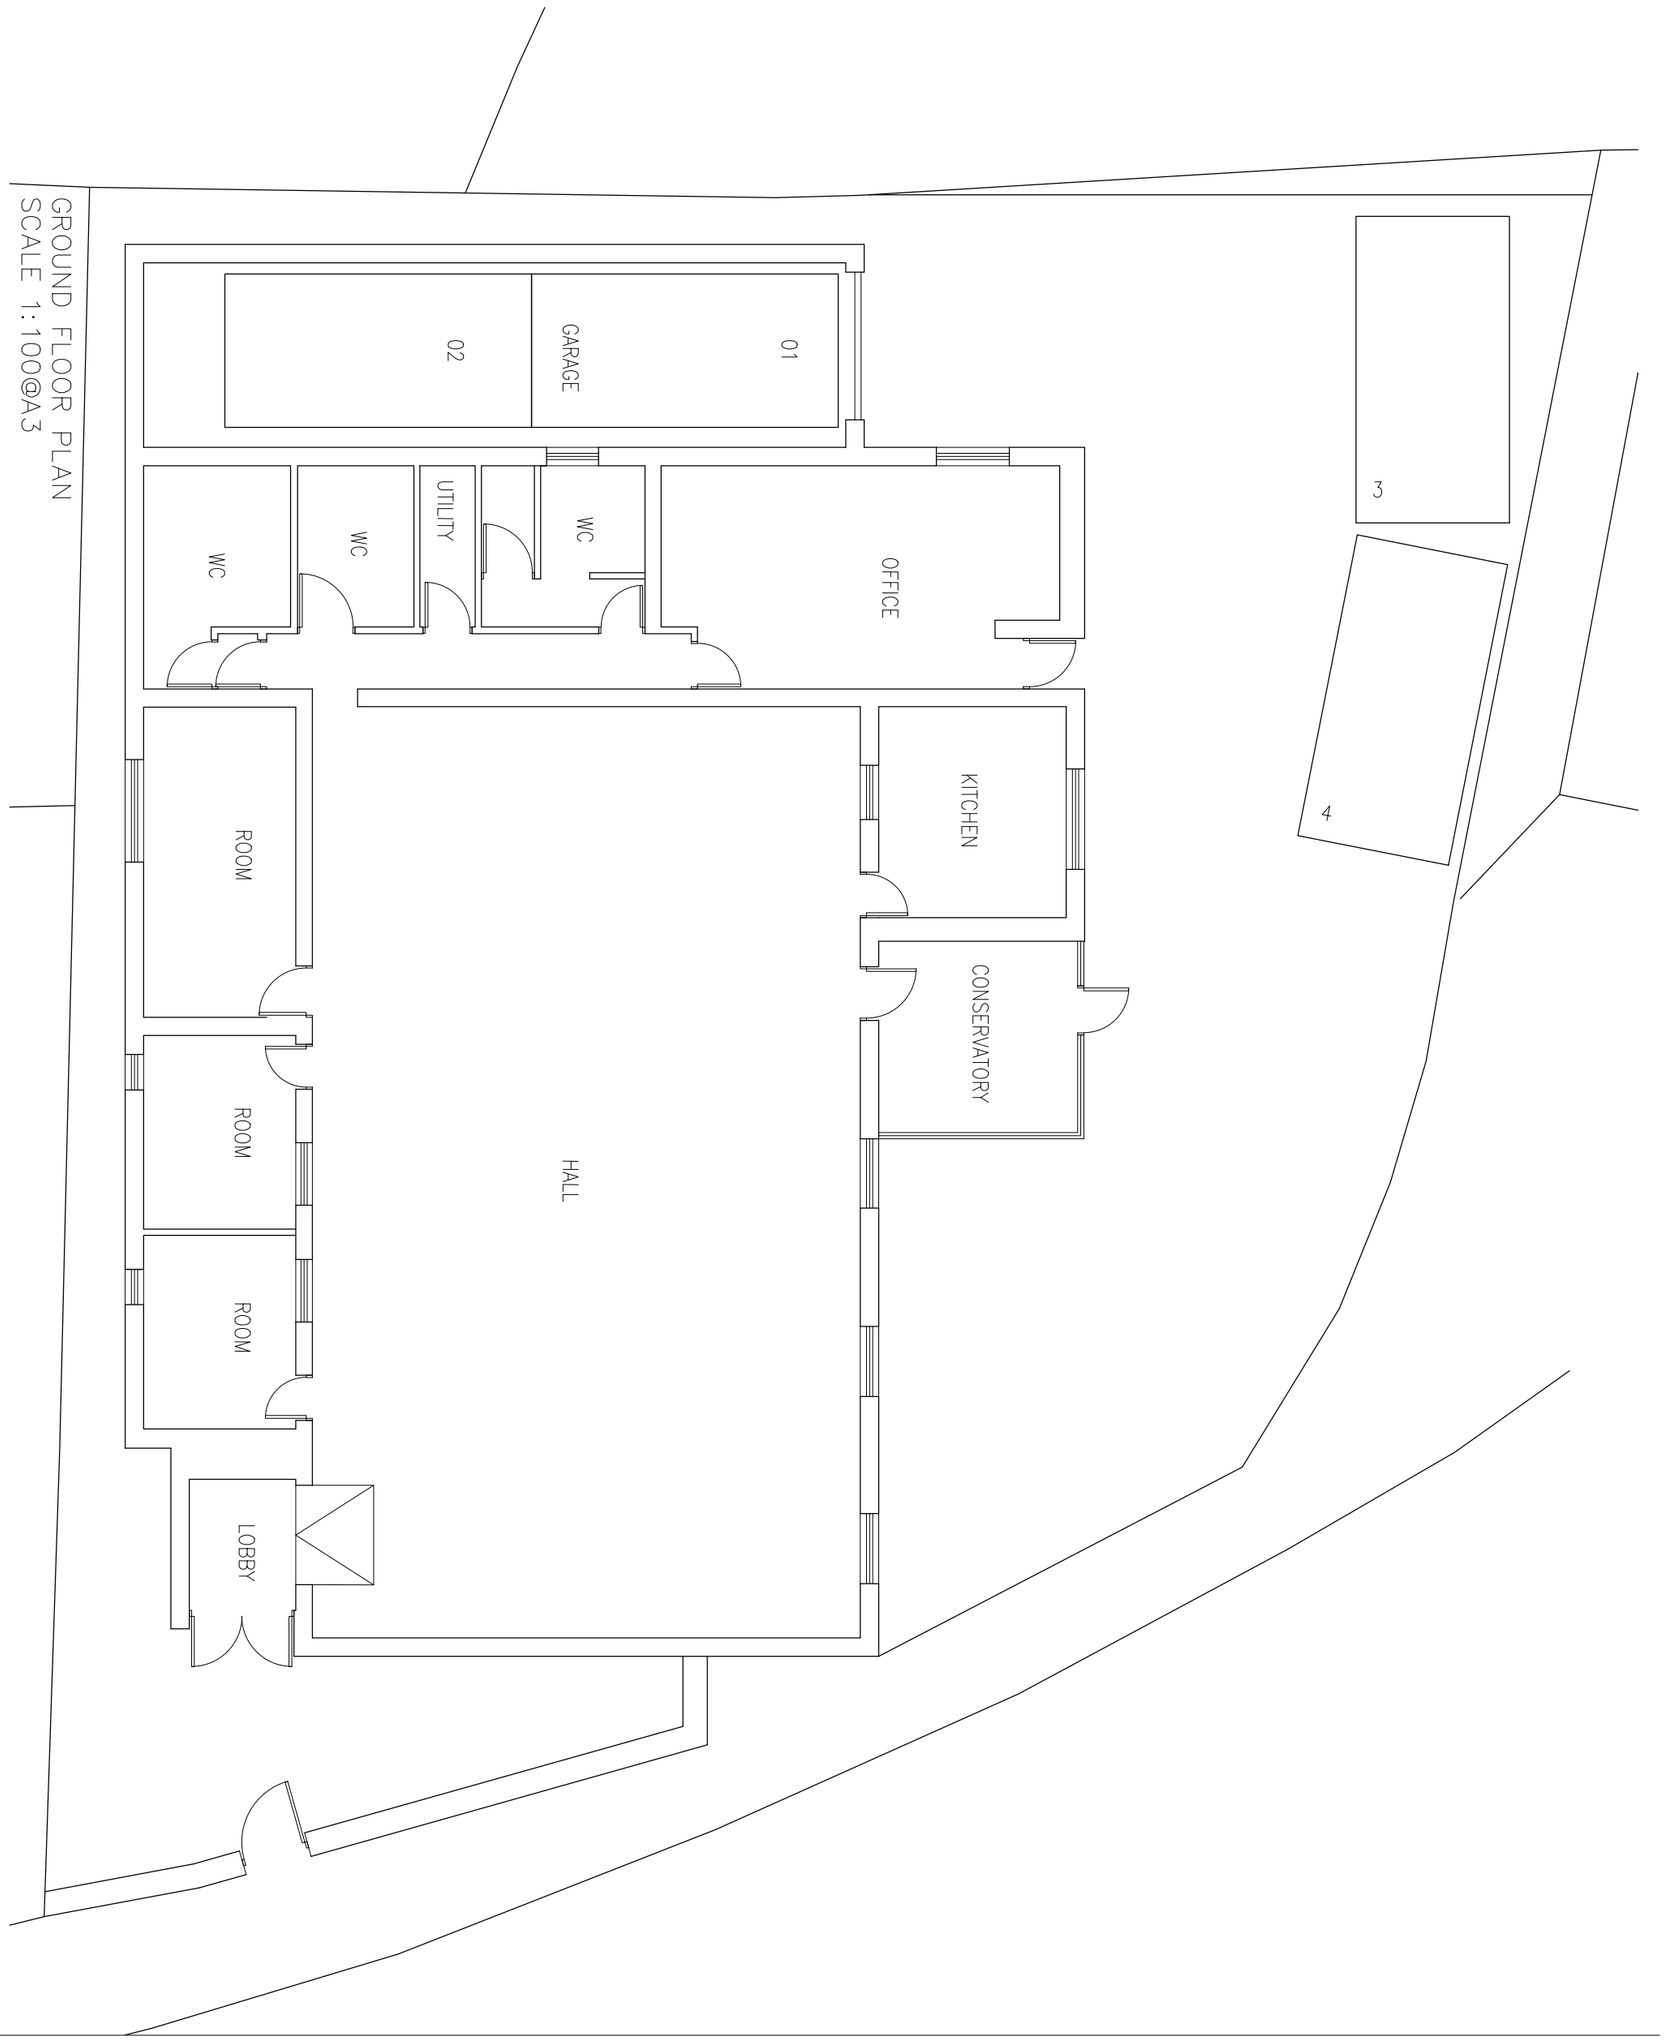

client **BROS PROP LTD**

project **MENCAP CENTRE, BURTON ROAD, MONK BRETTON, BARNSLEY S71 2JS**

title **EXISTING GROUND FLOOR PLAN**

drawing no **A18-121/02** revision **-**

scale **1:100@A3** date drawn **10/03/2018**

SPACE studio

RIBA Chartered Practice

18 Mylor Road
Sheffield
S11 7PF

Telephone +44 (0) 114 263 1762

Revision **-** date drawn **10/03/2018** Drawn By **AMA**

Comments **FIRST ISSUE**