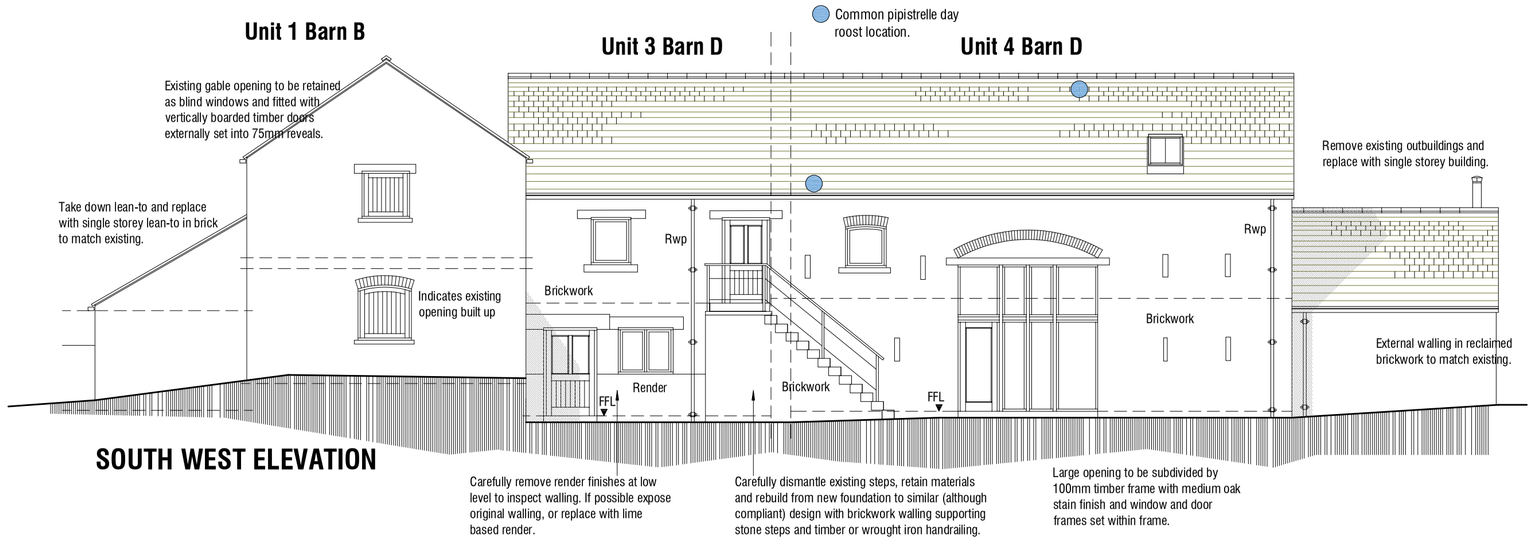

SOUTH WEST ELEVATION

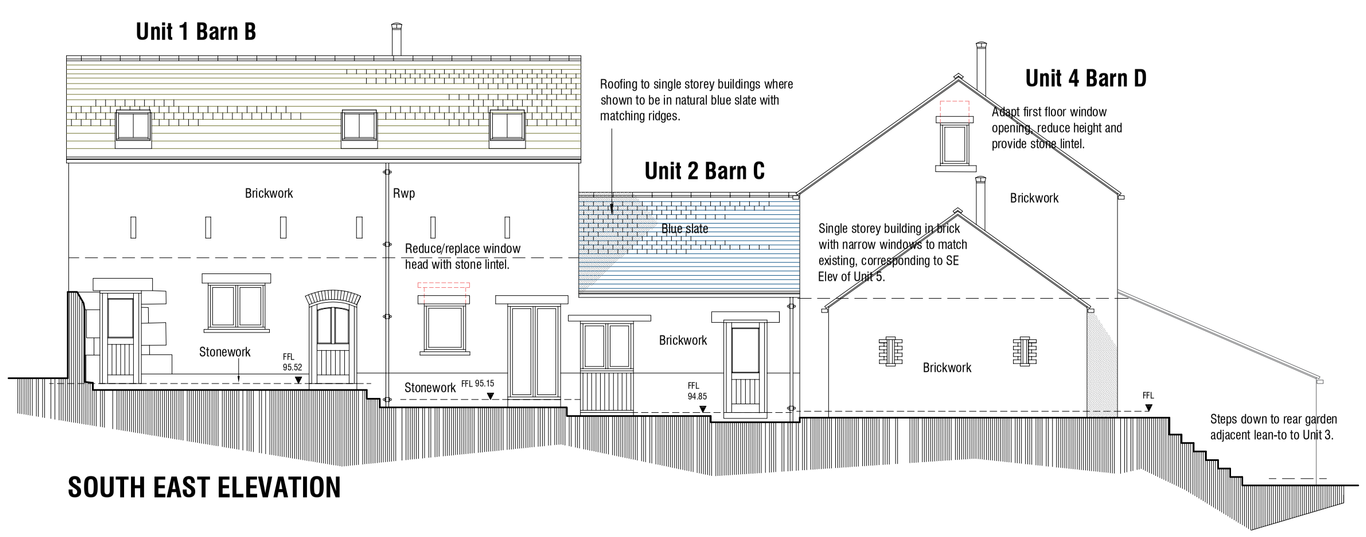

SOUTH EAST ELEVATION

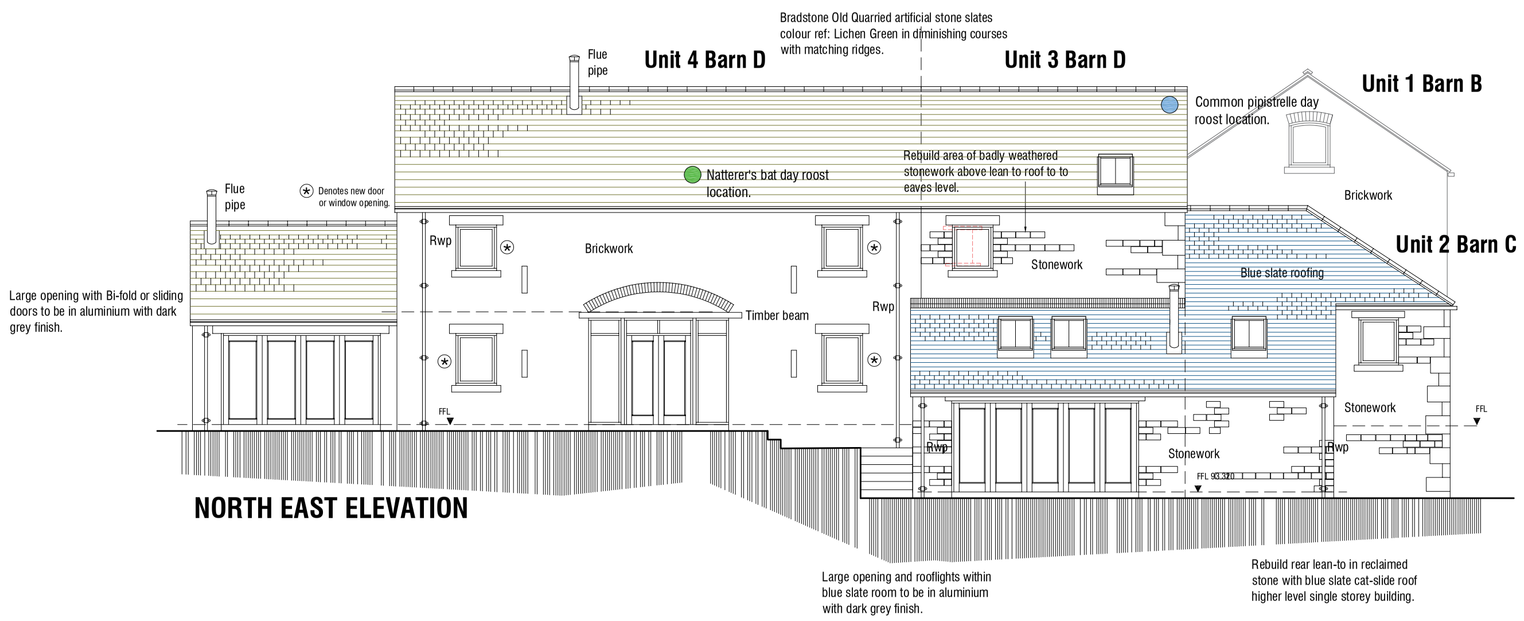

NORTH EAST ELEVATION

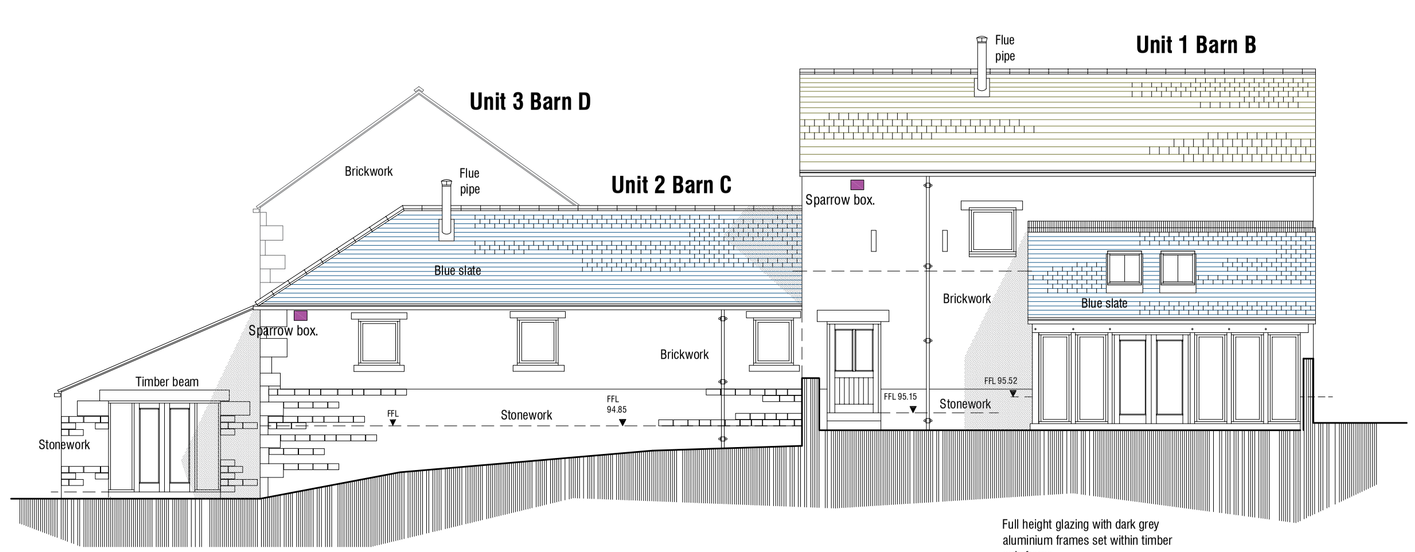

NORTH WEST ELEVATION

General Specification
Walling:
Clean down stone and brickwork walls and carefully rake joints to a depth equal to the width. Re-point in lime based mortar with grey river sand and aggregate; and finish flush and bagged or brushed off.
Roofing:
Units 1-5 to be covered with either natural blue slate with matching ridges or Bradstone Old Quarried Artificial Stone Slates in diminishing courses with matching ridges; colour ref: Lichen Green.
Rainwater Goods:
Ogee section gutters on rise and fall brackets in aluminium with black ppc finish. Circular rainwater pipes fixed to stonework with traditional style eared connectors.
Windows and Doors:
Frames generally to be timber set into 75mm reveals, sealed to stonework with gun mastic and over-pointed with mortar fillet.
Finish to be grey green paint unless otherwise shown for some larger openings.

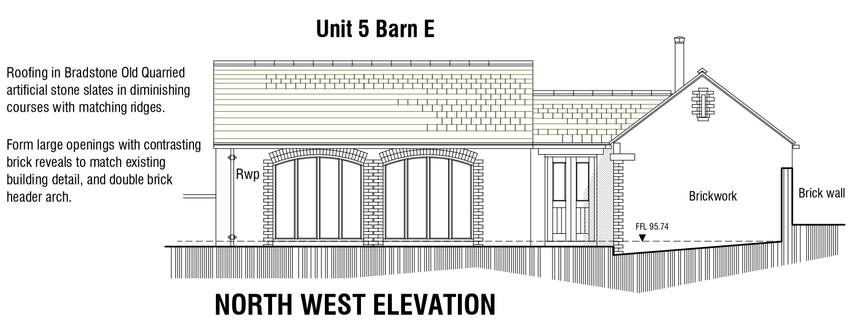

NORTH WEST ELEVATION

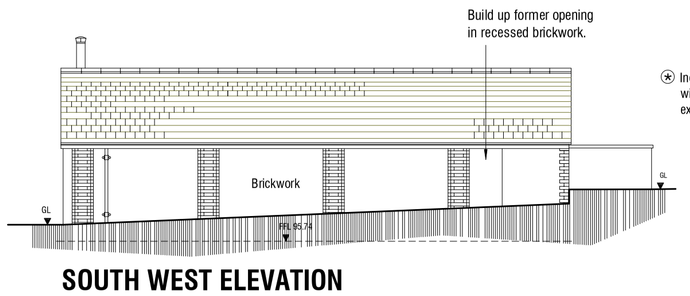

SOUTH WEST ELEVATION

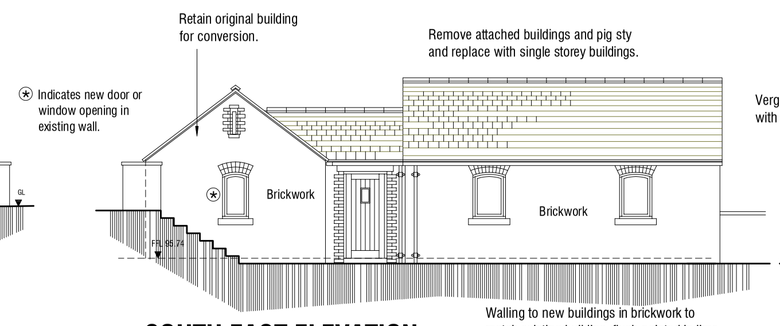

SOUTH EAST ELEVATION

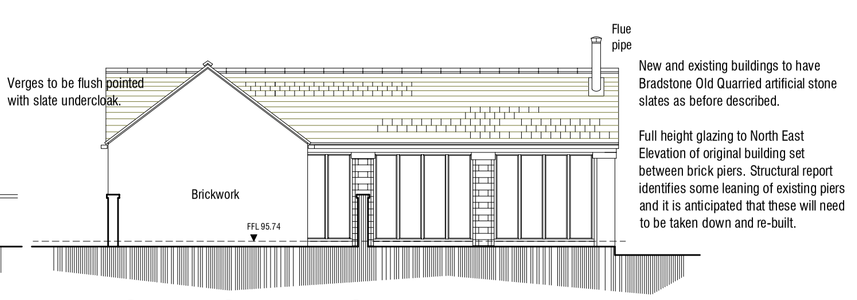

NORTH EAST ELEVATION

Rev B 08.02.2021 - Add ecology and update for planning issue.
Rev A 01.02.2021 - Add rooflights to Units 1 3 and 4, add windows to s/e elev Unit 5.

FALL HEAD FARMHOUSE
AND BARNS
FALL HEAD LANE
SILKSTONE
BARNSLEY S75 4LB

AS PROPOSED

ELEVATIONS 2 - BARNS

mbooth design
architectural design and building consultants
Fairfield House
Bernesiai Close Barnsley
S70 2FL
T: 01226 286256
M: 07881898300
E: mark@mboothdesign.co.uk

Scale	1:100 @ A1	Drawn	MJB
Date	JAN 2021	Ref.	19.33
Dwg No.	**P04**	Rev.	**B**

0cm | 2cm | 4cm | 6cm

Copyright mbooththesign. All dimensions in millimeters unless otherwise stated. Dimensions for setting out in existing buildings are to be checked and verified on site.