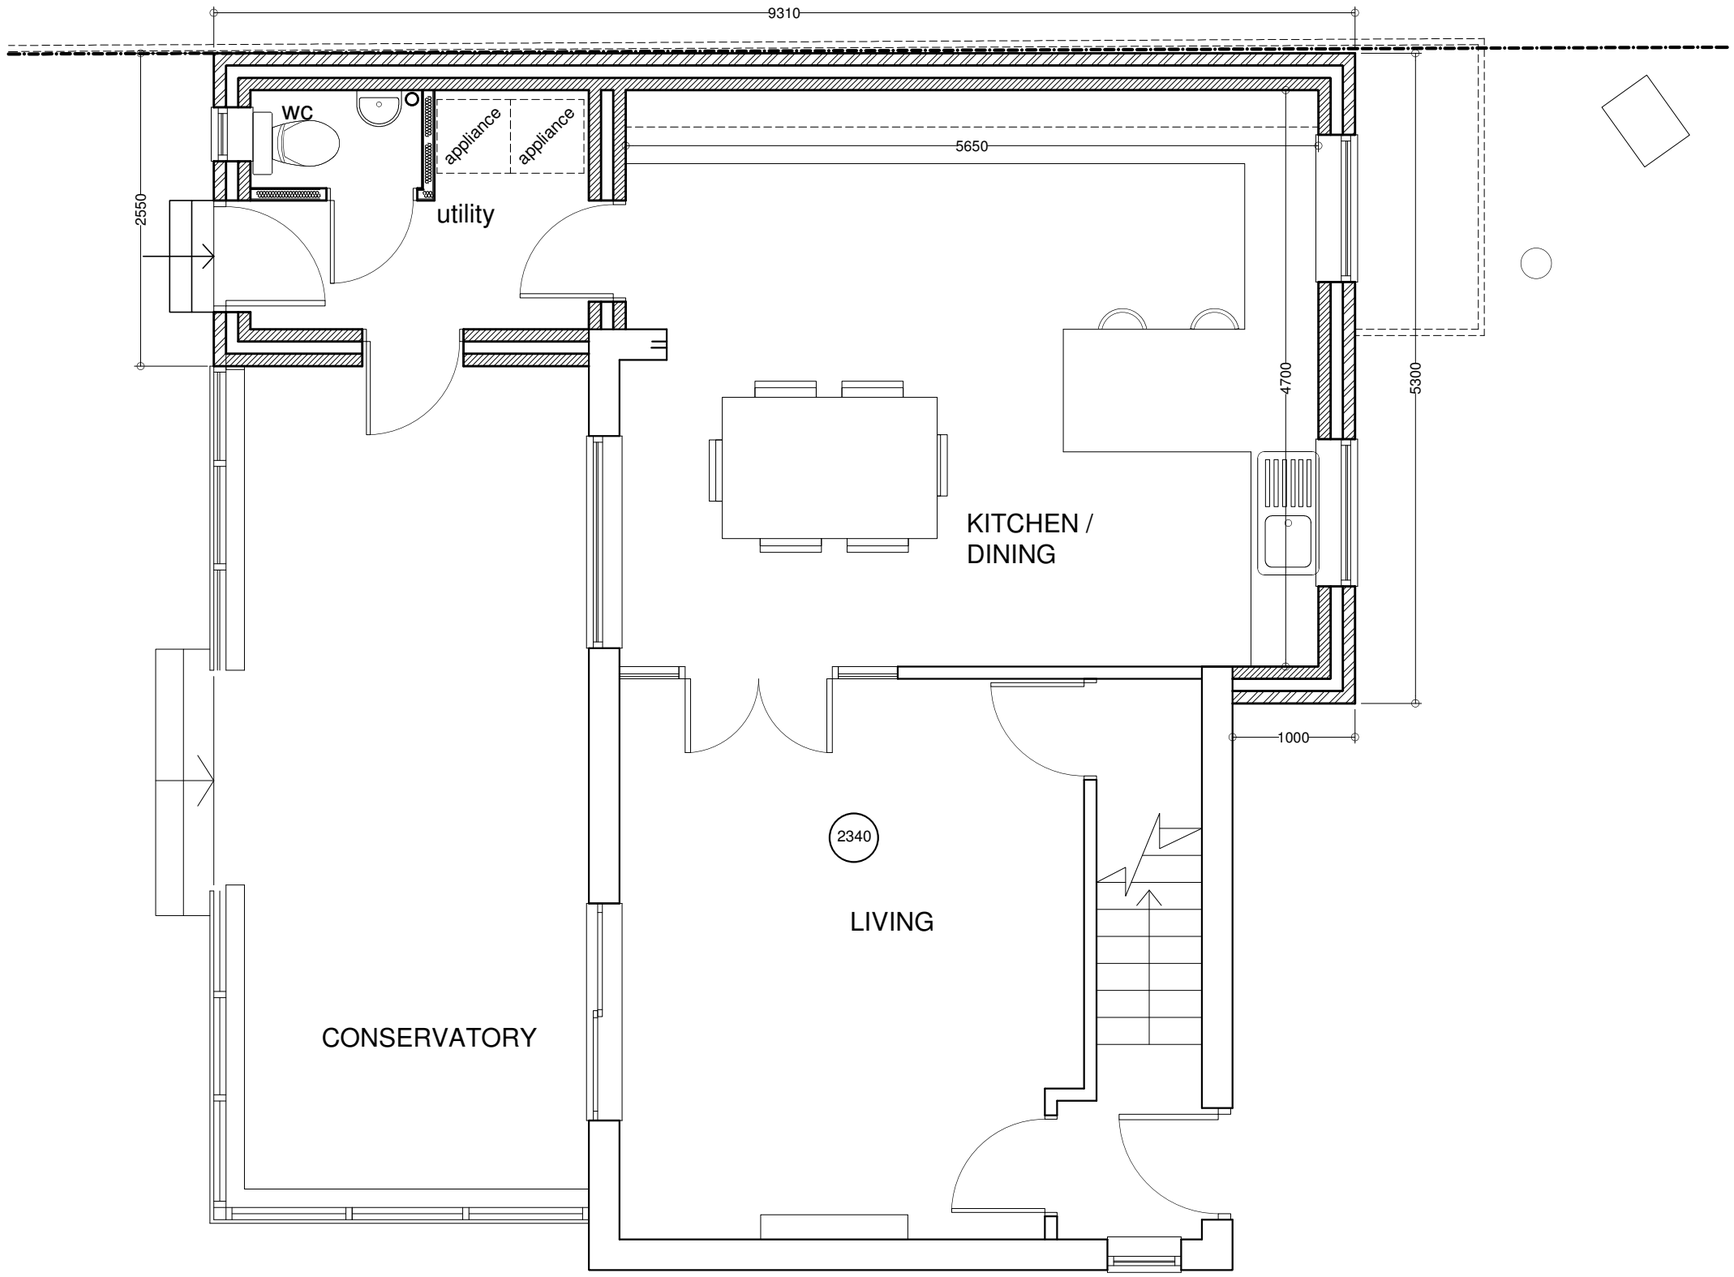


REV A: Single storey front extension added and side extension stepped back at first floor level

PROPOSED GROUND FLOOR PLAN

15 Park Hill Grove, Dodworth, Barnsley, S75 3LX

PROPOSED TWO STOREY SIDE AND SINGLE STOREY REAR EXTENSION
sheet 2 - Proposed ground floor

Date: Aug 2014 Scale: 1:50@A3