
iDprojects


ELEVATIONS AS PROPOSED

PROPOSED OUTBUILDING RESIDENTIAL CONVERSION NOOK STABLES, HOYLANDSWAINE, BARNSLEY, S36 7JA
MR T & MRS C WOOD
DWG No. 282–A05 revA
SCALE 1:100@A3 OCTOBER 2015


REV	DATE	ITEM	AUTH
A	18/11/15	CHIMNEY ADDED, TITLE BLOCK AMENDED	ID

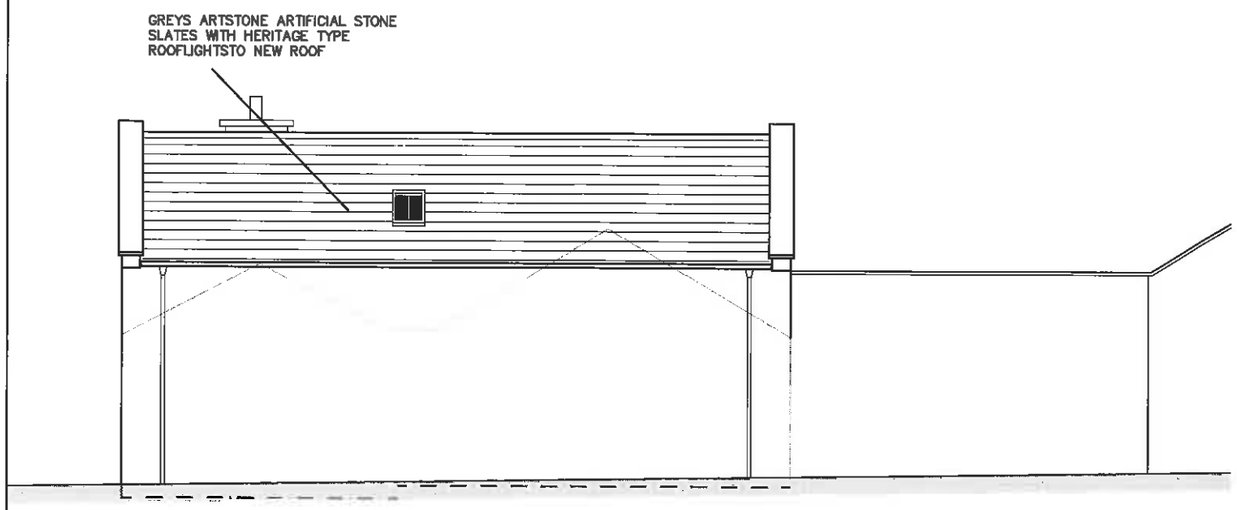


WEST ELEVATION

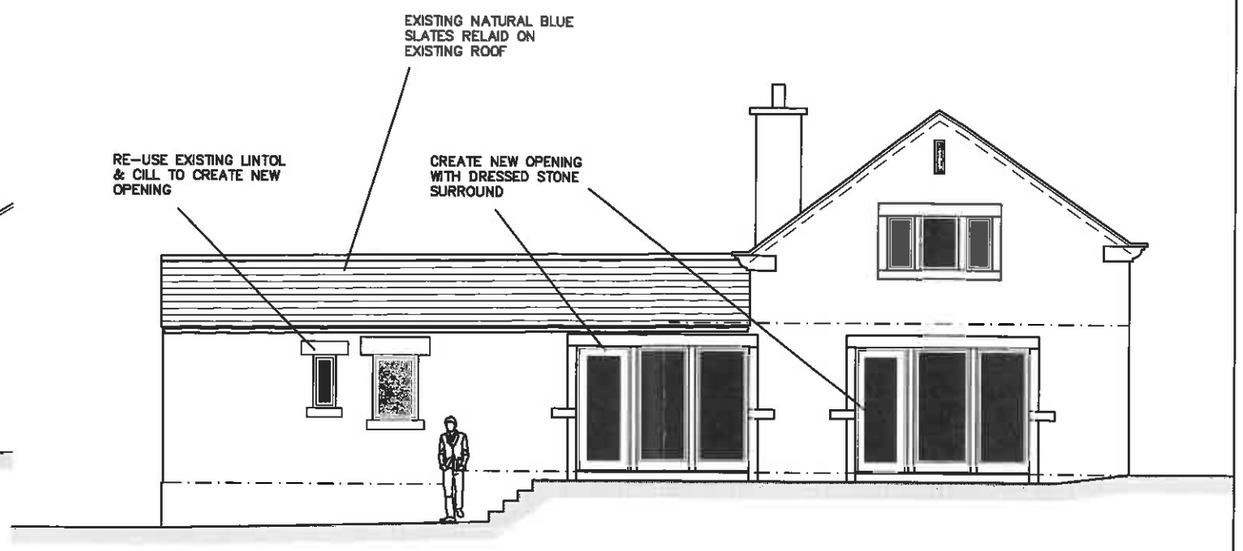

NORTH ELEVATION

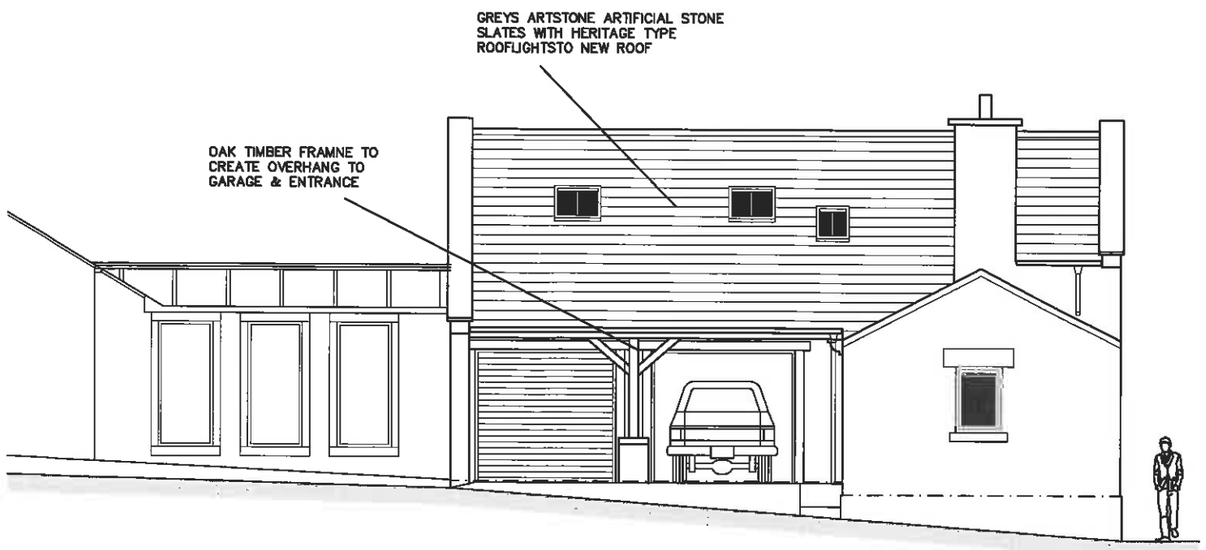

EAST ELEVATION

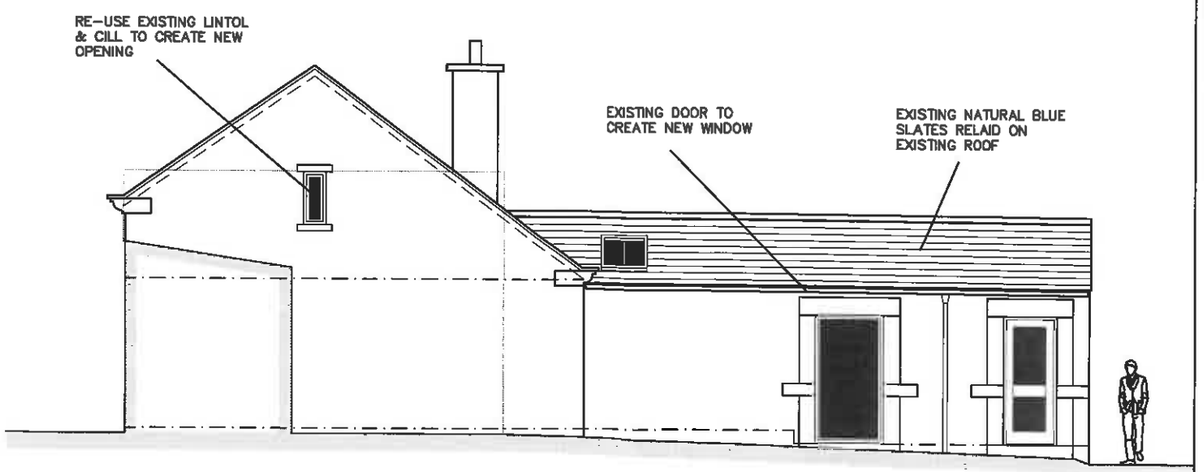

SOUTH ELEVATION