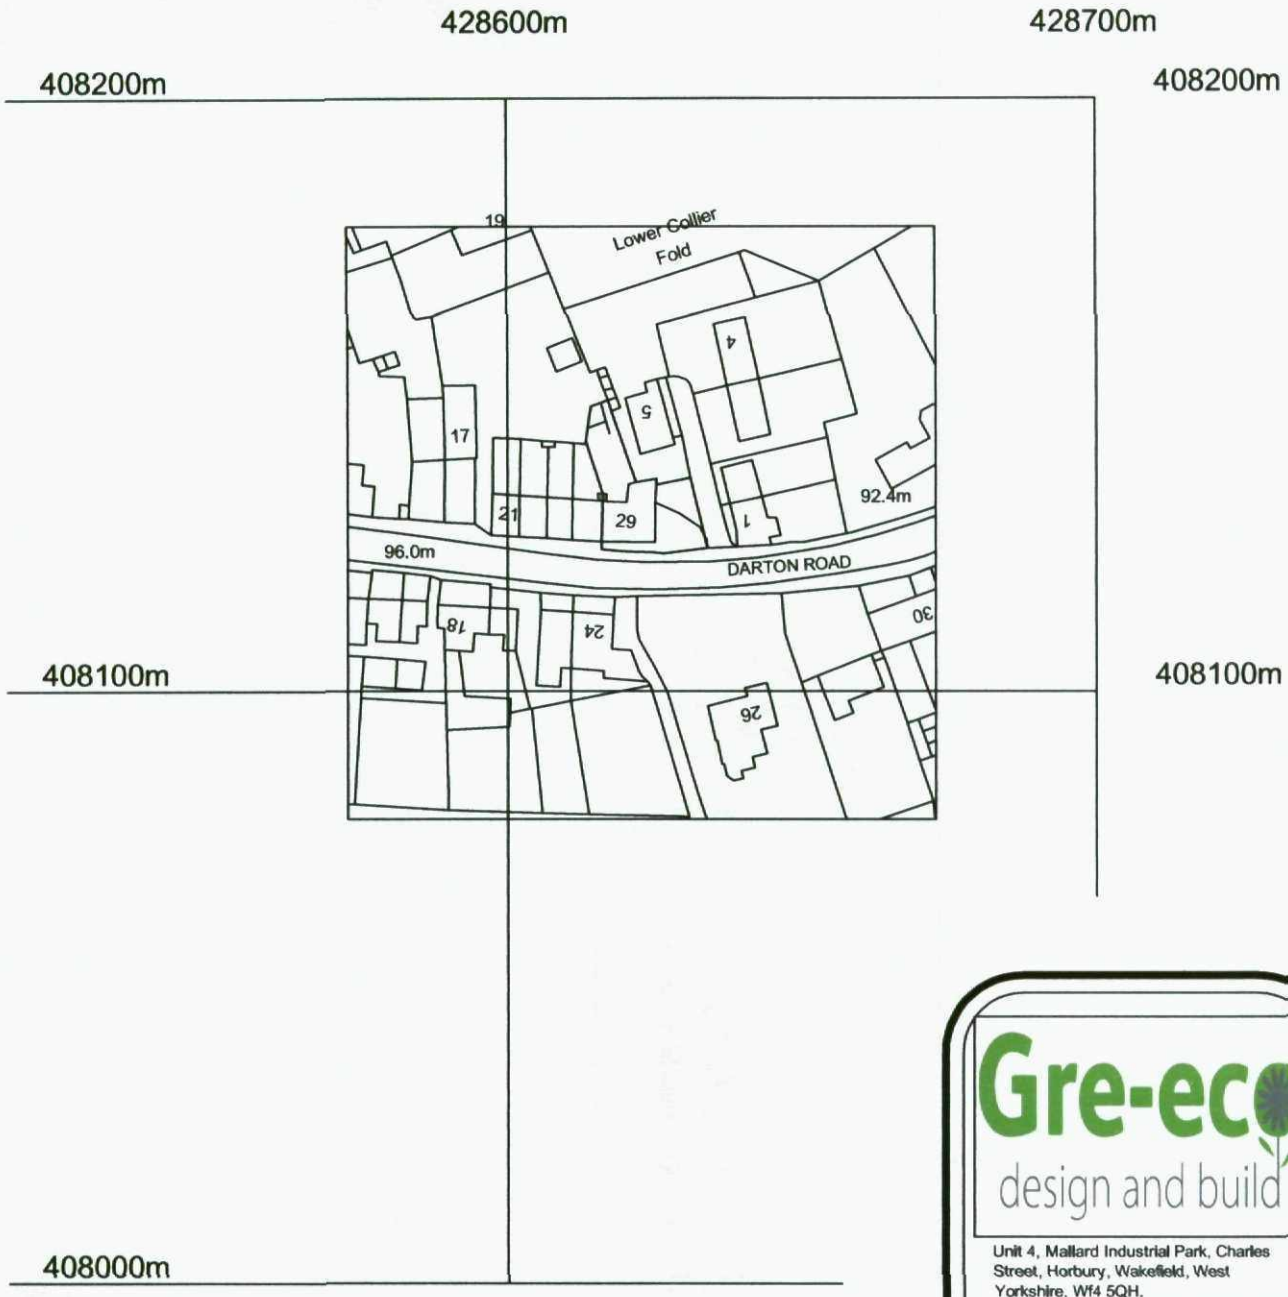


©Crown Copyright. All rights reserved. Licence no. 100019980

Gre-eco
design and build

Unit 4, Mallard Industrial Park, Charles Street, Horbury, Wakefield, West Yorkshire, Wf4 5QH.
TEL: 01924 282136
FAX: 01924 282139
Email : info@gre-eco.co.uk


Project

29 Darton Road Cawthorne Barnsley S75 4HR - First Floor Extension


Drawing Title:

Location Plan


Scale:	Date:
1 : 1250 @ A4	30/07/2012
Drawn:	**Checked:**
LM	
Drawing Number:	**Revision:**
003	00

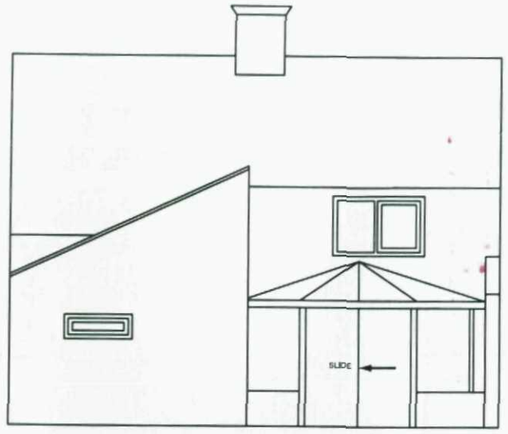


NORTH ELEVATION Scale: 1:100

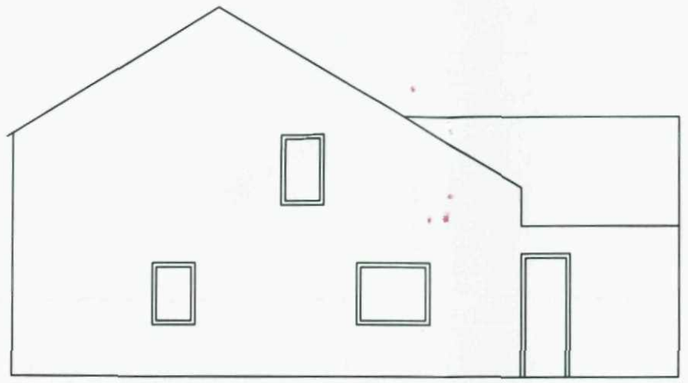


EAST ELEVATION Scale: 1:100

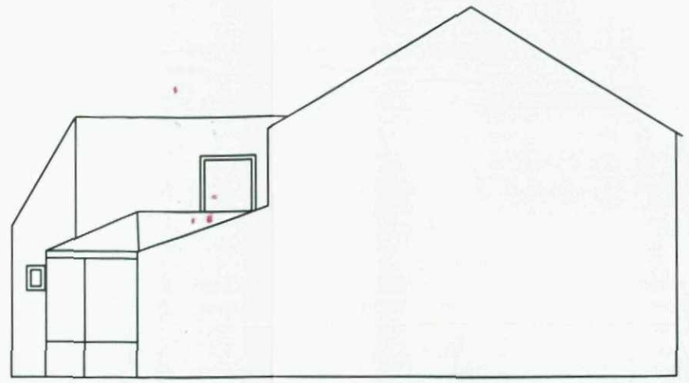


WEST ELEVATION Scale: 1:100

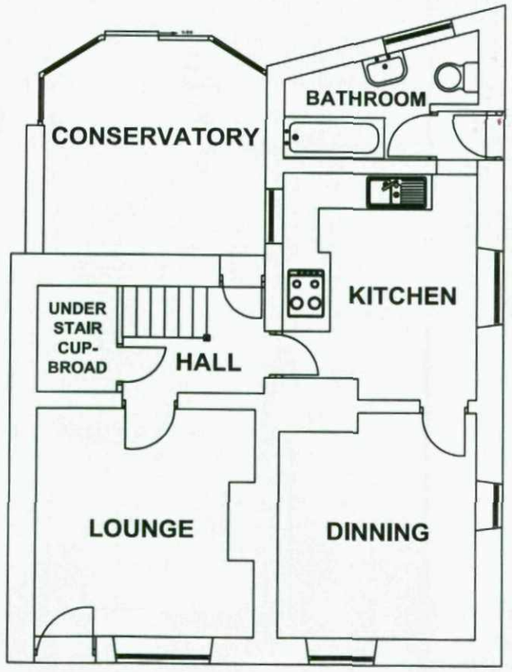

GROUND FLOOR PLAN Scale: 1:100

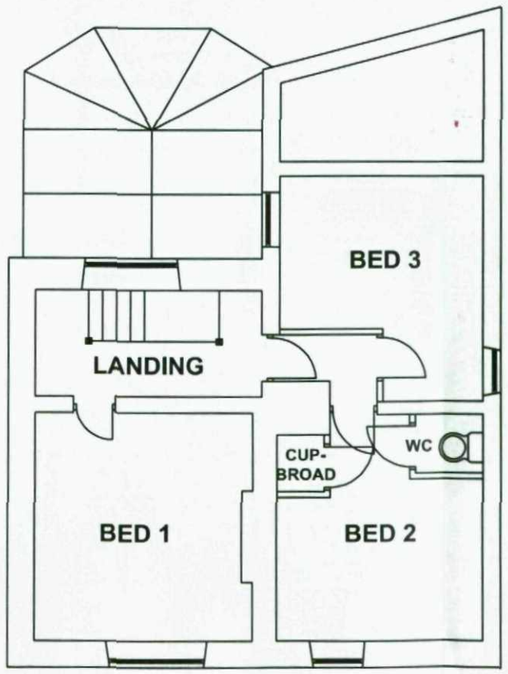

FIRST FLOOR PLAN Scale: 1:100

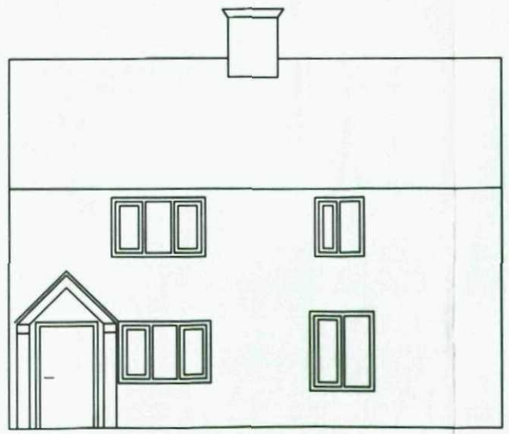

SOUTH ELEVATION Scale: 1:100

Gre-eco
design and build

Unit 4, Mallard Industrial Park, Charles Street, Horbury, Wakefield, West Yorkshire, Wf4 5QH.
TEL: 01924 282136
FAX: 01924 282139
Email : info@gre-eco.co.uk

Project

Bathroom Extension Cawthorne - 29 Darton Road Cawthorne Barnsley S75 4HR

Drawing Title:

Existing Plans & Elevations


Scale:	Date:
1 : 100	10/06/2012

Drawn:	Checked:
LM	


Drawing Number:	Revision:
001	00




NORTH ELEVATION Scale: 1:100

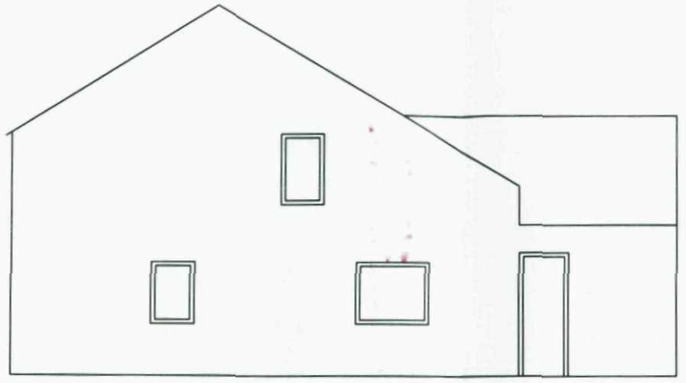


EAST ELEVATION Scale: 1:100

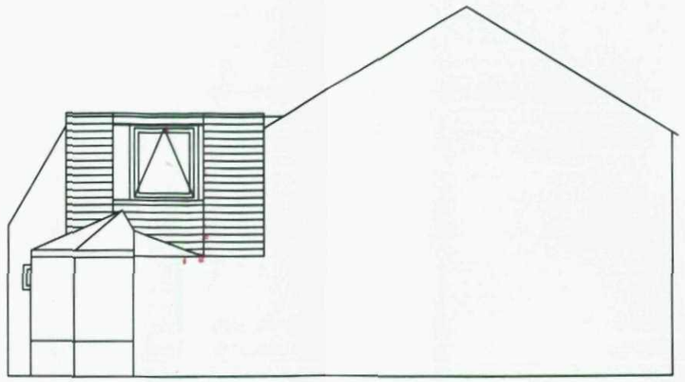

WEST ELEVATION Scale: 1:100

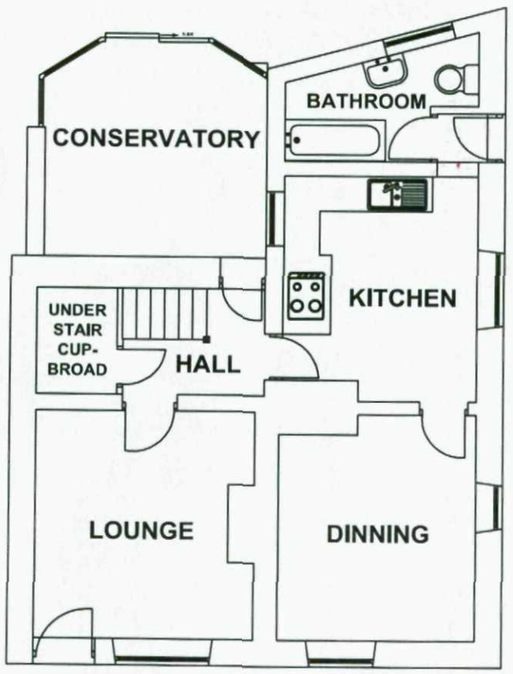


GROUND FLOOR PLAN Scale: 1:100

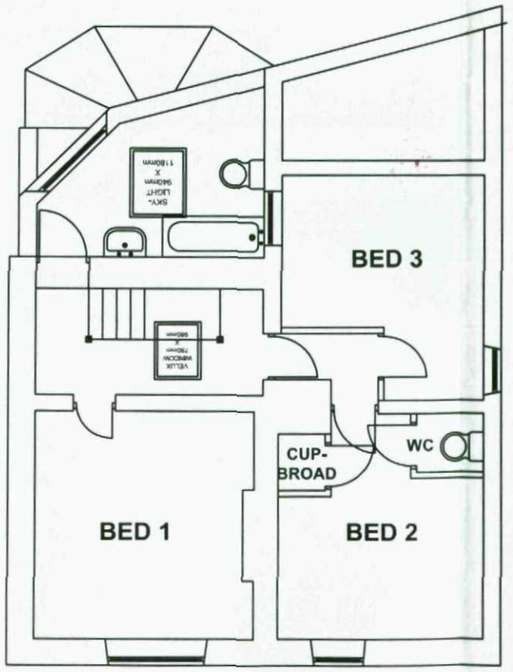

FIRST FLOOR PLAN Scale: 1:100

Natural exterior timber materials are proposed in this contemporary design to blend in with its stone neighbours, although there are a mix match of properties to the rear, this design will complement the surrounding environment. (please see Picture Image 1) for the surrounding building to the rear.

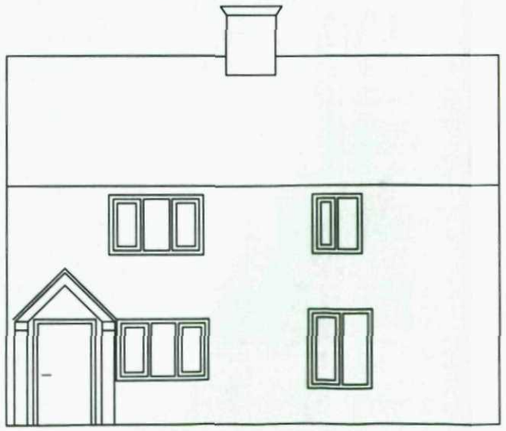

SOUTH ELEVATION Scale: 1:100

Gre-eco
design and build

Unit 4, Mallard Industrial Park, Charles Street, Horbury, Wakefield, West Yorkshire, Wf4 5QH.
TEL: 01924 282136
FAX: 01924 282139
Email : info@gre-eco.co.uk

Project

Bathroom Extension Cawthorne - 29 Darton Road Cawthorne Barnsley S75 4HR


Drawing Title:

Proposed Plans & Elevations

Scale:	Date:
1 : 100	04/07/2012

Drawn:	Checked:
LM	

Drawing Number:	Revision:
002	001

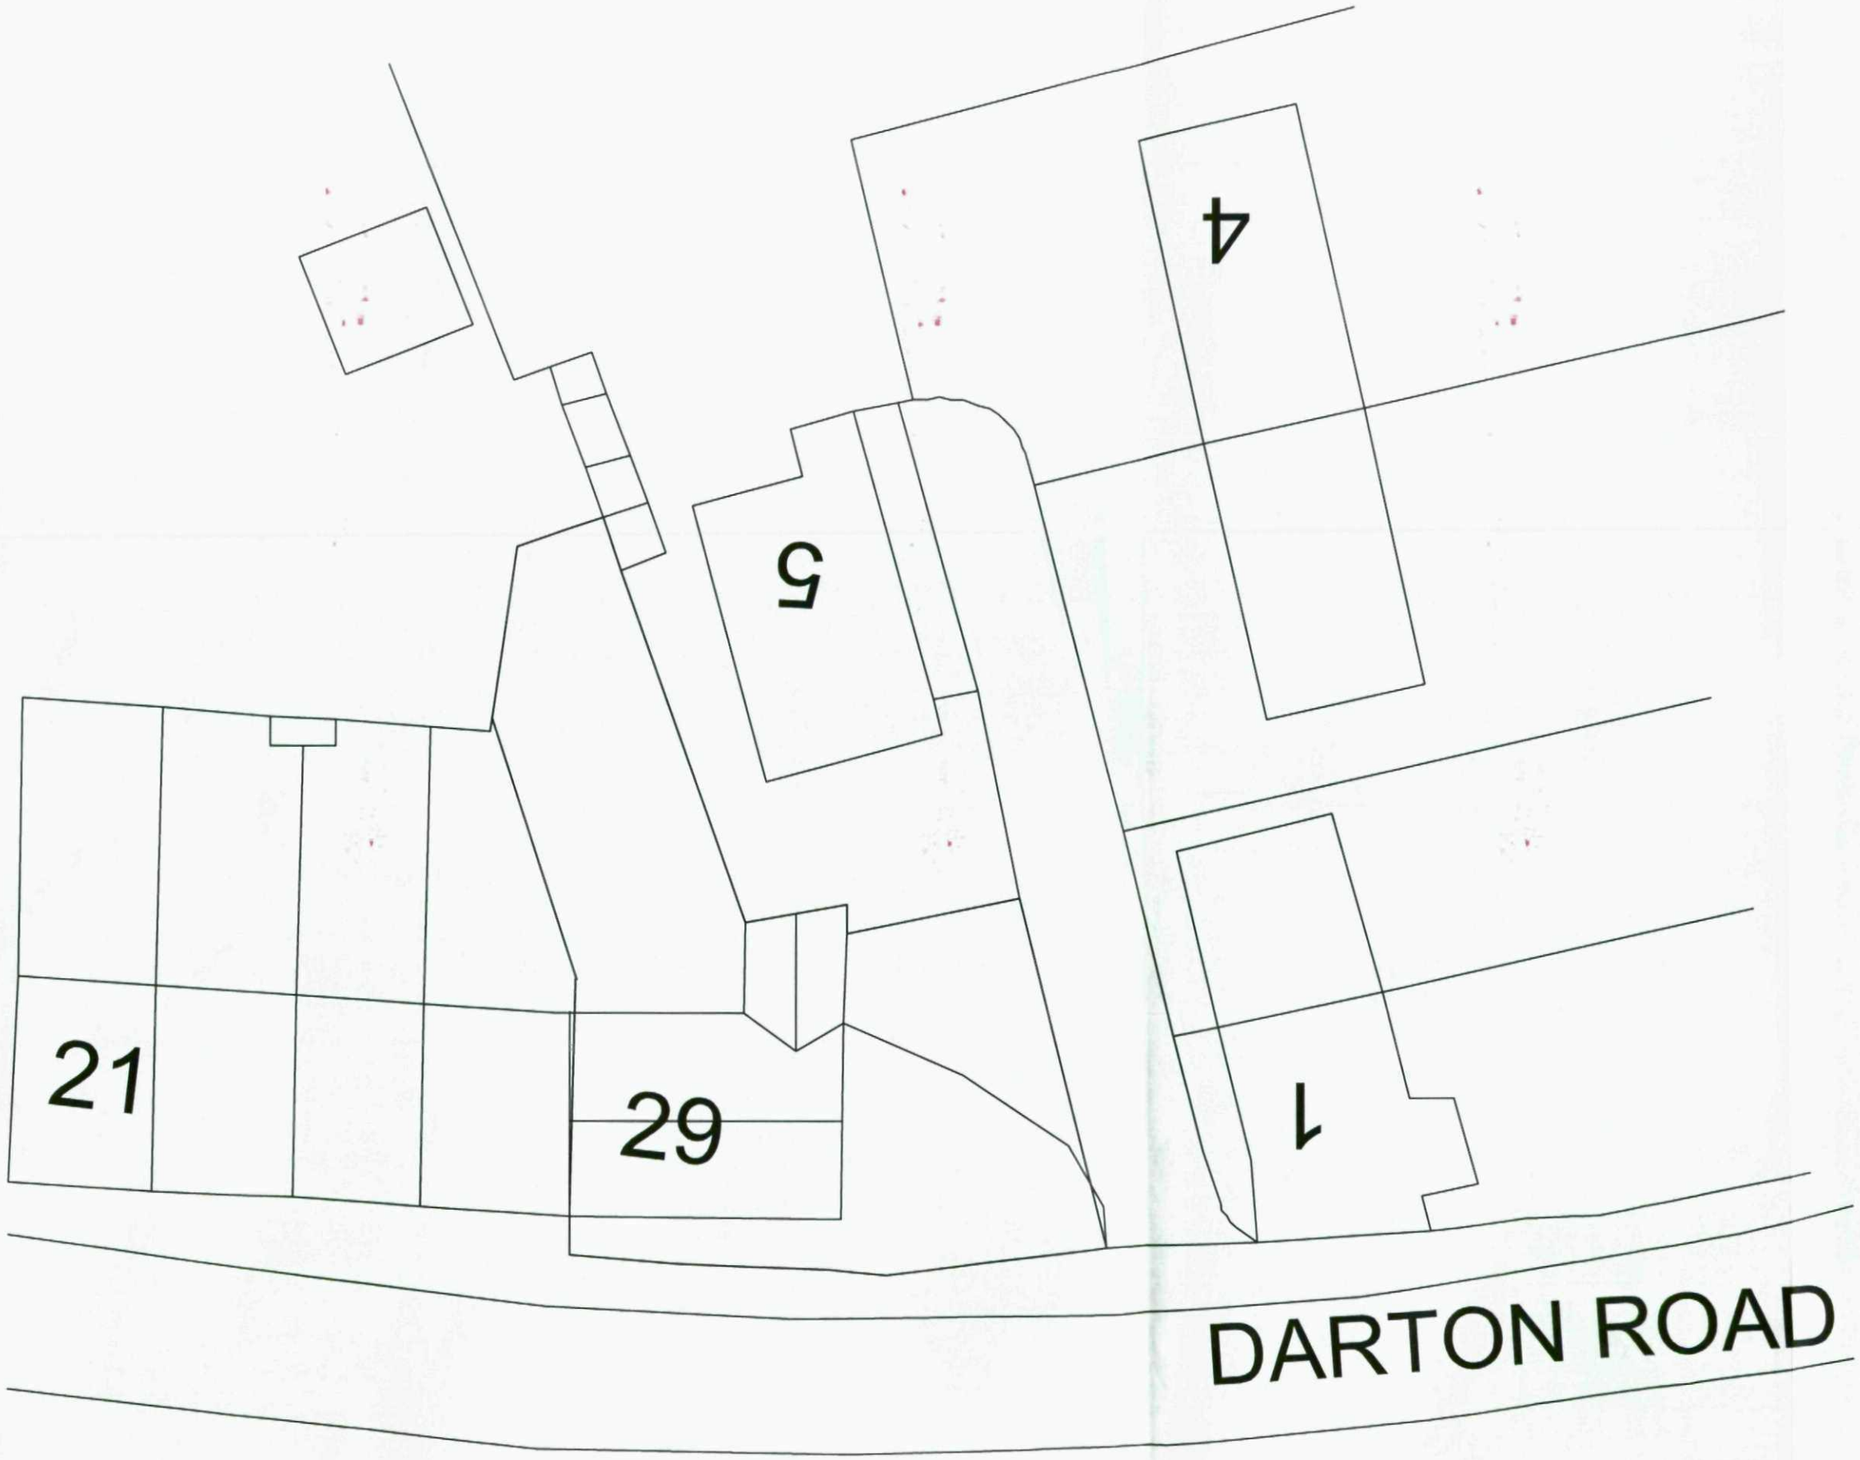

Gre-eco
design and build

Unit 4, Mallard Industrial Park, Charles Street, Horbury, Wakefield, West Yorkshire, Wf4 5QH.
TEL: 01924 282136
FAX: 01924 282139
Email : info@gre-eco.co.uk

Project

Bathroom Extension
Cawthorne - 29 Darton Road Cawthorne Barnsley S75 4HR

Drawing Title:

Site Plan

Scale:	Date:
1 : 200 @ A3	30/07/2012

Drawn:	Checked:
LM	

Drawing Number:	Revision:
004	00