


SITE LOCATION PLAN
Scale 1:200

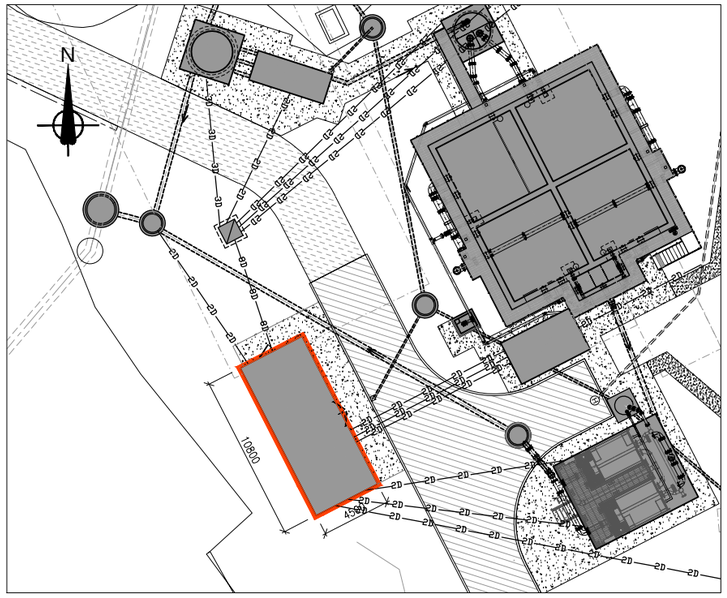

SOUTH WEST ELEVATION

CONSTRUCTION	
GRP/17mm GRP	■ ROOF
GRP/23mm GRP	■ WALLS
OTHER SPECIFY	☐

EXTERNAL FINISH	
DESCRIPTION:-	SEMI GLOSS
COLOUR:-	HOLLY GREEN
BS 4800 REF :-	14-C-39


INTERNAL FINISH	
WHITE GRP	■
MELAMINE BOARD	☐
ACOUSTIC BARRIER	☐
PORTAFLEK	☐

DOOR FINISH			
SEMI GLOSS	■	TEXTURED	☐
WOOD	☐	COLOUR:-	HOLLY GREEN
		BS 4800:-	14-c-39


ROOF FINISH			
SEMI GLOSS	■	TEXTURED	☐
OTHER	☐	COLOUR:-	HOLLY GREEN
		BS 4800:-	14-c-39

NOTES

1. ALL DIMENSIONS ARE IN MILLIMETRES
2. ALL LEVELS ARE IN METRES RELATED TO ORDNANCE DATUM
3. DO NOT SCALE, IF IN DOUBT ASK

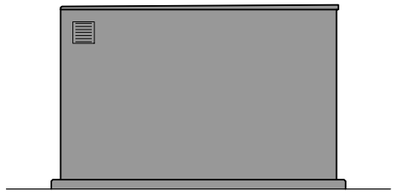


NORTH WEST ELEVATION

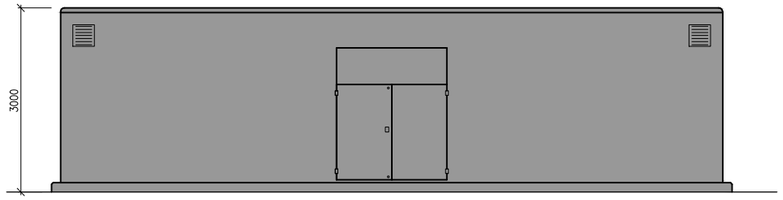

NORTH EAST ELEVATION



SOUTH EAST ELEVATION

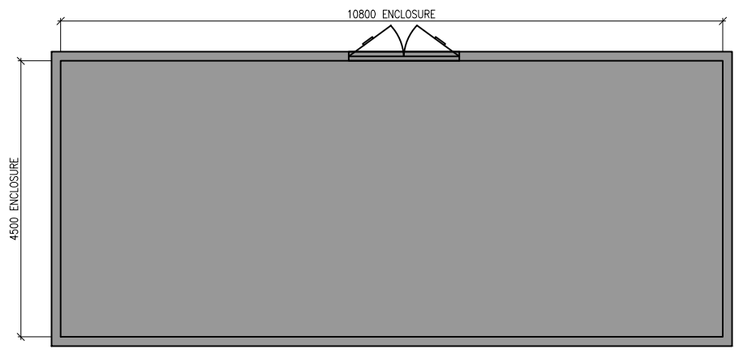

PLAN

ENCLOSURE PLAN AND ELEVATIONS
(SCALE 1:50)

REV	AMENDMENTS	ORIG	CHKD	APP'D	DATE
P2	TERTIARY TREATMENT ENCLOSURE RELOCATED	AM	LJM	JH	16.04.12
P1	PRELIMINARY	AM	LJM	JH	10.02.12

REVISIONS

MULTIDISCIPLINARY CHECK BOX

REV	DATE	CIVIL	PRO	MECH	ELEC	STRUC	
-	-	-	-	-	-	-	-

MORGAN SINDALL Grontmij
JOINT VENTURE
Livingstone House, Chadwick Street, Leeds. LS10 1LJ

EMPLOYER
YORKSHIRE WATER SERVICES LTD.

YWS PROJECT NO.
D0125

YWS PROJECT TITLE / SITE
MTM100072
CUDWORTH WwTW

TITLE
PROPOSED TERTIARY TREATMENT MCC ENCLOSURE PLANNING

CATEGORY
MULTI-DISCIPLINE

STATUS
DESIGN

ORIGINATOR	CHECKED	APPROVED
A.Murphy	L.McCarthy	J.Halstead
DRAWN: J.Richardson	DATE: 16.04.12	DATE: 16.04.12
DRAWING SCALE: 1:50		ORIGINAL DRAWING SIZE: 594 x 841 - A1
DRAWING No: 2011-D0125 - 01-10036		REV.: P2

S:\AMP5\Medium\cudworth stw - 100181\cbp3000 contract delivery\cbp3c02_3_4 design\004 drawings\Working\01-10036 - Proposed MCC Enclosure Planning.dwg