

THIS DRAWING IS THE COPYRIGHT OF HYLO DESIGN


DO NOT SCALE

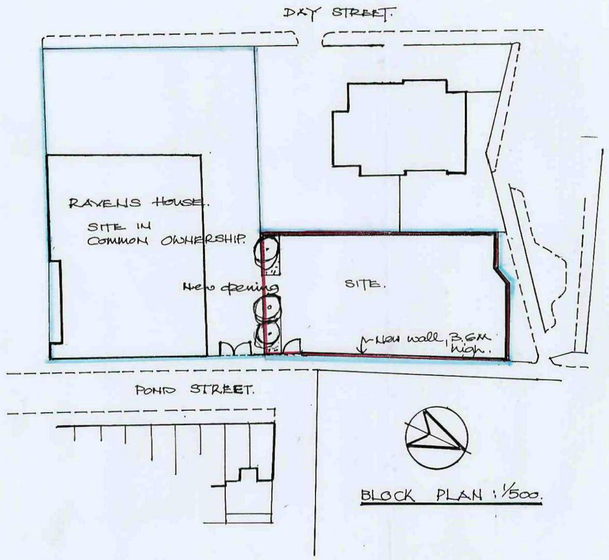


BLOCK PLAN : 1/500.

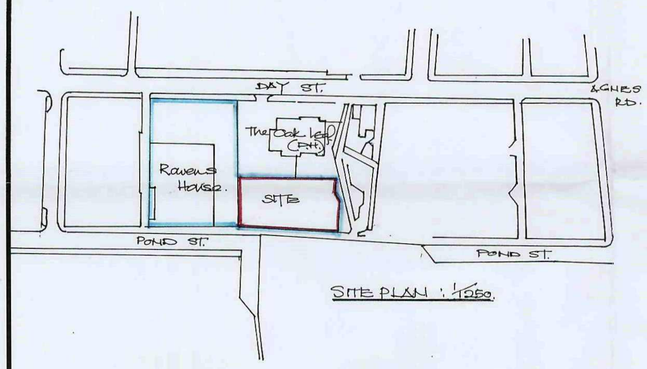


SITE PLAN : 1/250.

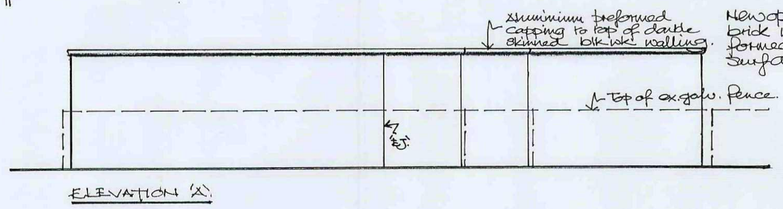

ELEVATION 'A'.

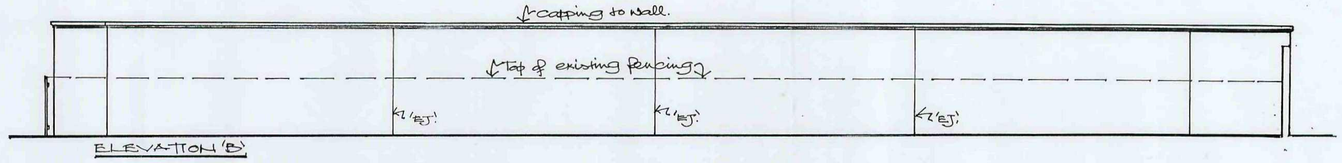


ELEVATION 'B'.

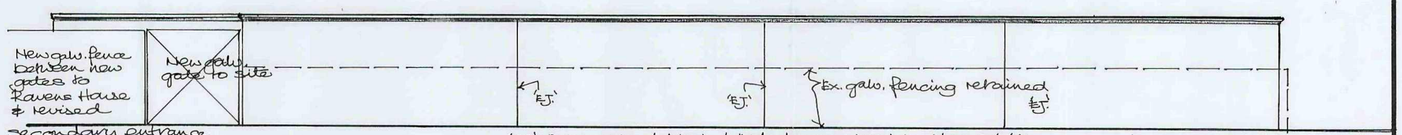

ELEVATION 'C'.

'EJ': Expansion joints to blkwk. leaves; provide ties e/side of joints @ max 225 mm vertical ctrs. 10 mm wide joints to be closed e/side with gun grade polysulphide mastic over compressible filler strip set between blocks.

PLAN OF SITE.

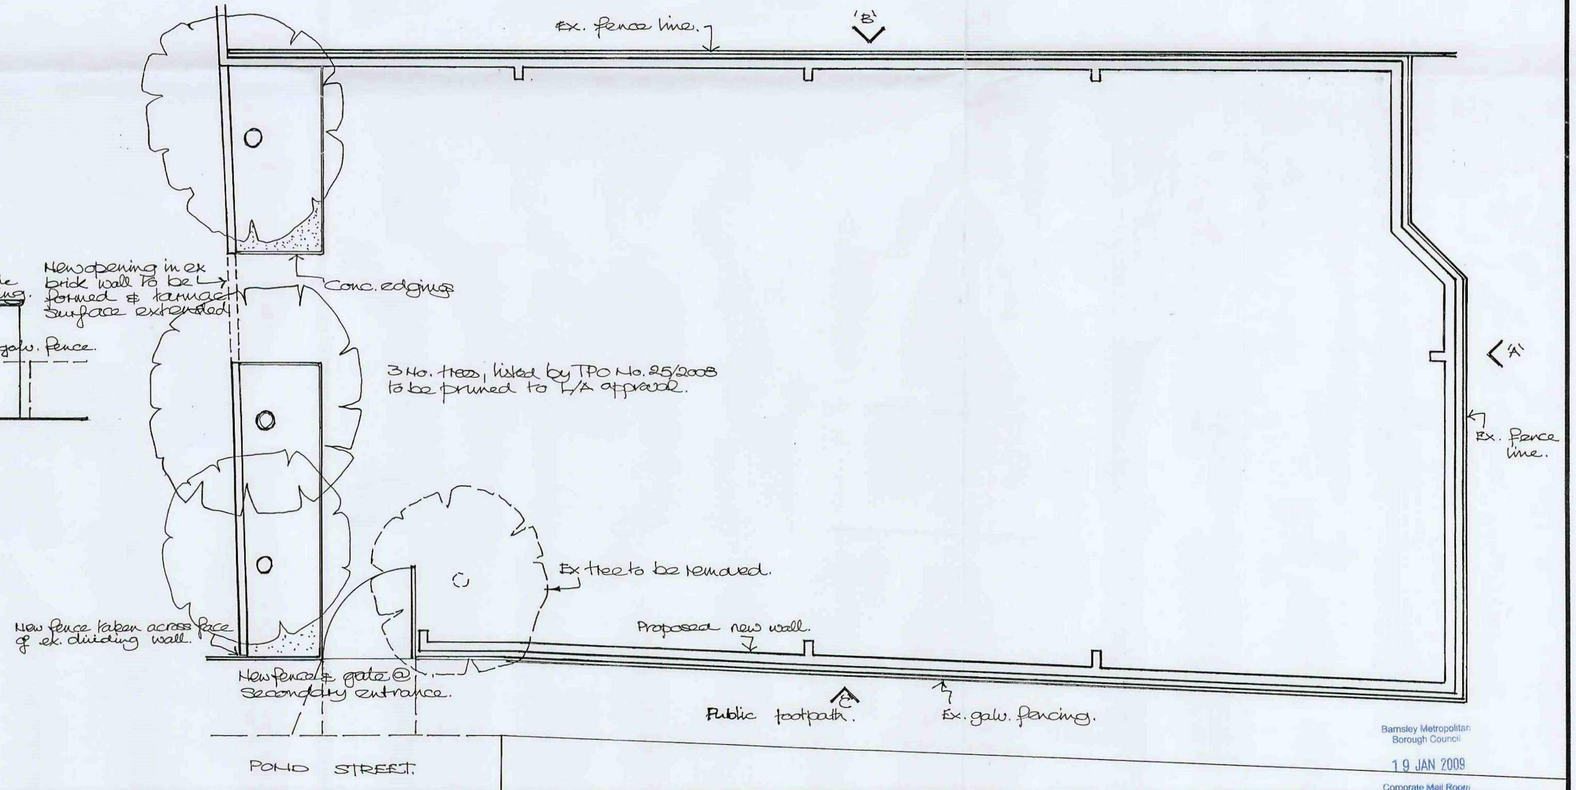

Barnsley Metropolitan Borough Council
19 JAN 2009
Corporate Mail Room

hylo Design: architect / designer
50, Church Street, Brierley, Nr. Barnsley, South Yorkshire. S72 9HT
Fax / Telephone No: 01226 713427

REVISIONS

Ref:	Description	Date	Ref:	Description	Date

Client: RAVENS HOUSE WAREHOUSE	Drawn: JST
	Date: JAN 09
	Checked:
	Scale: 1:100; 1:500 1:1250
Project: NEW WALL ENCLOSURE AT FORMER GARAGING SITE, POND ST, BARNSLEY.	Project Ref.: RHW/B.
Title: PROPOSED PLAN/ELEVATIONS/SITE & BLOCK PLAN.	Drawing No.: 1