


NOTE 1



VIEW OF NORTH EASTERN CORNER ROOF FROM GATEWAY PLAZA

NOTE 2

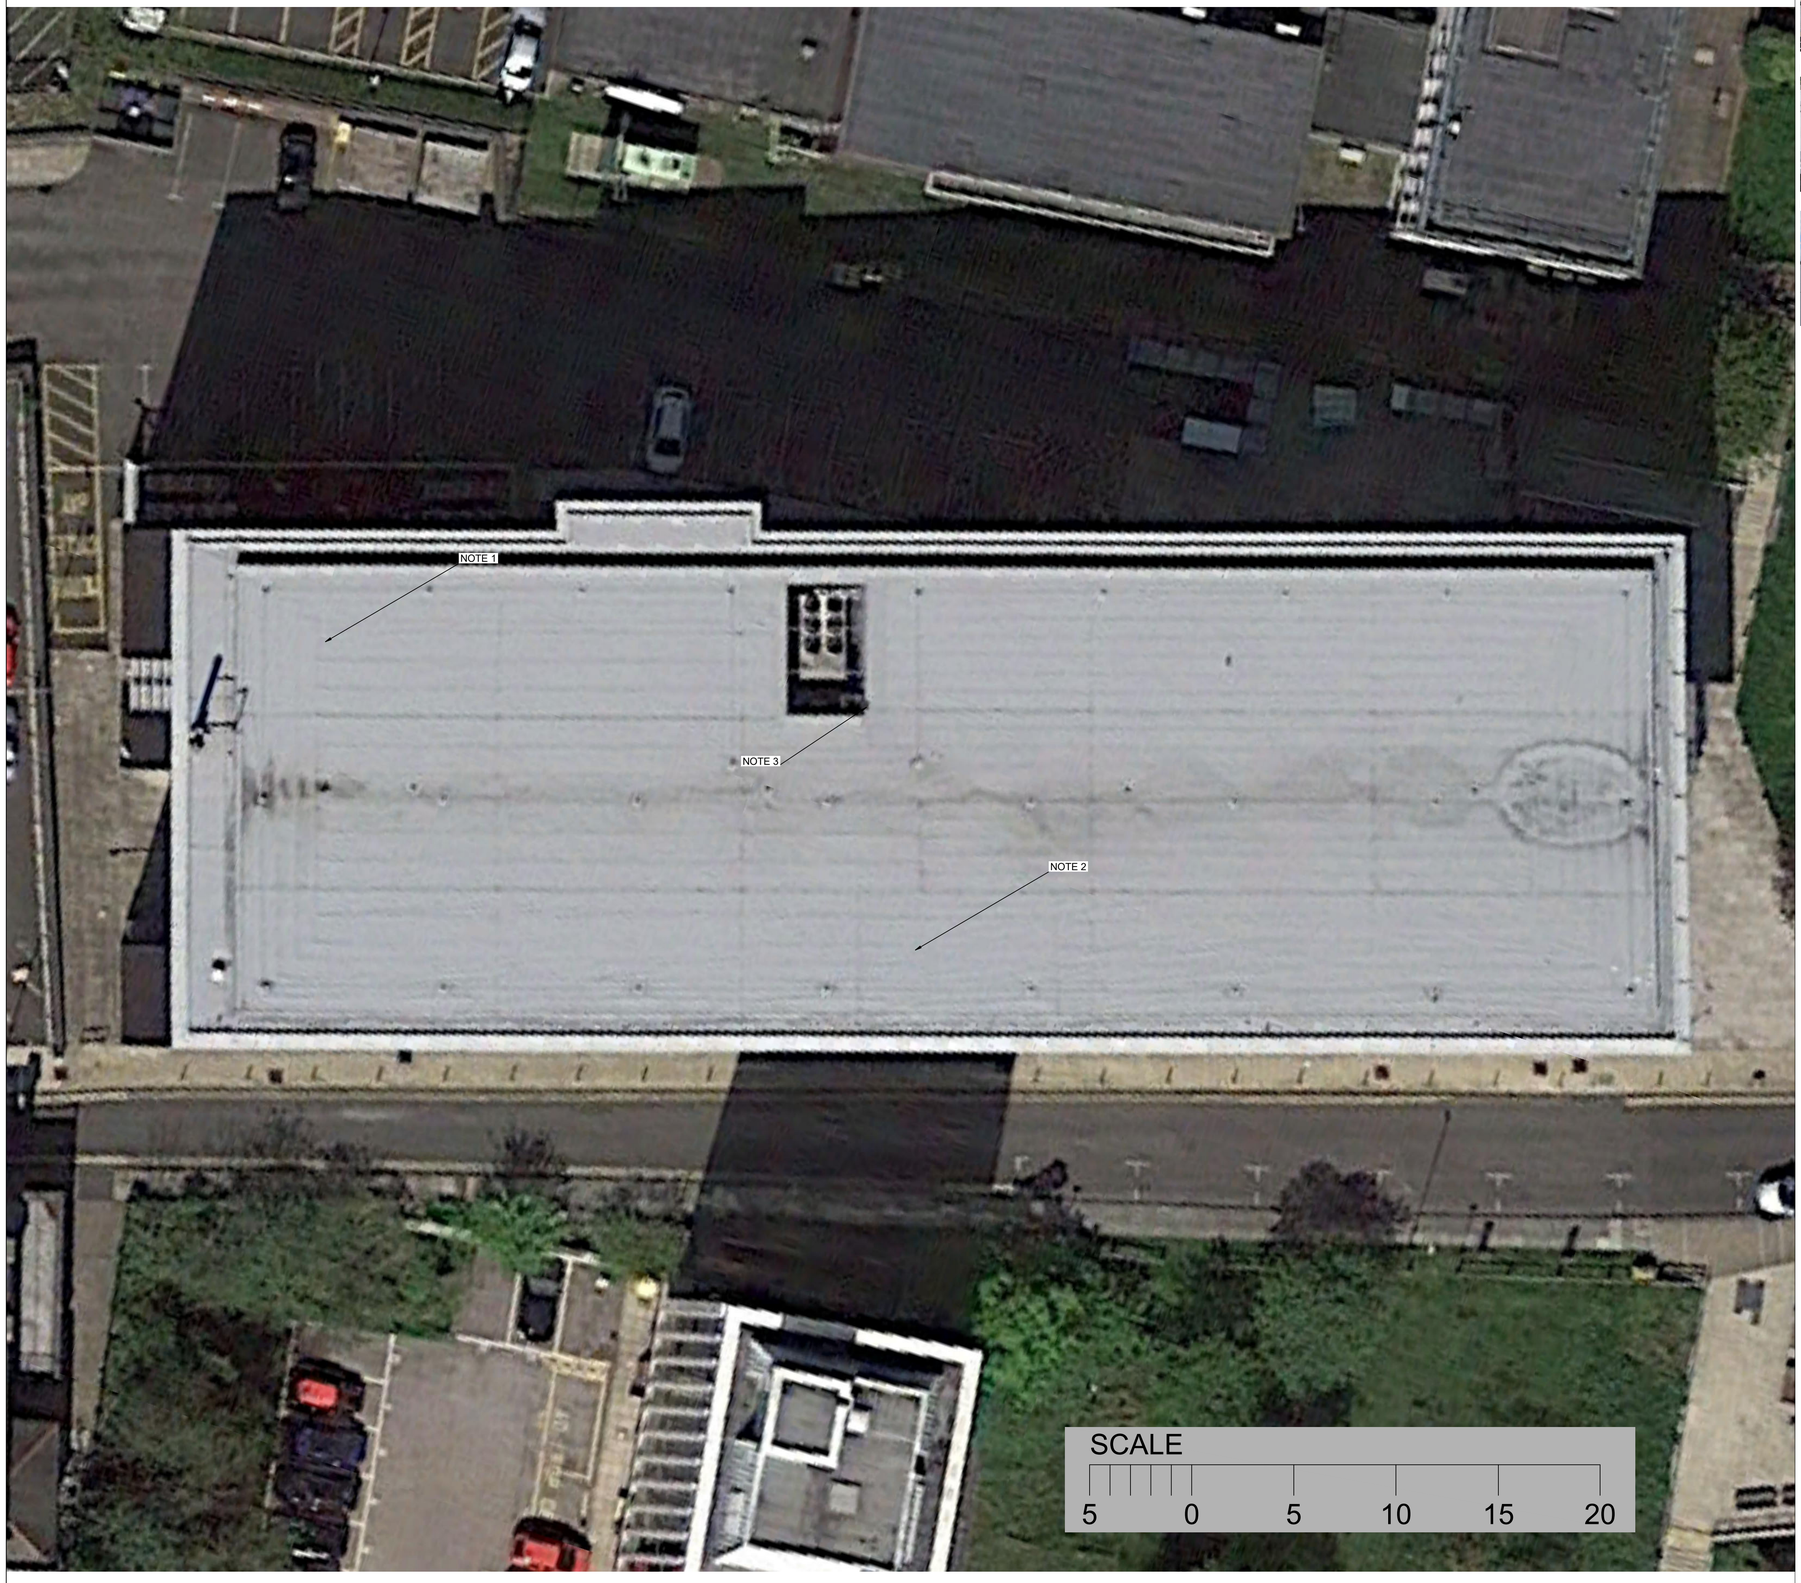

VIEW OF SOUTHERN HALF ROOF FROM GATEWAY PLAZA

NOTE 3



VIEW OF ROOF FROM ROOF ACCESS LADDER

NOTES:

TIC: 181.8 kWp
DNC: 136 kW

SOLAR PV PANELS:
404 NO. LONGI LR4-72HPH-450M

INVERTERS:
1 NO. SOLIS-100K-5G
1 NO. SOLIS-36K-5G

N

SIGNED FOR REVISION: REV

AUTHOR:	
CHECKER:	
APPROVER:	

REV	BY	DESCRIPTION	CHKD	APPD	DATE
1	DH	Initial version			19/07/21

CLIENT:

BARNSLEY METROPOLITAN BOROUGH COUNCIL

BARNSLEY Metropolitan Borough Council

AMERESCO Green • Clean • Sustainable

Guildford Office:
Ground Floor, Ranger House
Walnut Tree Close, Guildford
GU1 4UL

London Office:
3rd Floor, 14-16 Dowgate Hill
London
EC4R 2SU

Tel: 020 3542 8300
Fax: 020 3542 8301
ameresco.com

PROJECT TITLE:

BARNSLEY METROPOLITAN BOROUGH COUNCIL
RE:FIT PHASE 2

PROJECT REFERENCE:

10871-00-000

DRAWING TITLE:

WESTGATE PLAZA
EXISTING ROOF PLAN

SCALE:	DRG. NO:	REV:
1:150 @ A1		1