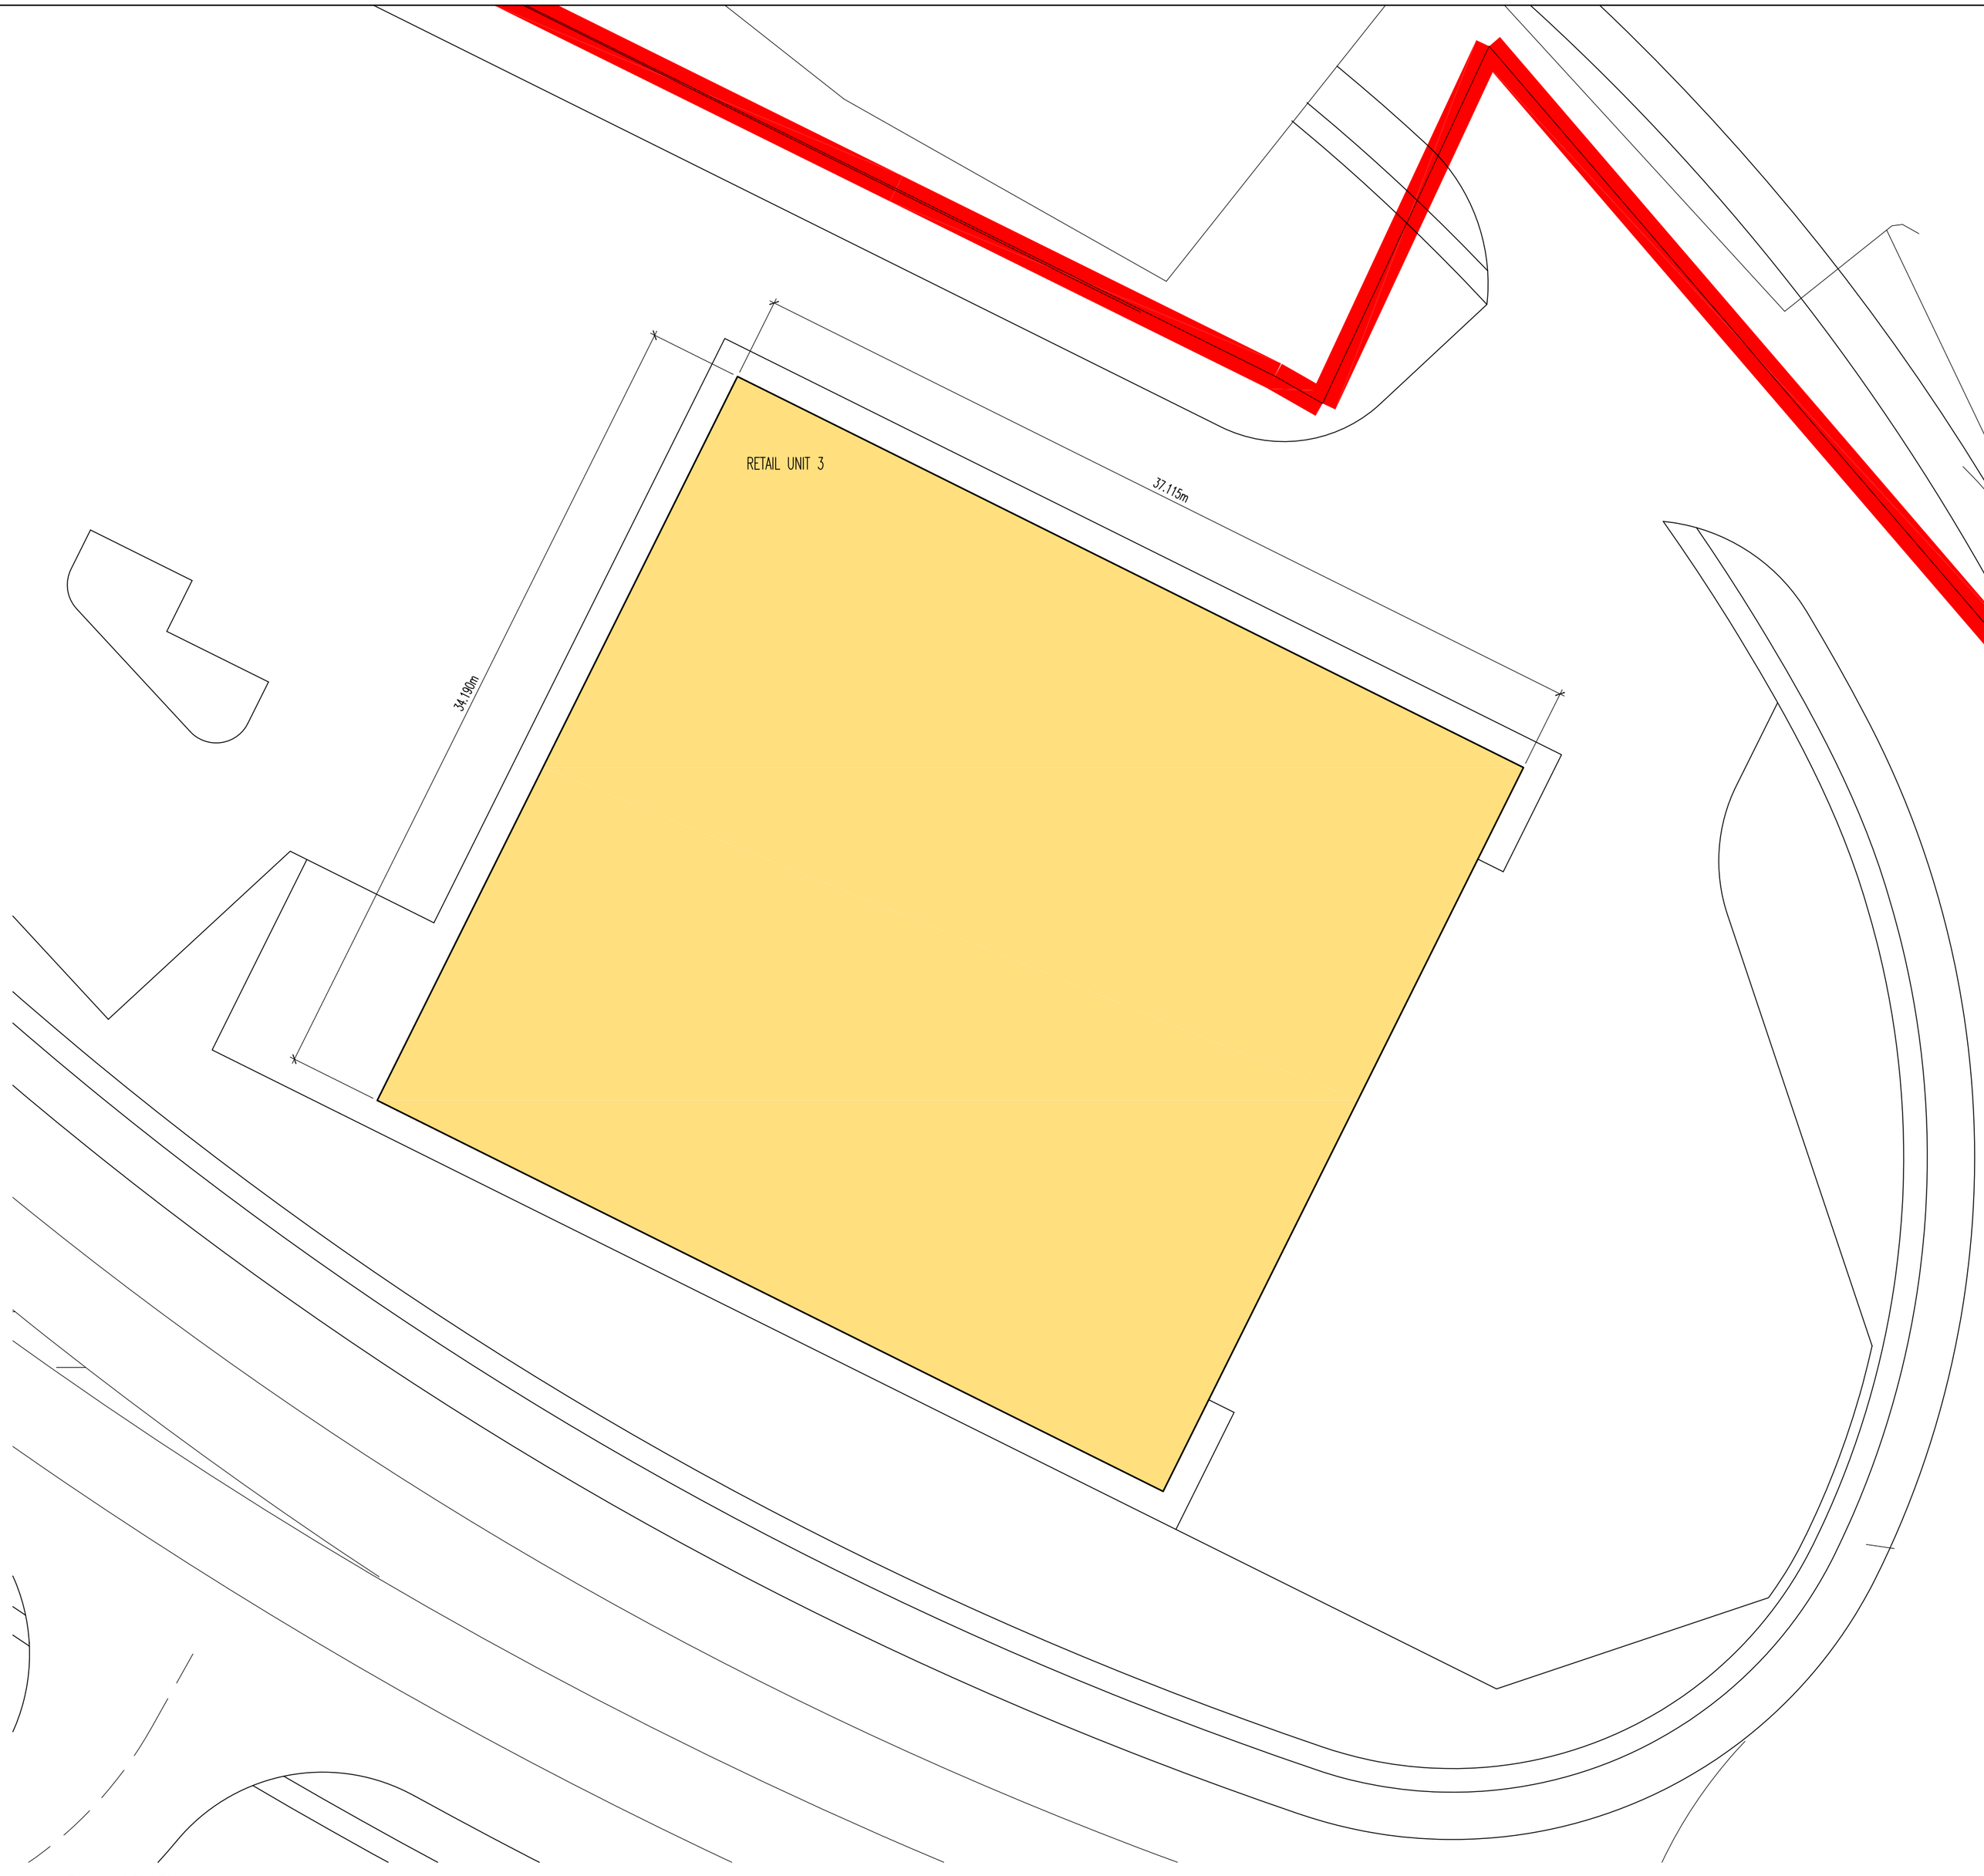


01 Proposed Site Plan
1:200 @ A2

Key

Retail Unit 3 – Maximum GEFA = 1,267m²

Rev	Description	Date	By	Chk
B	DIMENSIONS UPDATED TO METRES	16.11.11	PR	GB
A	SITE PLAN UPDATED TO SUIT NEW ROAD LAYOUT. RETAIL UNIT 3 REVISED TO SUIT	14.11.11	PR	GB

Status — Purpose for Issue

Planning ☐ Tender ☐ COMMENT

Construction ☐ As Built ☐

Client
PEEL DEVELOPMENTS (UK) LTD

Contract
PROPOSED DEVELOPMENT
OLD MILL LANE
BARNSLEY

Drawing
RETAIL UNIT 3
DESIGN SCALE PARAMETERS PLAN

bateandtaylor architects
www.bate-taylor.co.uk

macintosh house
4a cambridge street
manchester m1 5gg
tel: 0161 236 0999
fax: 0161 236 0404
mail@bate-taylor.co.uk

Drawing No.	MH403-210	Revision	B
Scales	1:1000@A2	Date	SEPT '11
Drawn	PR	Checked	GB

This drawing is the copyright of the Architect and may not be reproduced without licence.
DO NOT scale from this drawing.