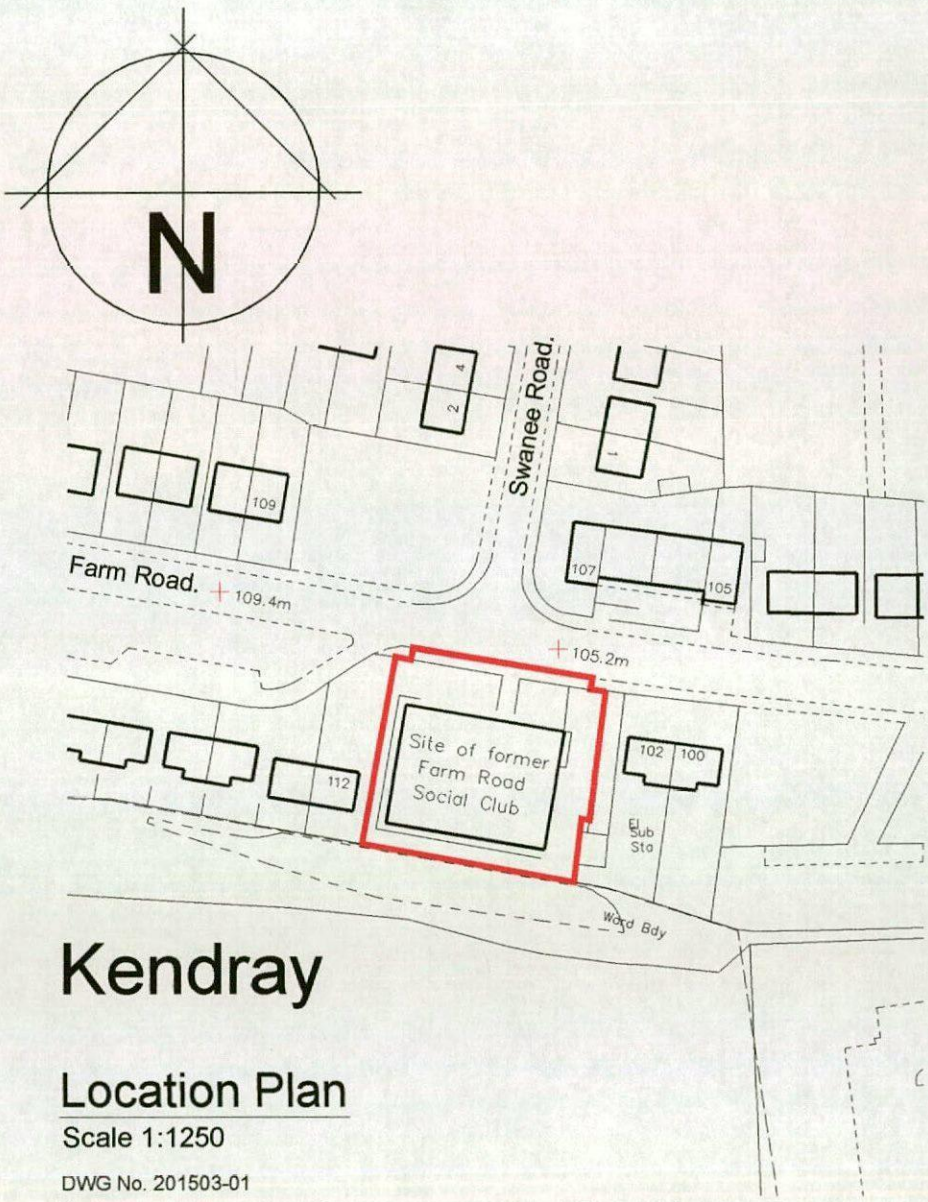


Kendray

Location Plan

Scale 1:1250

DWG No. 201503-01

* Note - Footprint of former Social Club shown on plan, but physical building on site has been removed.

This drawing and the design shown upon it is the intellectual property of Keir Architecture Ltd, and must not be copied or reproduced either in whole or in part without prior written permission of Keir Architecture Ltd Tel: 07813 006079.
© COPYRIGHT PROTECTED DRAWING

Keir Architecture
10A, Abbey Road, Ulceby,
N. Lincs,
DN39 6TJ.
Tel: 07813 006079


This drawing and the design shown upon it is the intellectual property of Keir Architecture Ltd, and must not be copied or reproduced either in whole or in part without prior written permission of Keir Architecture Ltd Tel 07813 006079
© COPYRIGHT PROTECTED DRAWING

B			
A	-	-	-
	Date	Drawn	Revision

Proposed Housing at:-
Farm Road, Kendray, Barnsley.
For:- Lakeside Properties.

BLOCK PLAN.

Drawn: Keir Taylor	Date: 13.03.12	Scale: 1:500
Checked:	Drawing No. 201503-02	Revision: -
Approved:		

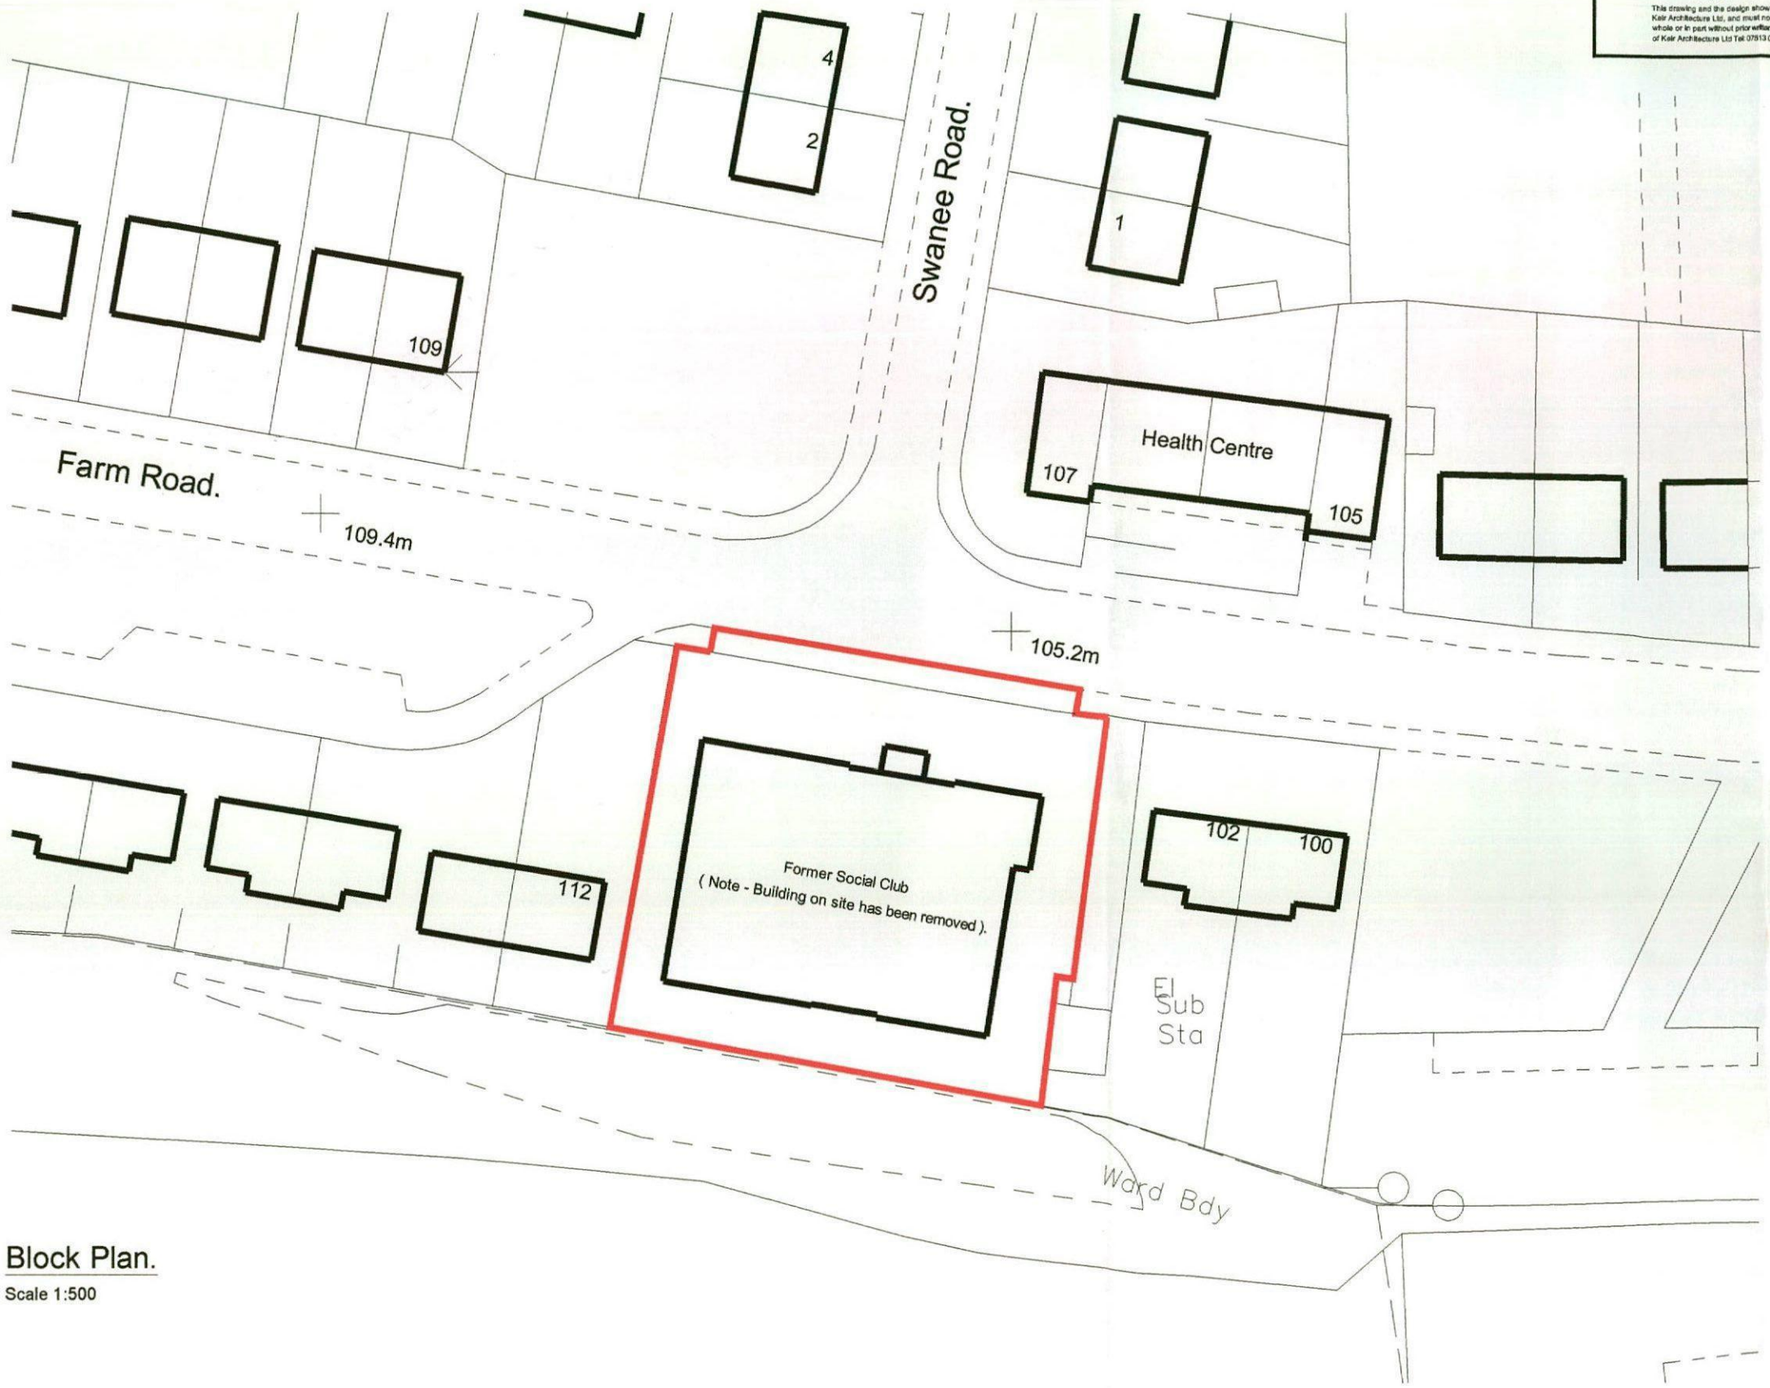

Block Plan.
Scale 1:500

Keir Architecture

10A, Abbey Road, Ulceby, N. Lincs, DN39 6TJ.

Tel: 07813 006079

This drawing and the design shown upon it is the intellectual property of Keir Architecture Ltd, and must not be copied or reproduced either in whole or in part without prior written permission of Keir Architecture Ltd Tel: 07813 006079. © COPYRIGHT PROTECTED DRAWING

B	-	-	-
A	23.02.15	KJT	DESIGN DEVELOPMENT.
	Date	Drawn	Revision

Proposed Housing at:-
Farm Road, Kendray, Barnsley.
For:- Lakeside Properties.

PROPOSED SITE LAYOUT PLAN.
C/W PROPOSED SITE LEVELS.


Drawn: Keir Taylor	Date: 21.02.15	Scale: 1:200
Checked:	Drawing No. 201503-04	Revision: A
Approved:		

Proposed Site Layout Plan

Scale 1:200


This drawing and the design shown upon it is the intellectual property of Keir Architecture Ltd, and must not be copied or reproduced either in whole or in part without prior written permission of Keir Architecture Ltd Tel: 07813 006079. © COPYRIGHT PROTECTED DRAWING

This drawing and the design shown upon it is the intellectual property of Keir Architecture Ltd, and must not be copied or reproduced either in whole or in part without prior written permission of Keir Architecture Ltd Tel: 07813 006079.
© COPYRIGHT PROTECTED DRAWING

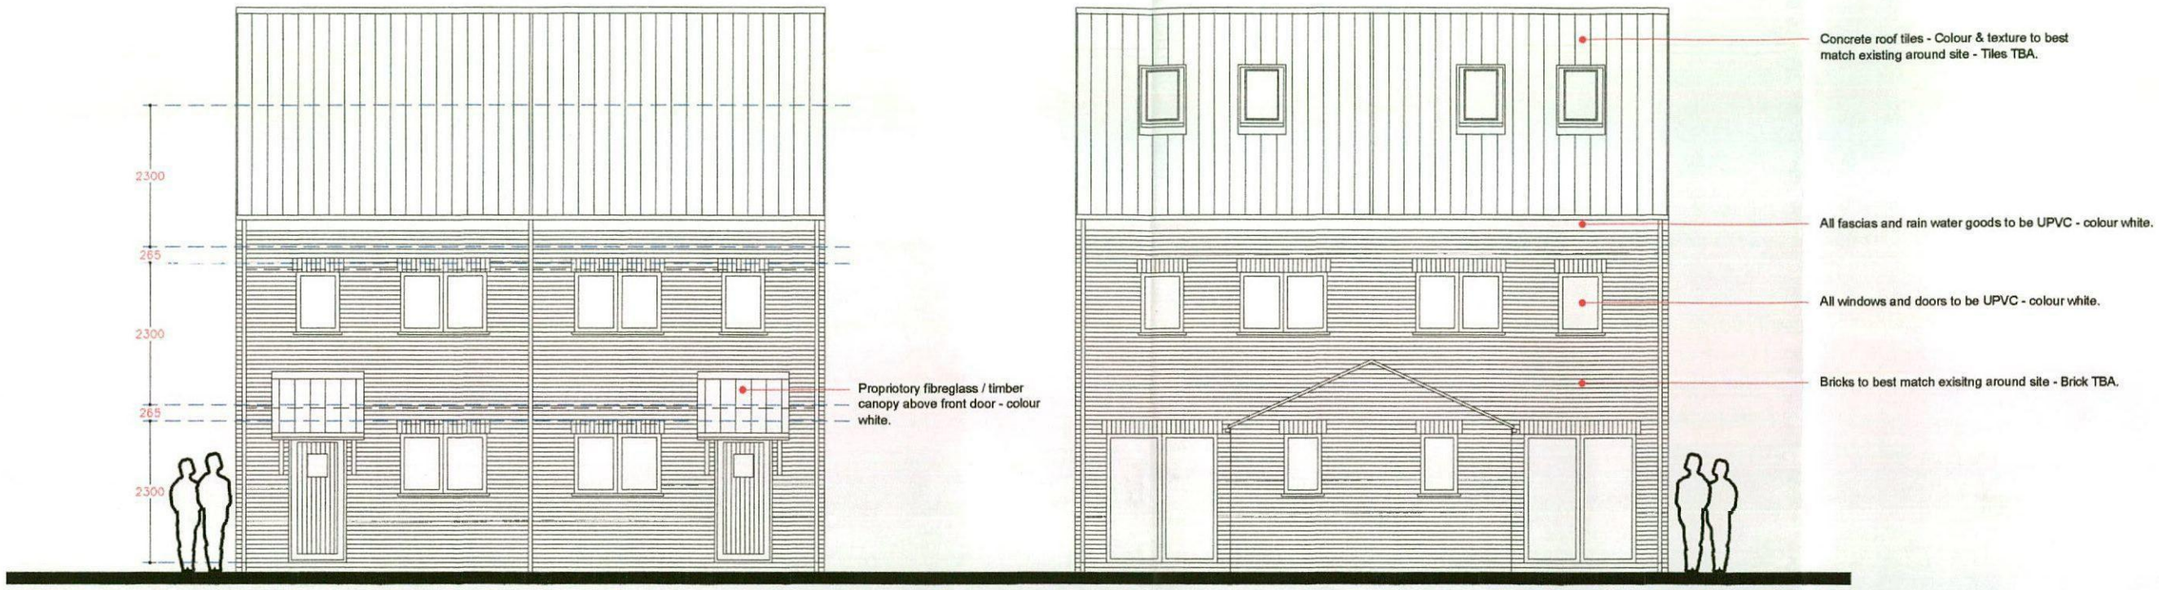

Proposed Front Elevation - (Looking North).

Proposed Rear Elevation - (Looking South).

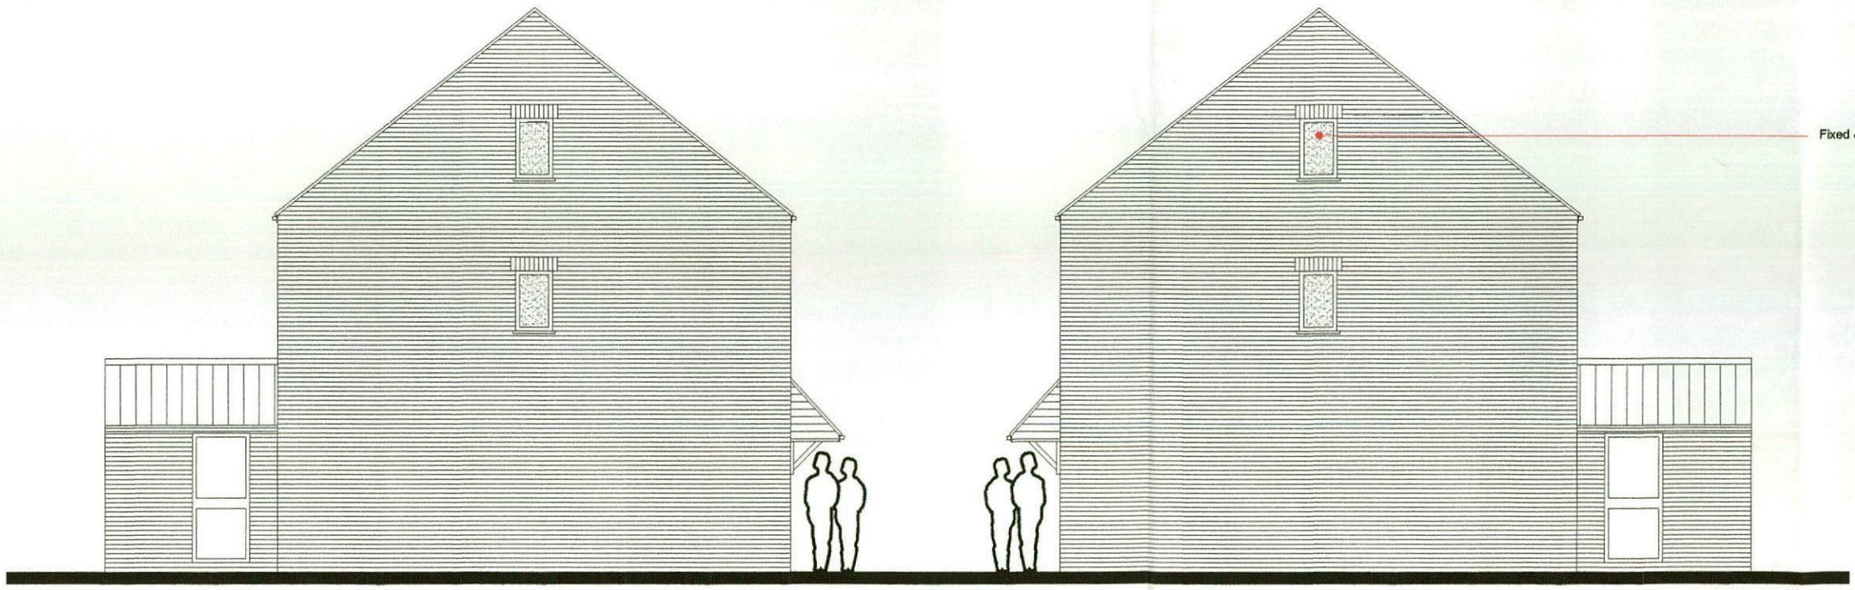

Proposed Side Elevation - (Looking East).

Proposed Side Elevation - (Looking West).

Typical Proposed Elevations For Plots: 1&2, 3&4, 5&6.

Scale 1:100

B			
A	-	-	-
	Date	Drawn	Revision

Keir Architecture

10A, Abbey Road, Ulceby,
N. Lincs,
DN39 6TJ.


Tel: 07813 006079

This drawing and the design shown upon it is the intellectual property of Keir Architecture Ltd, and must not be copied or reproduced either in whole or in part without prior written permission of Keir Architecture Ltd Tel: 07813 006079.
© COPYRIGHT PROTECTED DRAWING

Proposed Housing at:-
Farm Road, Kendray, Barnsley.
For:- Lakeside Properties.

TYPICAL PROPOSED ELEVATIONS FOR PLOTS 1&2, 3&4 , 5&6.

Drawn: Keir Taylor	Date: 21.02.15	Scale: 1:100
Checked:	Drawing No. 201503-06	Revision: -
Approved:		

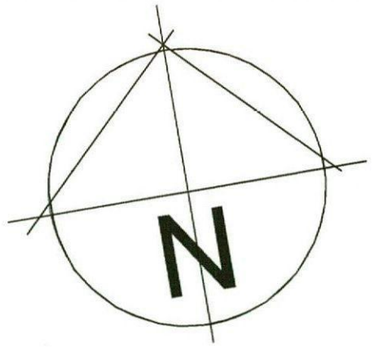

Keir Architecture

10A, Abbey Road, Ulceby,
N. Lincs,
DN39 6TJ.

Tel: 07813 006079


This drawing and the design shown upon it is the intellectual property of Keir Architecture Ltd, and must not be copied or reproduced either in whole or in part without prior written permission of Keir Architecture Ltd Tel: 07813 006079. © COPYRIGHT PROTECTED DRAWING

B			
A	23.02.15	KJT	DESIGN DEVELOPMENT.
	Date	Drawn	Revision


Proposed Housing at:-
Farm Road, Kendray, Barnsley.
For:- Lakeside Properties.

TYPICAL PROPOSED PLANS.
FOR PLOTS 1&2, 3&4 , 5&6.


Drawn: Keir Taylor	Date: 21.02.15	Scale: 1:100	
Checked:	Drawing No. 201503-05		Revision: A
Approved:			

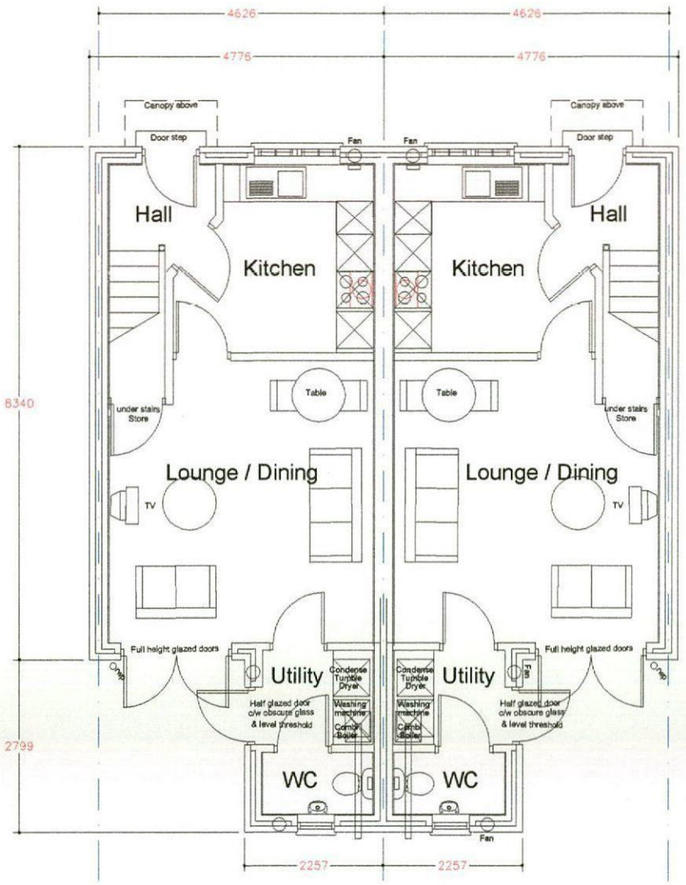

Proposed Ground Floor Plan.

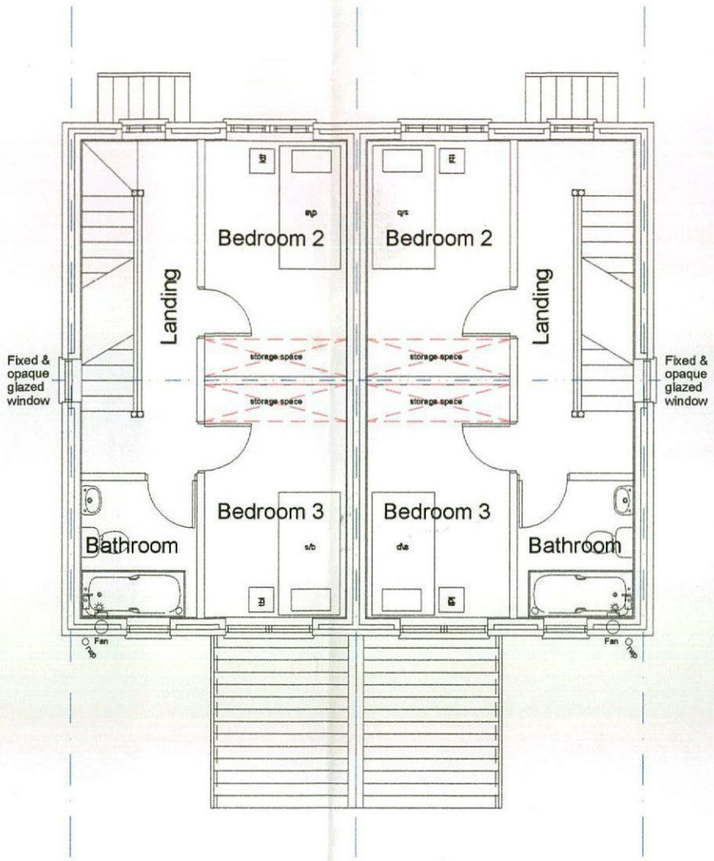

Proposed Second Floor Plan.

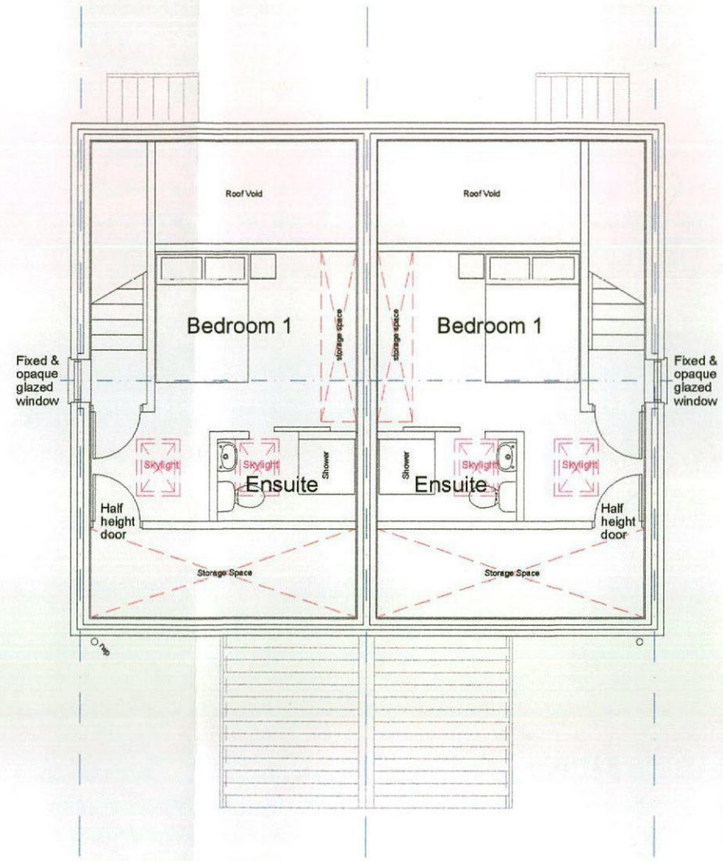

Proposed Third Floor Plan.

Typical Proposed Plans For Plots 1&2, 3&4, 5&6.

Scale 1:100

This drawing and the design shown upon it is the intellectual property of Keir Architecture Ltd, and must not be copied or reproduced either in whole or in part without prior written permission of Keir Architecture Ltd Tel: 07813 006079. © COPYRIGHT PROTECTED DRAWING