

Drawing No.	Rev No.
MMP003 -001	A

N
W E
S


INDICATIVE ONLY

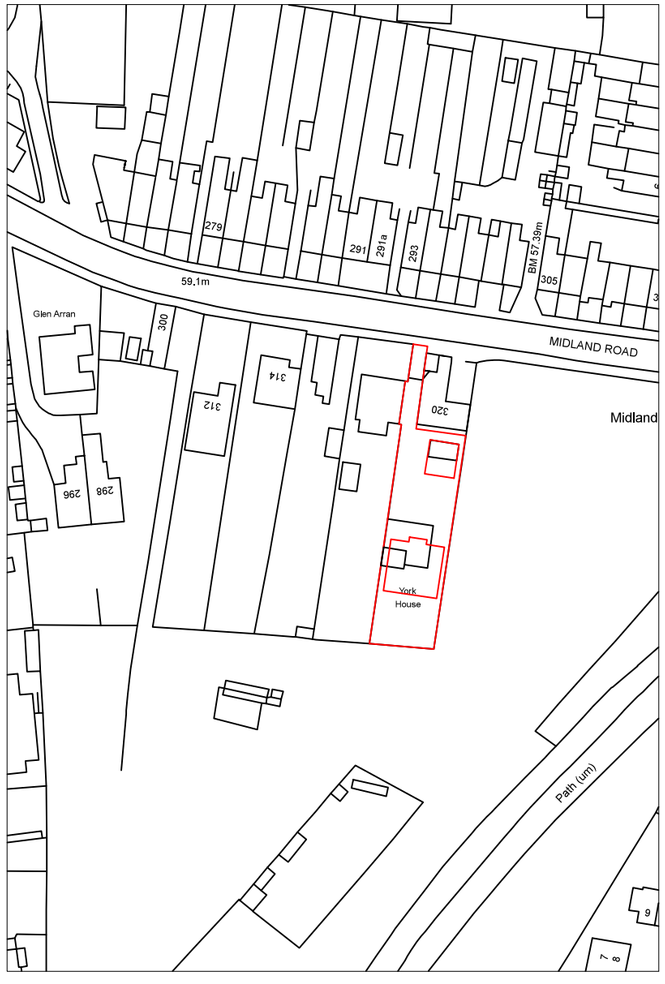

LOACATION PLAN
SCALE 1:1250 AT A3

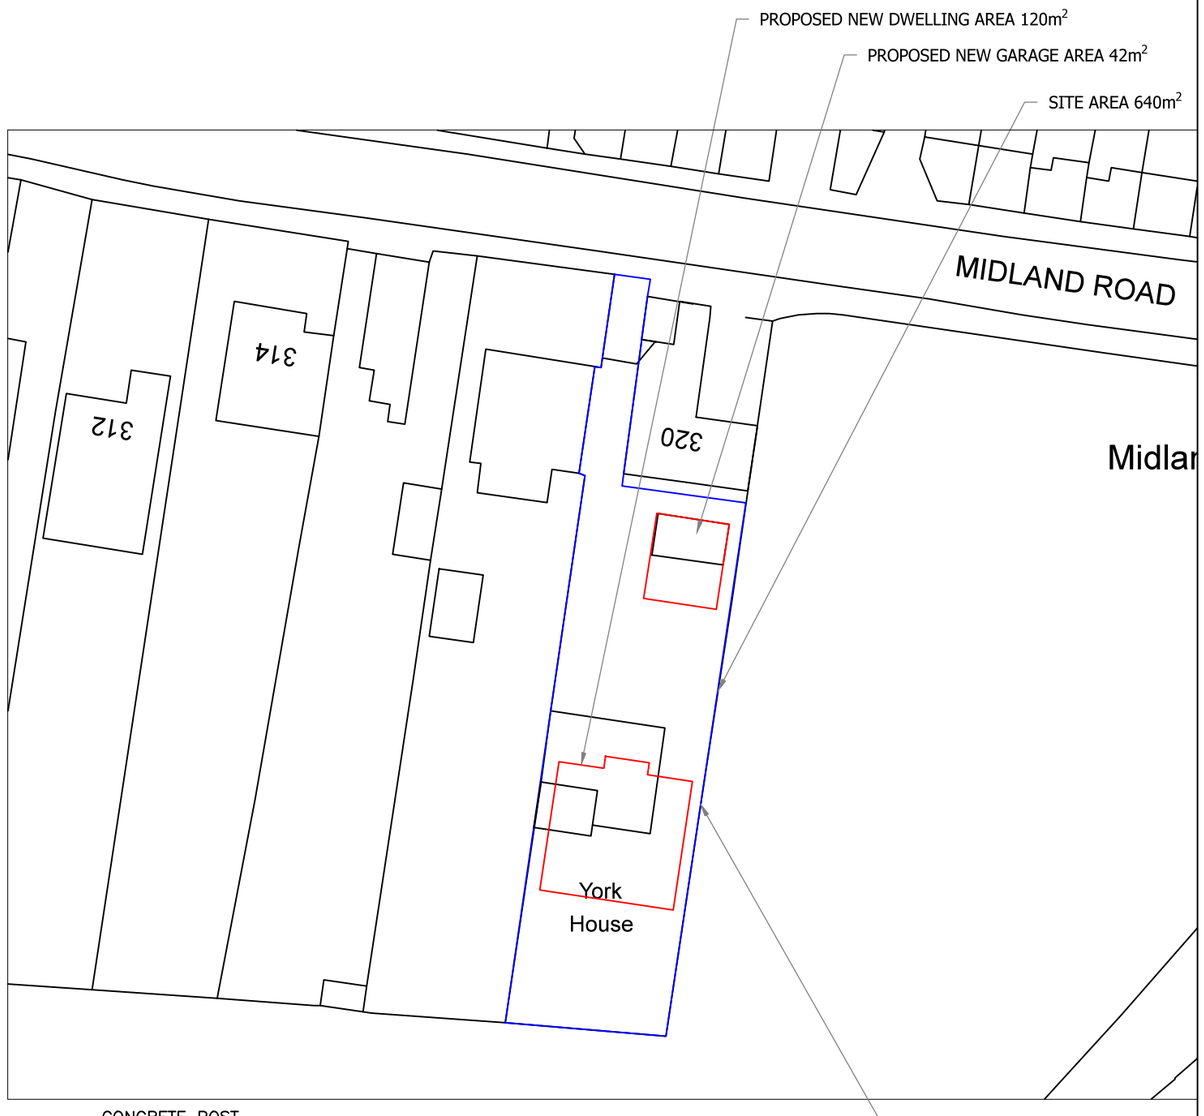

SITE PLAN
SCALE 1:500 AT A3

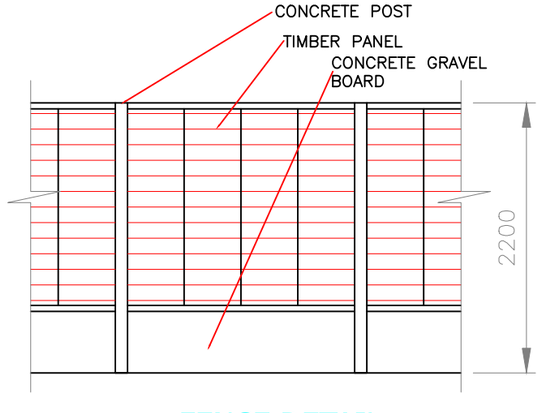

FENCE DETAIL
(1:50)

EXISTING HOUSE AND GARAGE TO BE DEMOLISHED AND BRICKS RE-CYCLED TO BUILD PERIMITER WALL.

DO NOT SCALE: Contractor to check all dimensions and report any omissions or errors

NOTES

Rev	Description	By	Chk	App	Date
A	Ground floor redesigned	JRB			29/03/17

JRB DESIGNS Ltd
1 Saville Road
Cudworth
Barnsley
S72 8LT
Tel: 01226 383542
Fax: 01226 380078
Mob: 07970 541192
Email: john@jrbdesigns.co.uk

This drawing is copyright. © jrbdesigns Ltd.

Client
MR M PATTISON

Drawing Title
SITE PLANS

Address
YORK HOUSE MIDLAND RD
ROYSTON
BARNSLEY
S71 4DR

Project Title:
PROPOSED DETACHED HOUSE & DETACHED DWELLING

Purpose of Issue:
CONSTRUCTION

Drawing Status
FIRST ISSUE

Scale at A3	Drawn By	Date		
AS SHOWN	JRB	09/01/2017		
Checked By	Date	Approved By	Date	
	09/01/2017		09/01/2017	
Project No.	Drawing No.		Revision	
MMP003	001		A	

APPROVAL [X] INFORMATION [ ] TENDER [ ] CONTRACT [ ] CONSTRUCTION [ ]