STEPHEN A. WELCER. m.c.i.a.t.
Architectural Tecnician and Surveyor .
217, Wakefield Road.
Normanton.
Wakefield.
WF6 1BP.
West Yorkshire.

Tel. 01924 890012.
Mob. 07989 964611.
e-mail. stevewelcer@btinternet.com.

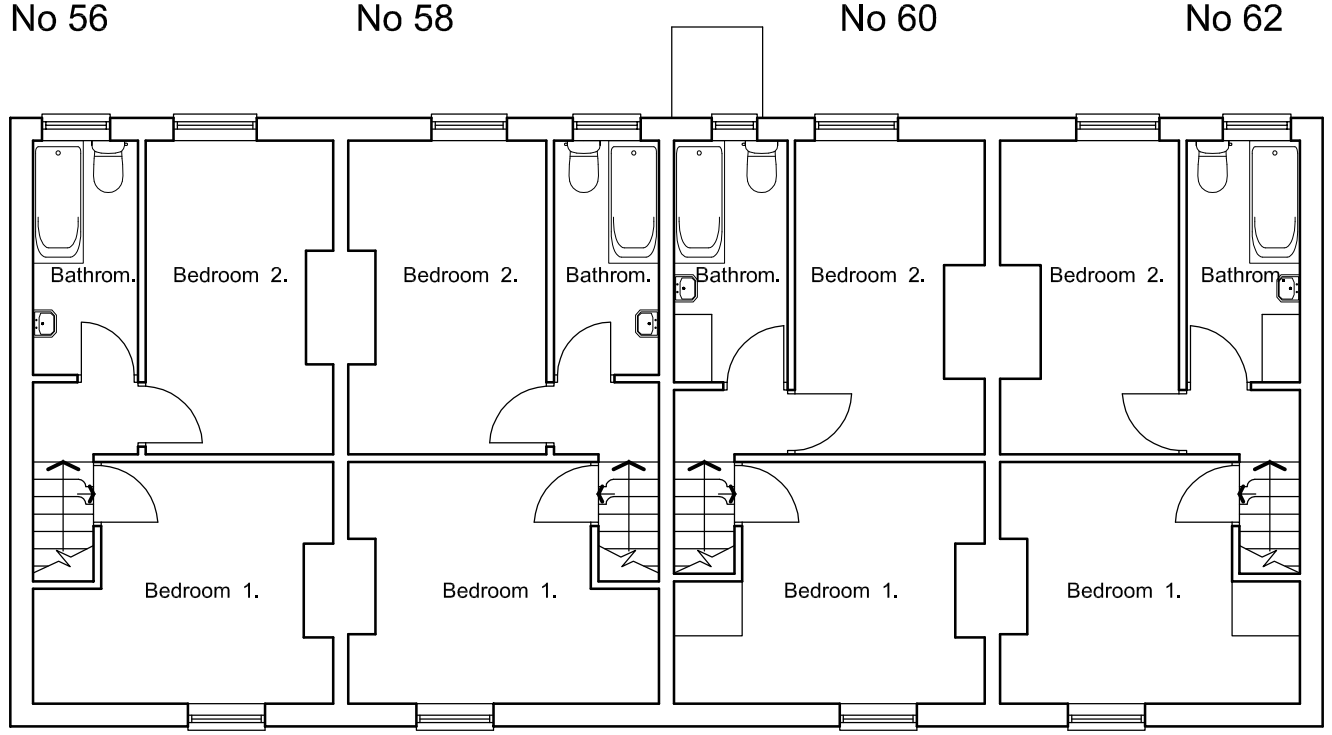

First Floor Plan.
as Existing.

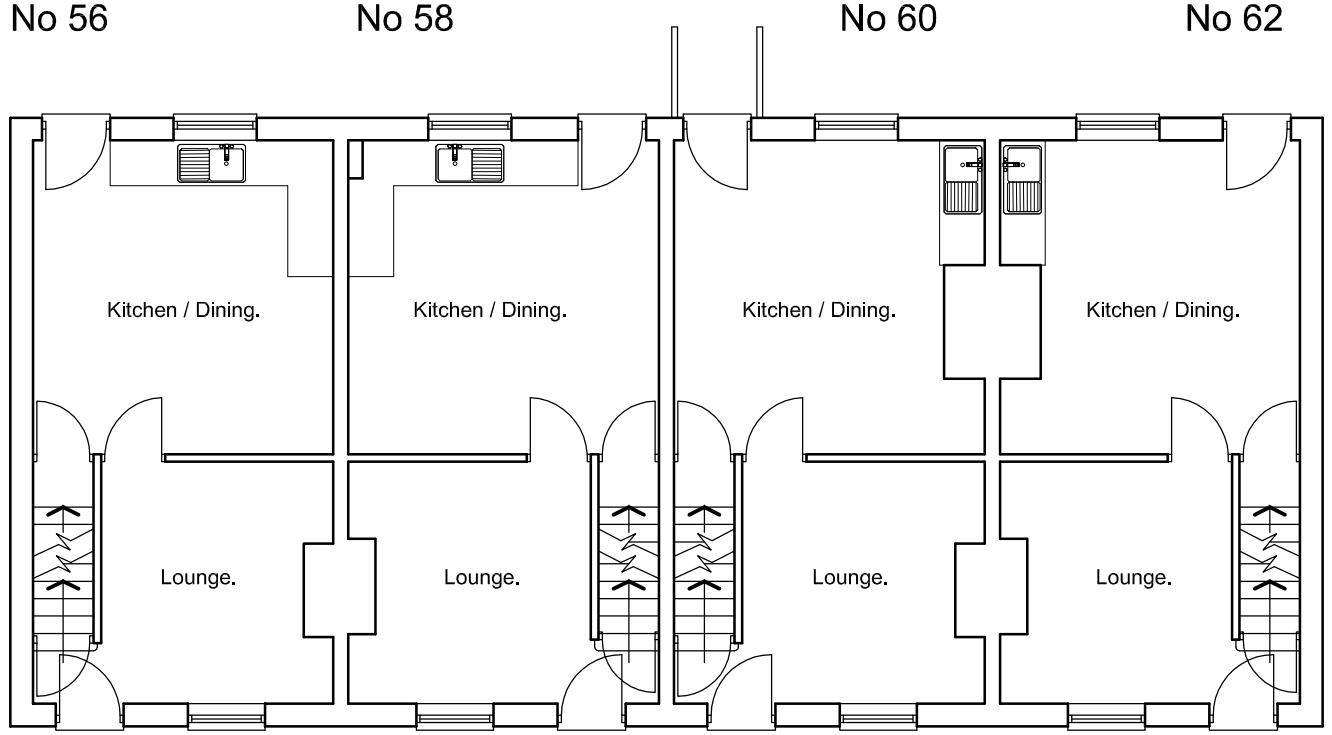

Ground Floor Plan.
as Existing.

Scale 1:100 @ A3.
Date JUNE 2018
Drawn by SW
Checked by -
Drawing no. 2018-45-01
Revision -

Drawing Title
GROUND AND FIRST FLOOR PLANS
AS EXISTING.

Project Title
PROPOSED EXTENSIONS.
56 - 62, SMITHIES LANE.
BARNSLEY.
FOR MR. G. BURNS.

Property Address
56 - 62, SMITHIES LANE.
SMITHIES.
BARNSLEY.
S71 1QW.